

Saxted House, Tower Street, Emsworth, PO10 7BH.

Existing Plans

NOTES:


Dimensions to be checked on site before commencing work. Any discrepancies shall be reported to the architect immediately.

Do not scale from these drawings except for planning purposes.


Use figured dimensions only.

Where applicable this drawing is to be read in conjunction with other consultants' drawings.


All drawings to be read in conjunction with specification and all other drawings including structural engineer and mechanical and electrical drawings / specification

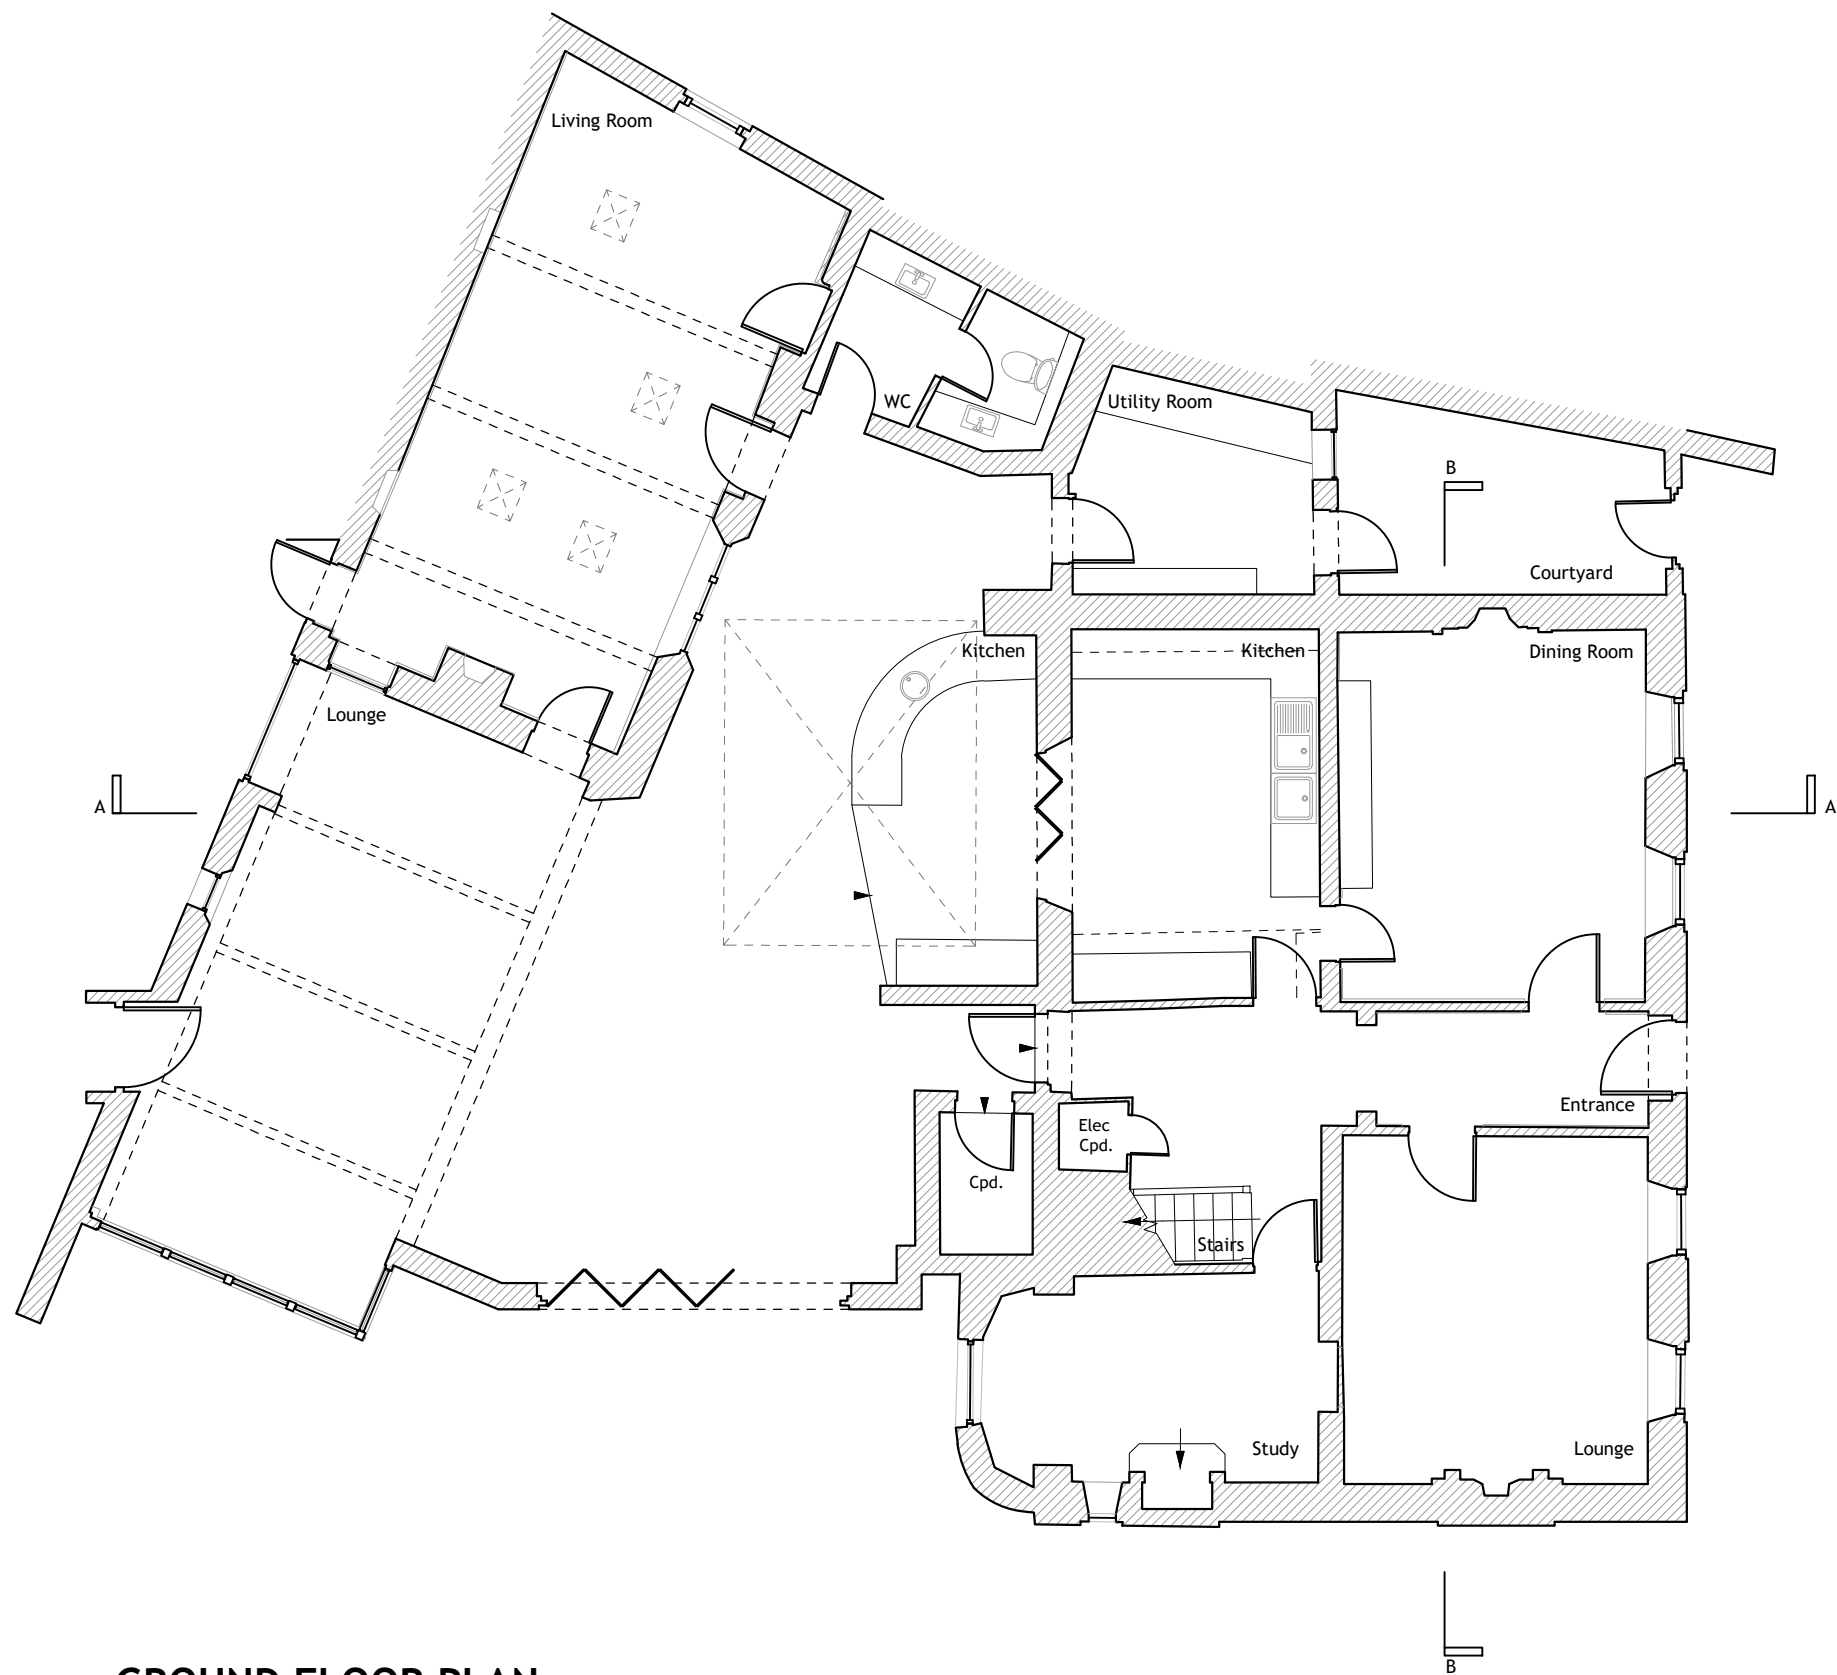


GROUND FLOOR PLAN
1:100

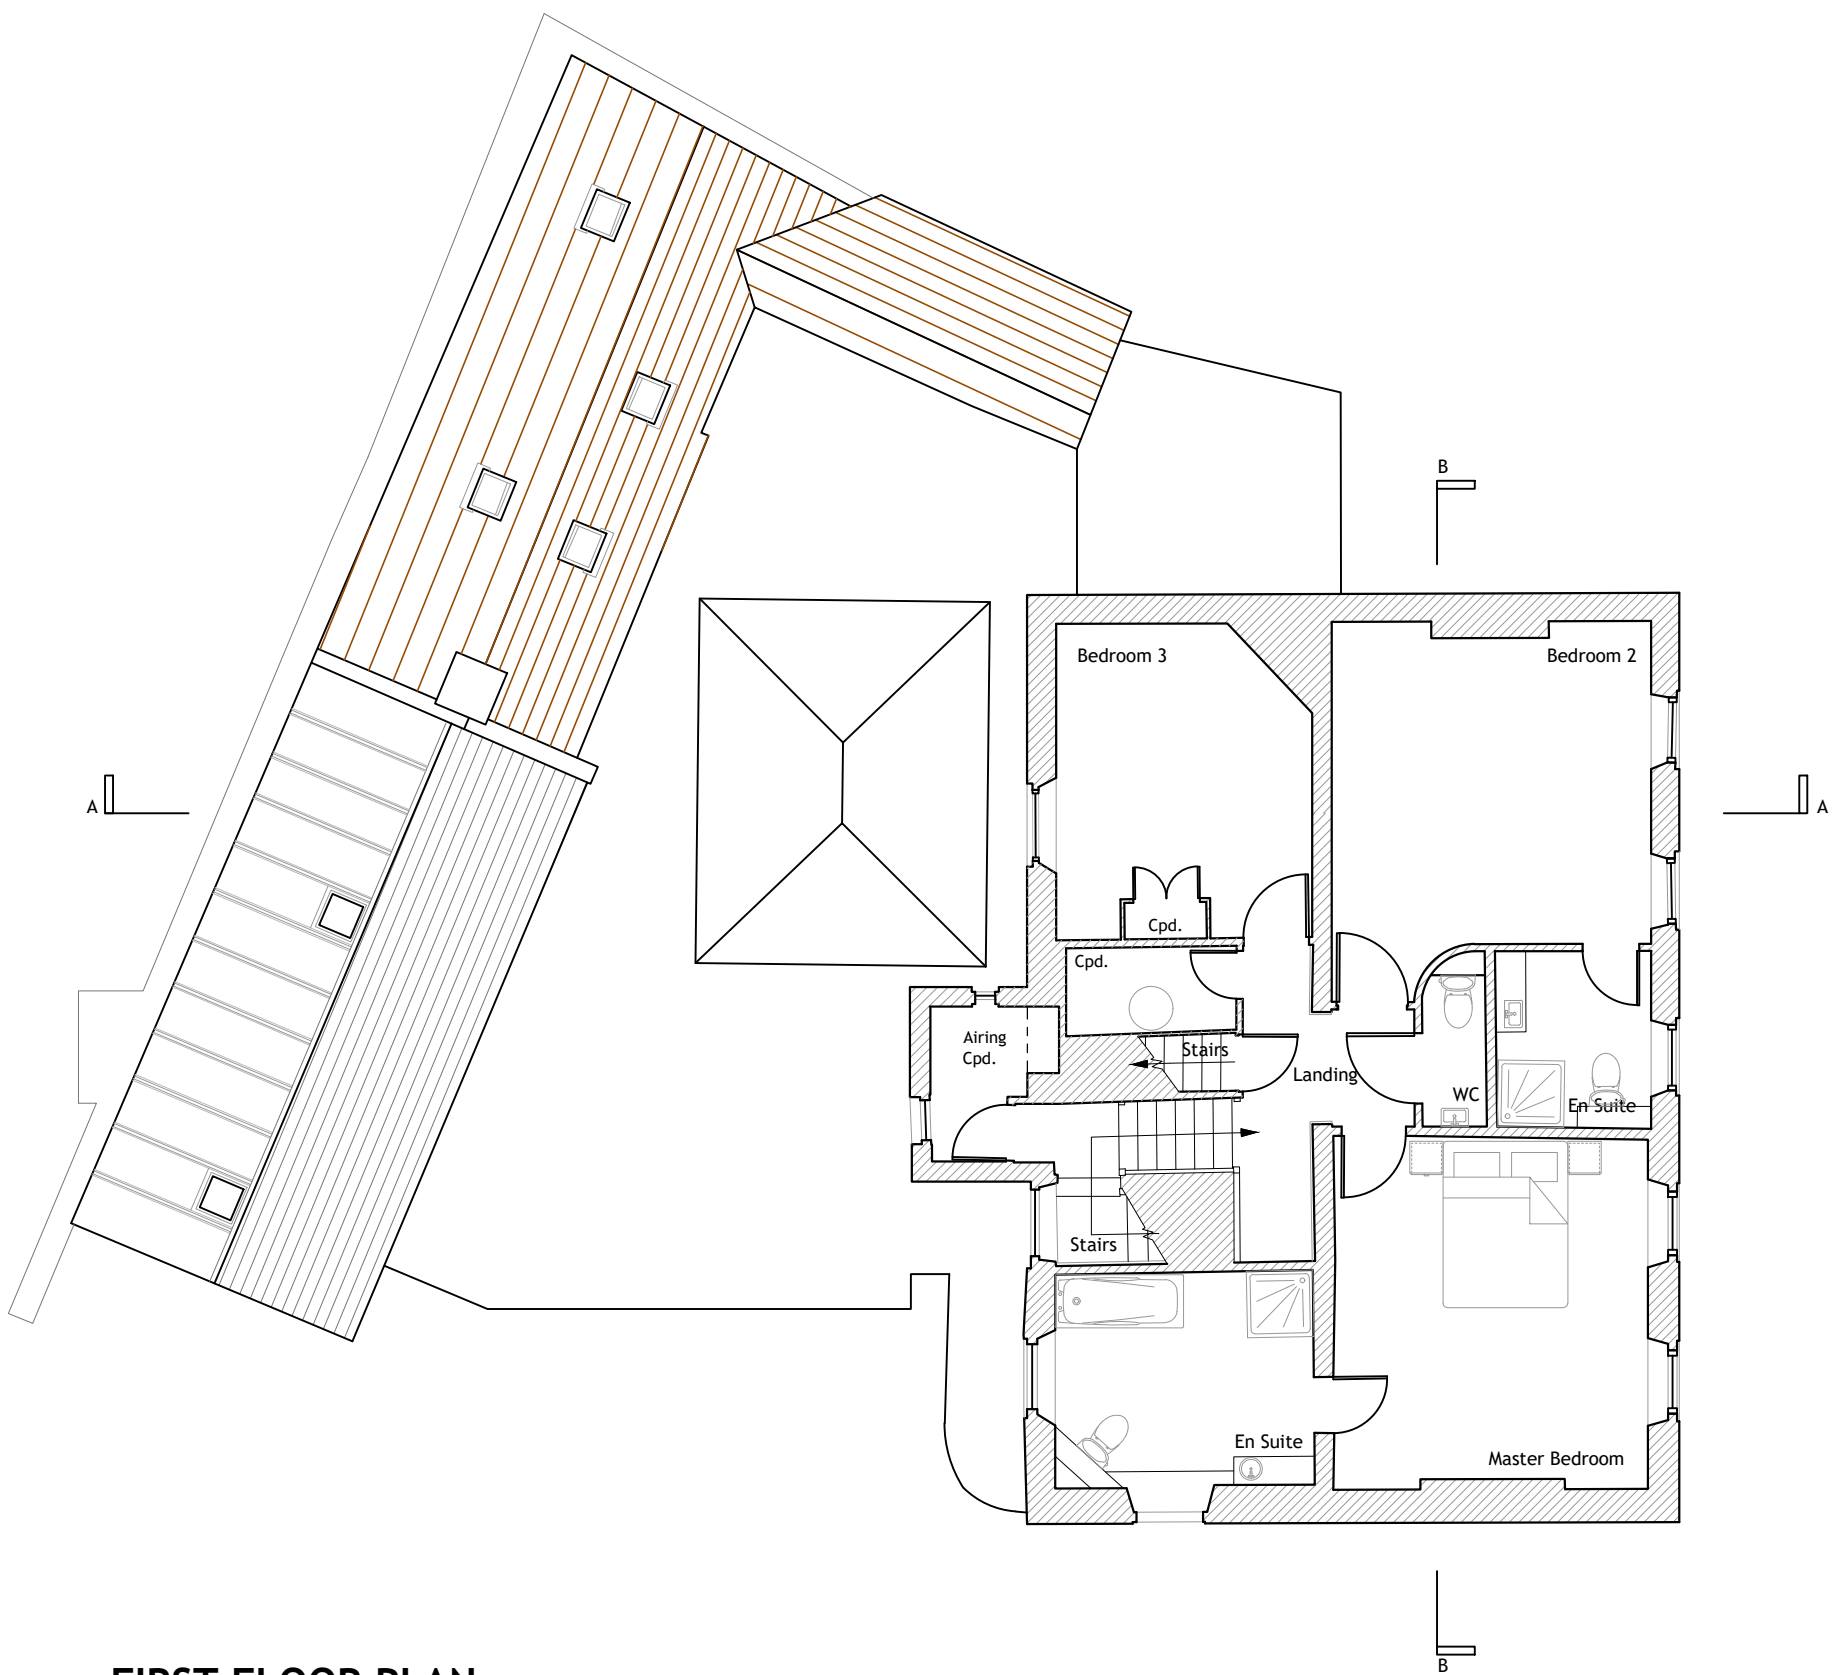


FIRST FLOOR PLAN
1:100

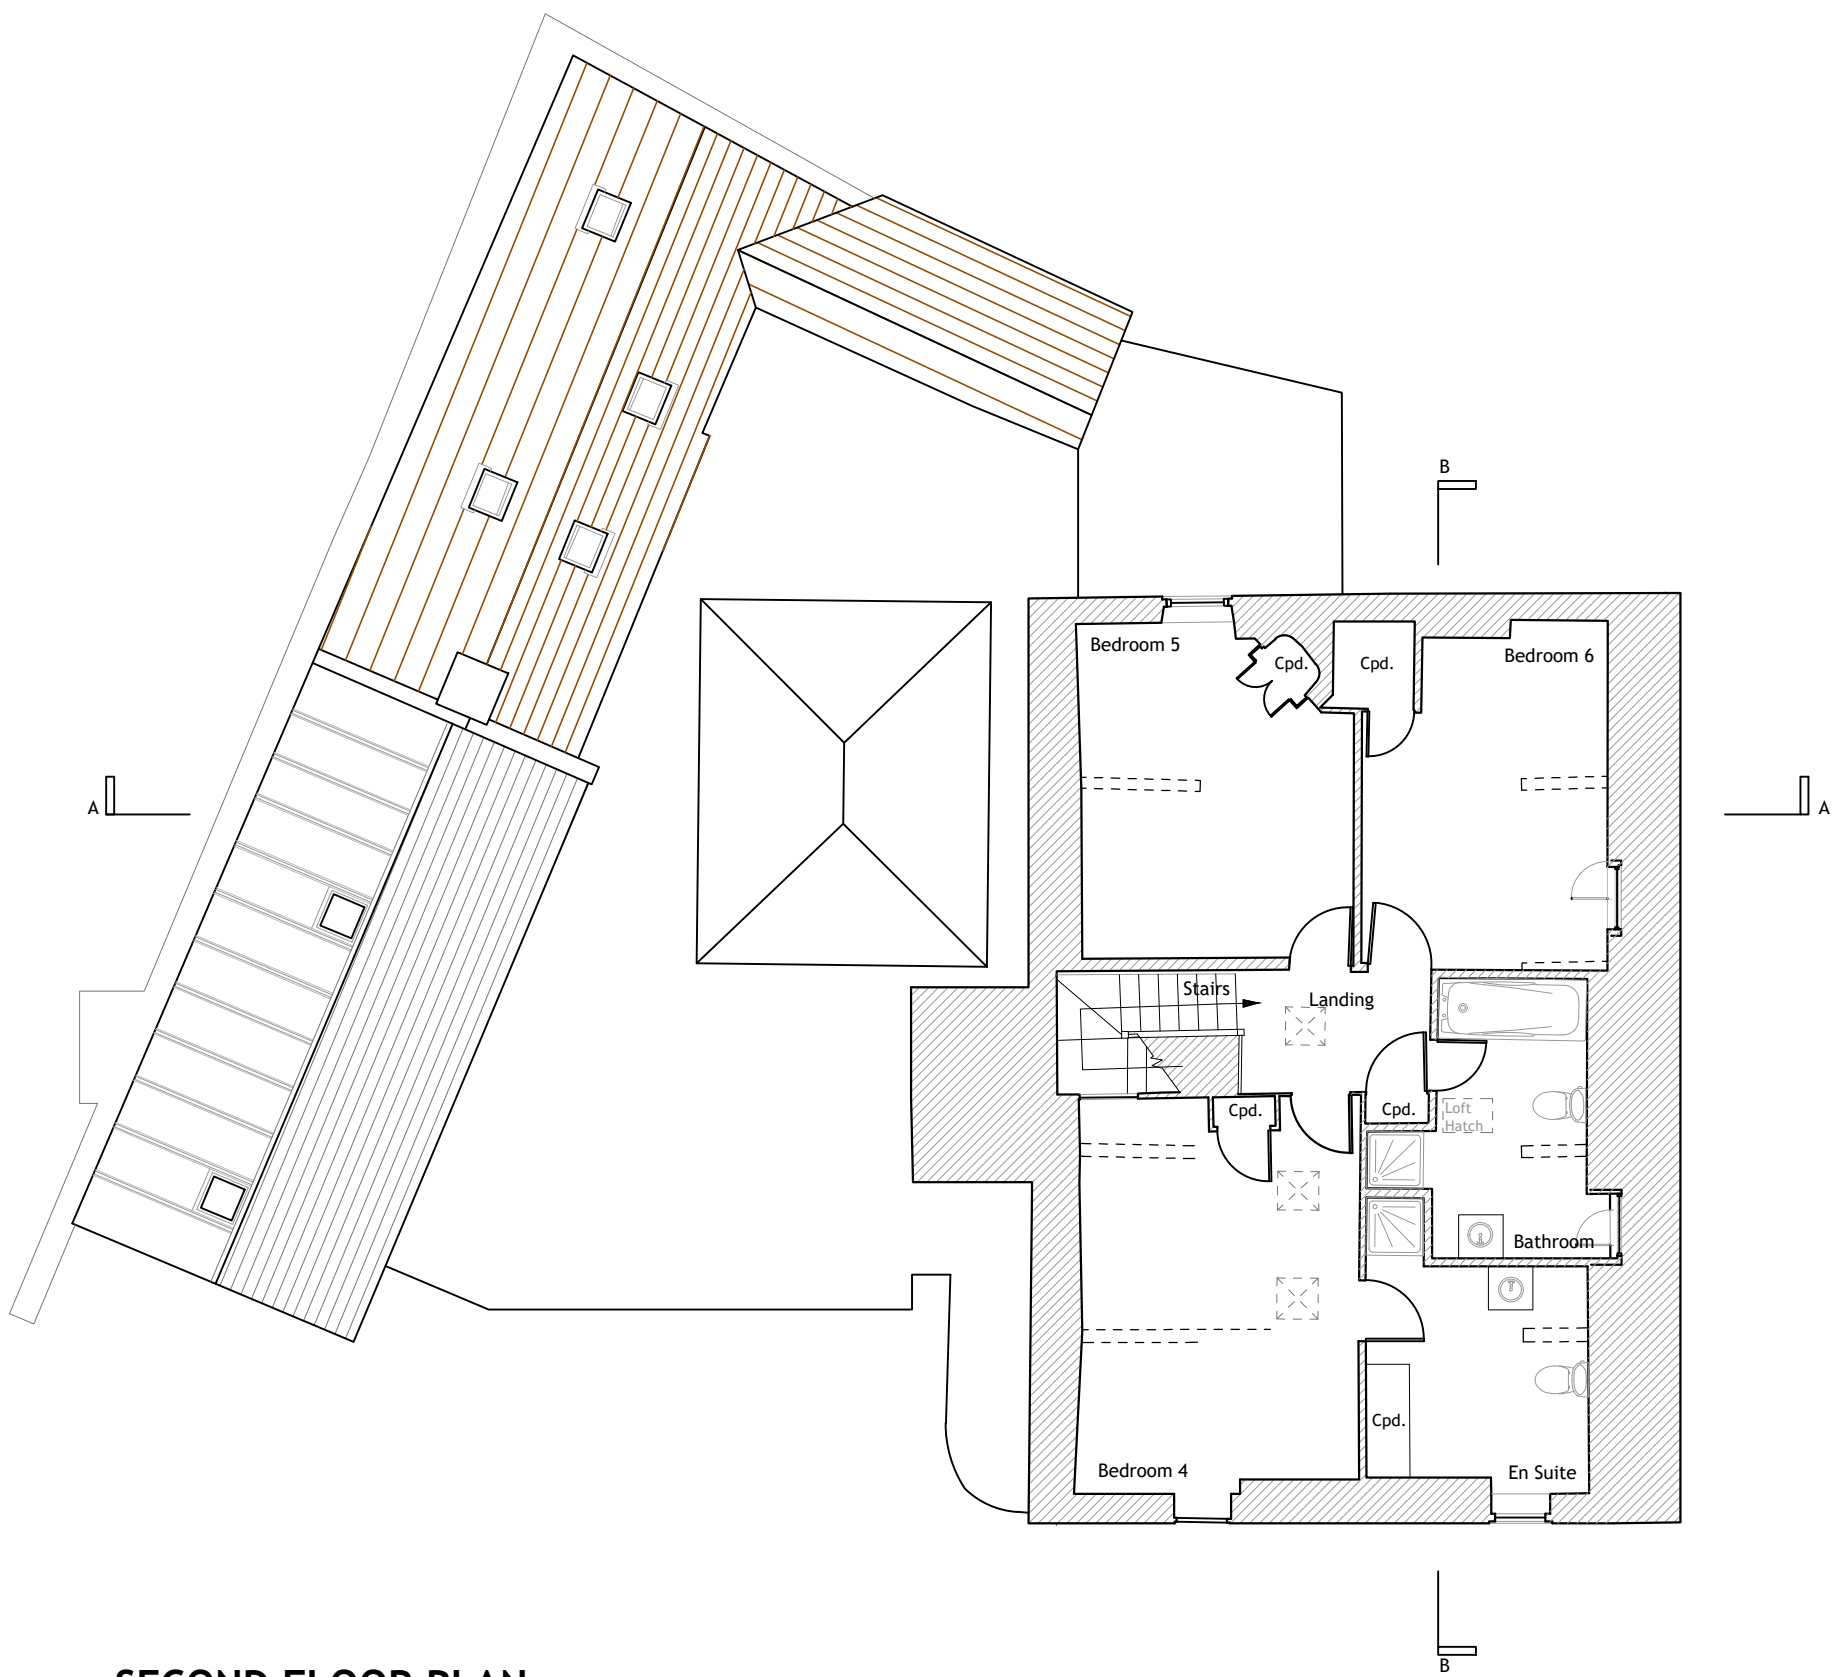



SECOND FLOOR PLAN
1:100

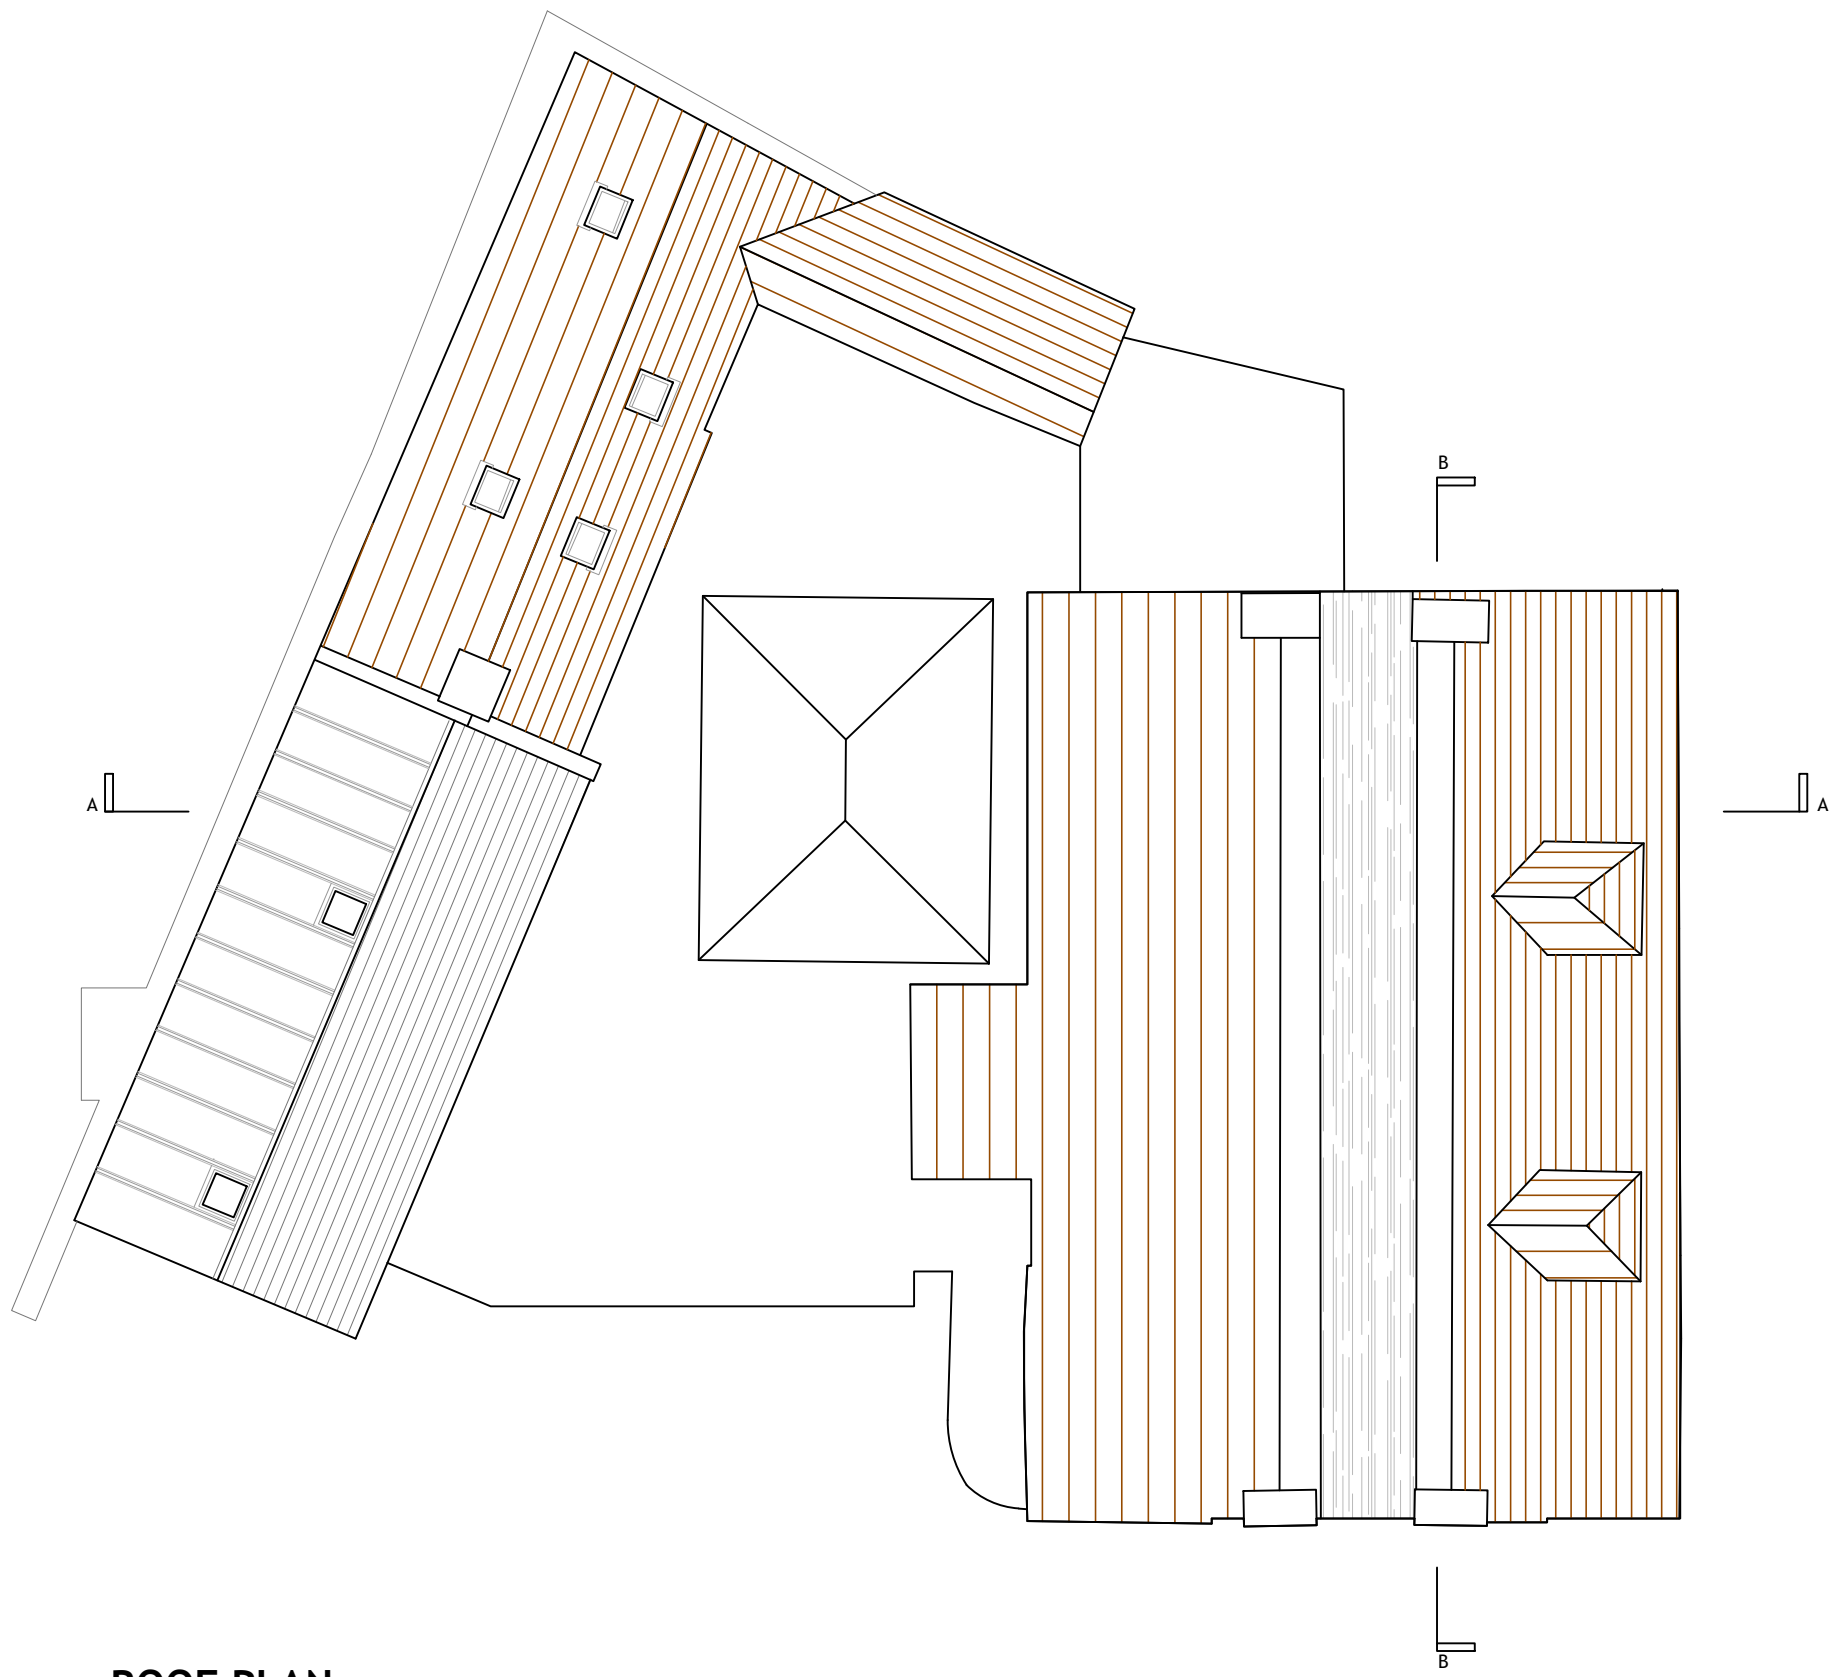

ROOF PLAN
1:100



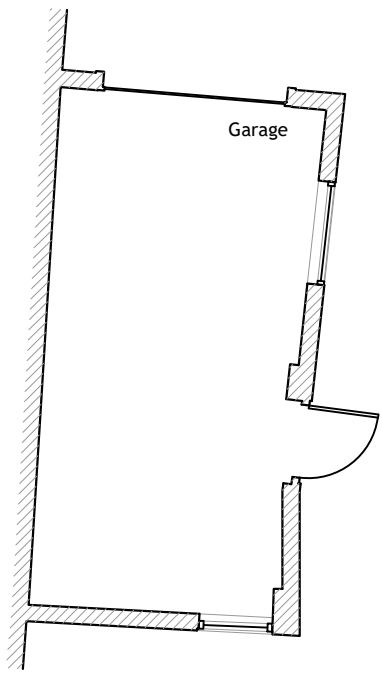


GARAGE FLOOR PLAN
1:100

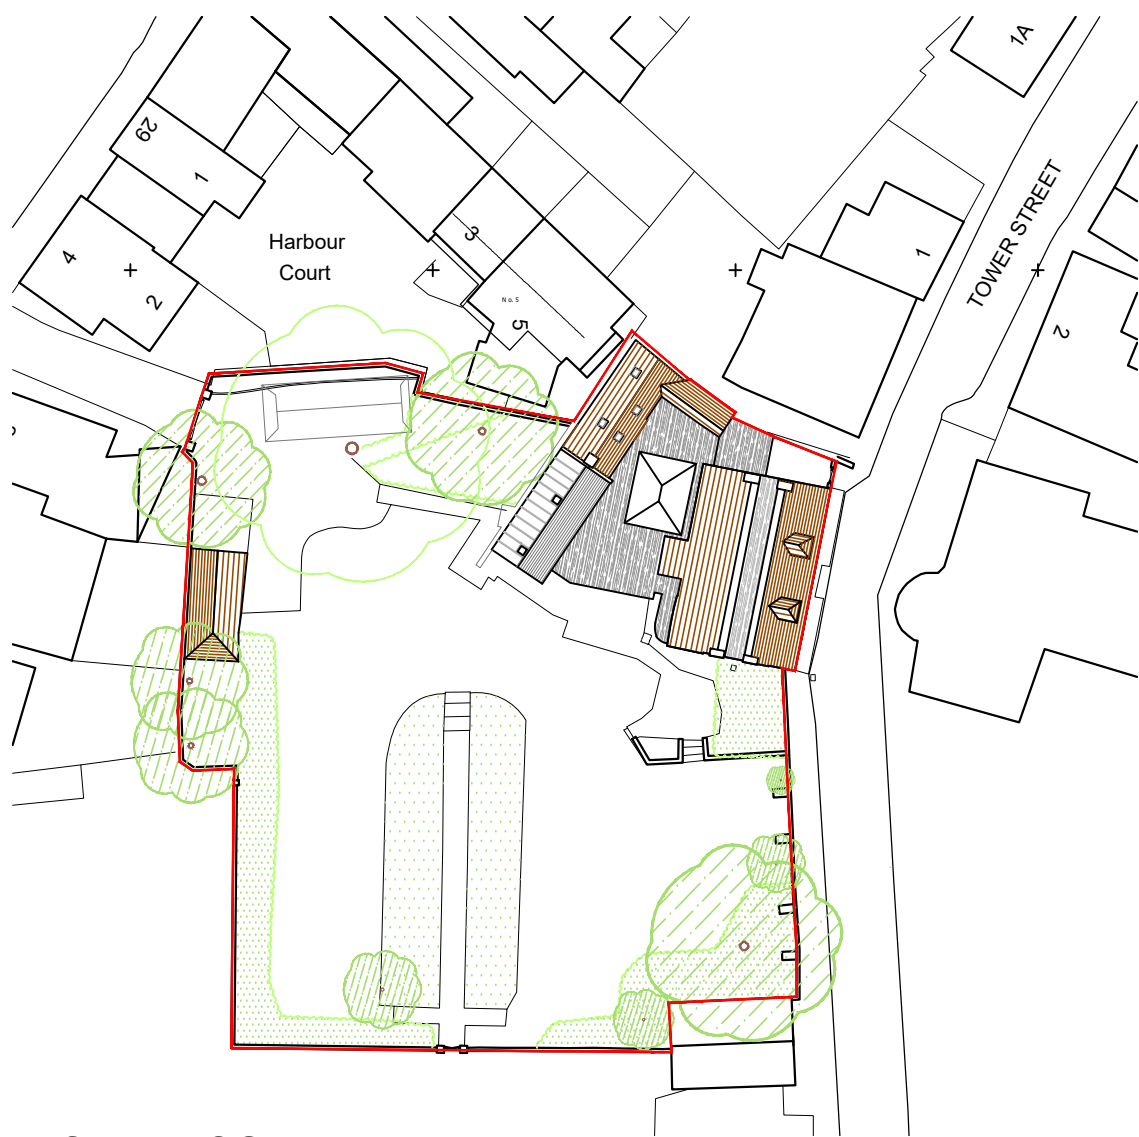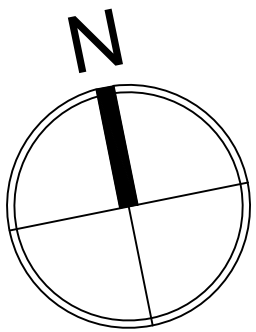



SITE BLOCK PLAN
1:500

Ordnance Survey (c) Crown Copyright 2019. All rights reserved. Licence number 100022432

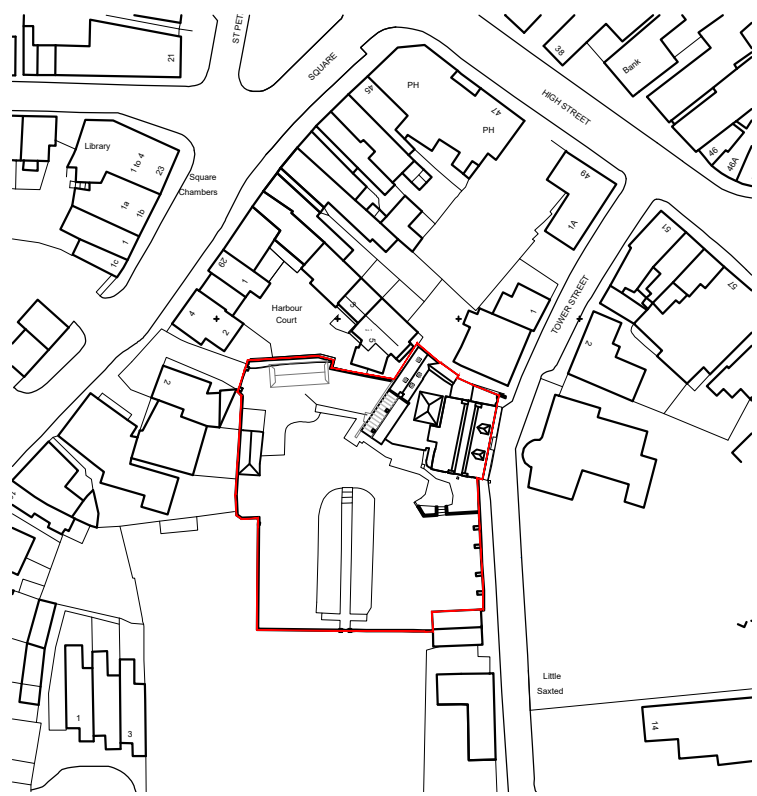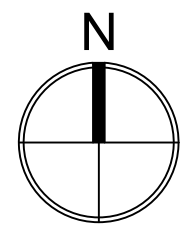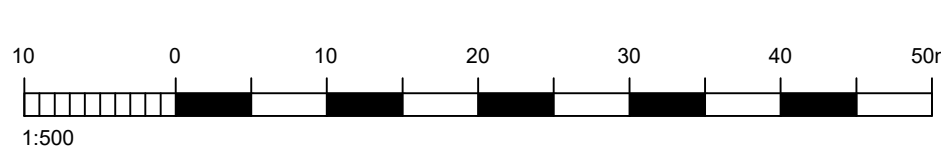

SITE LOCATION PLAN
1:1250

Ordnance Survey (c) Crown Copyright 2019. All rights reserved. Licence number 100022432

  

REV	DATE	AMENDMENT	DRAWN

hd
architects

Helyer Davies Architects Ltd
1 The Old Flour Mill,
Emsworth, PO10 7BT
01243 370 715

www.hdarchitects.co.uk mail@hdarchitects.co.uk

PROJECT
Saxted House
Tower Street
Emsworth
PO10 7BH

DRAWING
Existing Plans
Location Plan
Block Plan

SCALE
as noted @A1

DATE	Oct 2019	DRAWN	EK
DRAWING NUMBER	19123-01	REVISION	*