
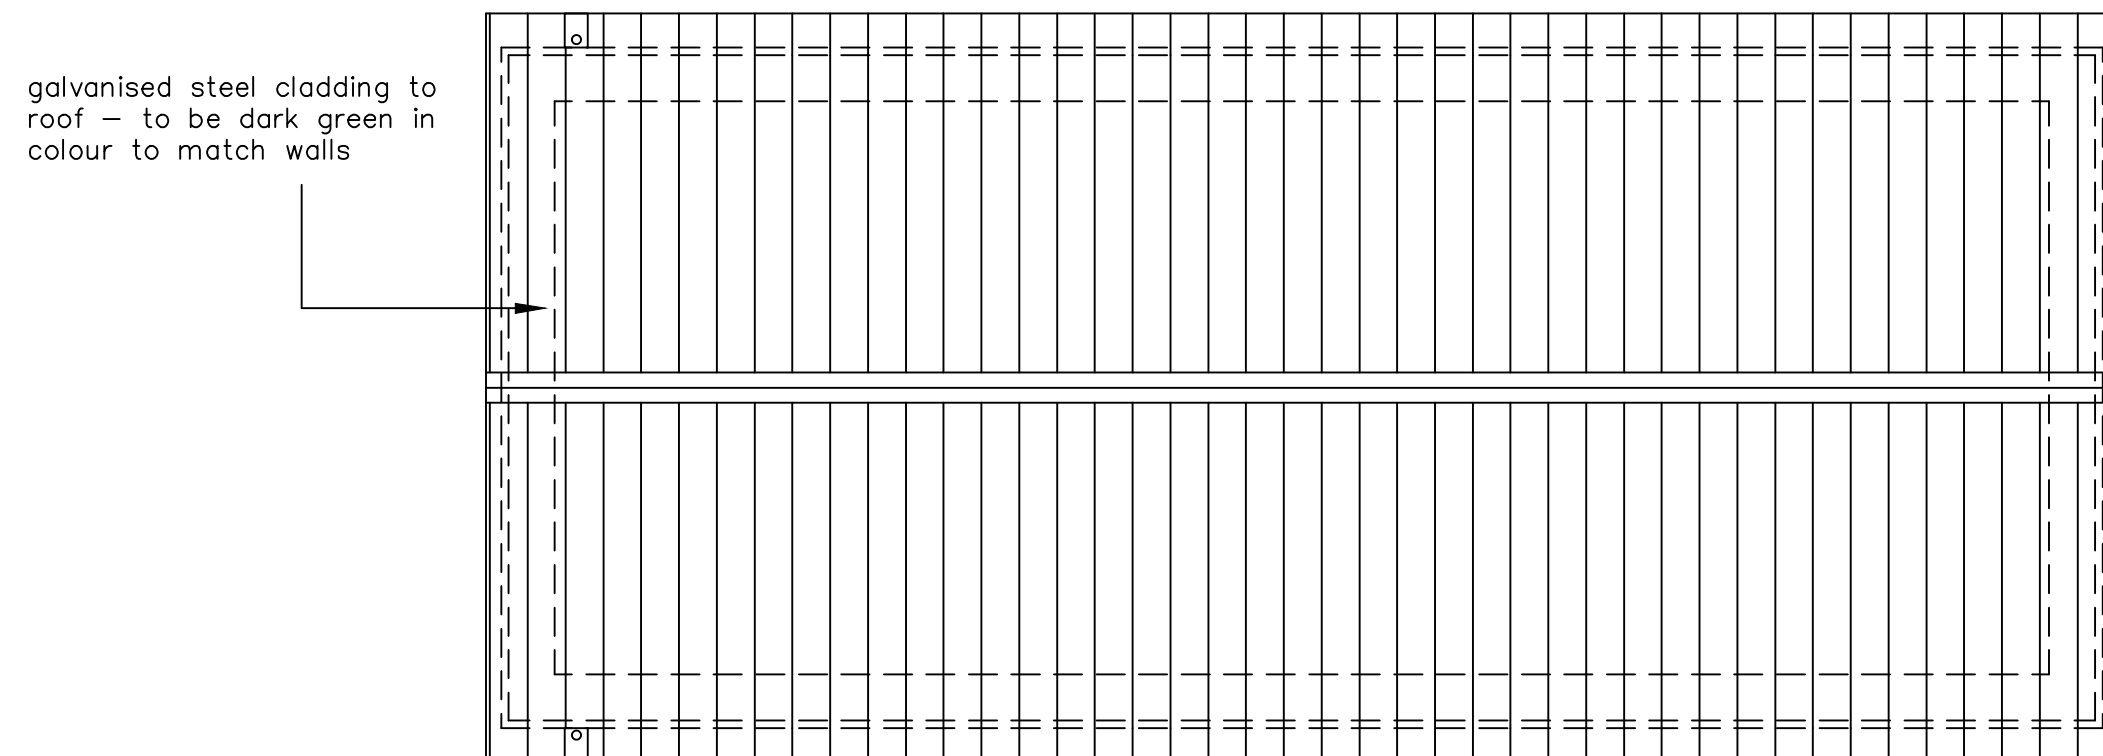



Scale in Metres 1:100

0 1 2 3 4 5 10

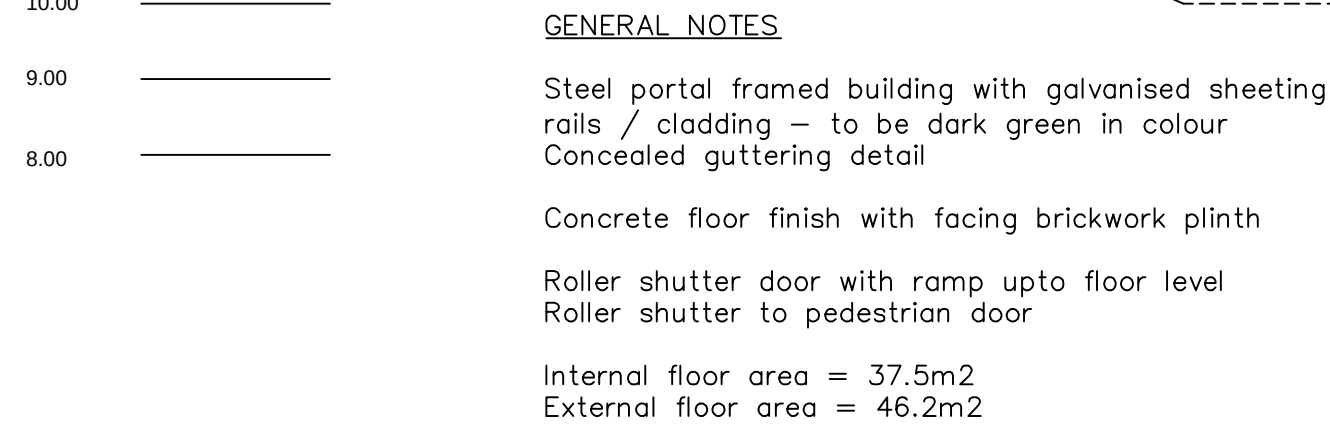

Scale in Metres 1:50

0 1 2 3 4 5

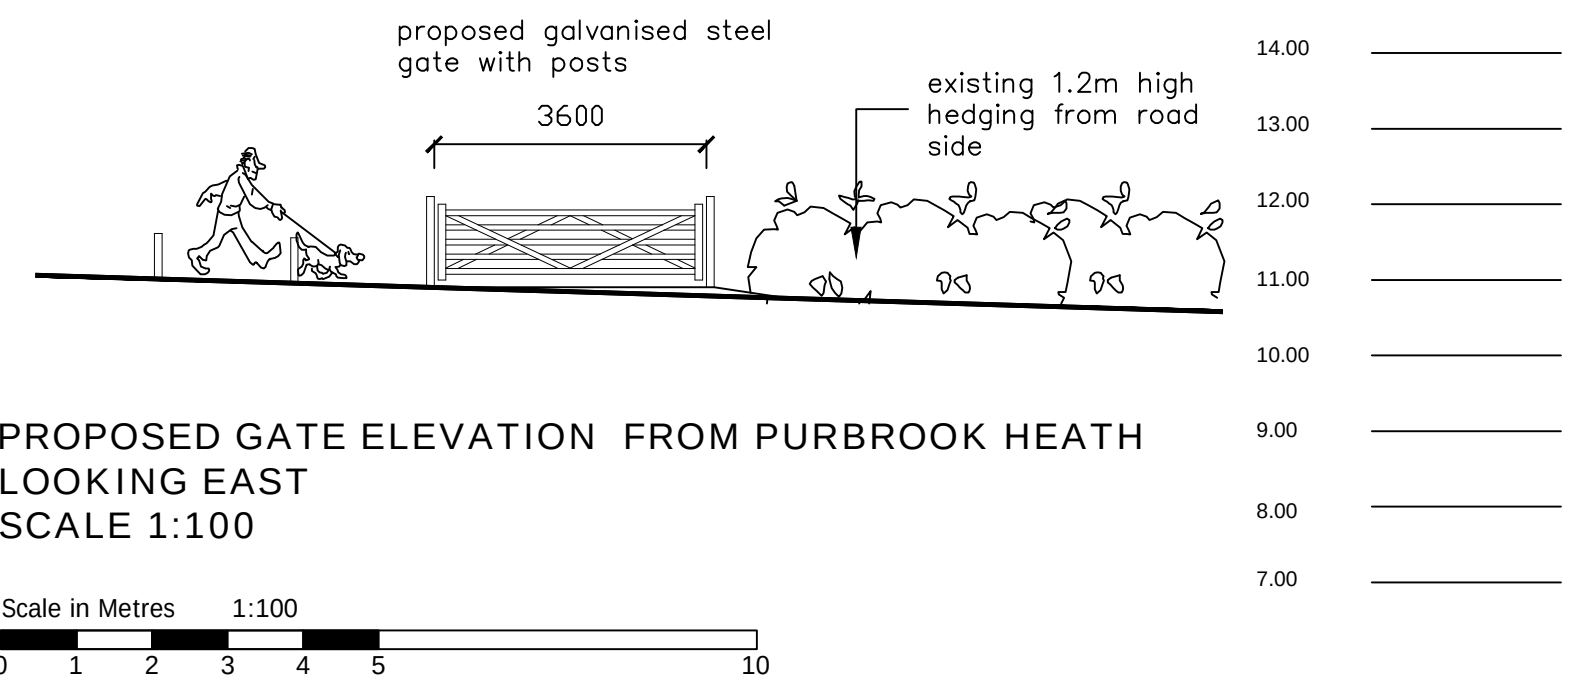

Scale in Metres 1:100

0 1 2 3 4 5 10

Amendments:	Key:	Client Name & Address: Purbrook Cricket Club	Project Address: Purbrook Heath Purbrook Heath Road Waterlooville PO7 5RU	Drawing Details: PLANNING DRAWING Proposed Roof Plan Proposed Street Elevation Proposed Gate Elevation			 B H ARCHITECTURE Ltd Heath Cottage Newlands Lane Purbrook Waterlooville Hants PO7 5SQ Tel: 023 9223 2322 Mob: 07747 771808 E-mail: bernard@bernardharding.com
				Project No: 914	Drawing No: 5	Rev No:	
				Scale: 1:100 1:50 @ A2	Drawn: BWH	Date: 19/08/19	



B H
ARCHITECTURE Ltd

Heath Cottage
Newlands Lane
Purbrook
Waterlooville
Hants
PO7 5SQ

Tel: 023 9223 2322
Mob: 07747 771808
E-mail: bernard@bernardharding.com