


54 HAVANT ROAD, EMSWORTH
EXISTING


Dimensions to be checked on site before commencing work.
Any discrepancies shall be reported to the architect
immediately.

All drawings to be read in conjunction with specification and all other drawings including structural engineer and mechanical and electrical drawings / specification

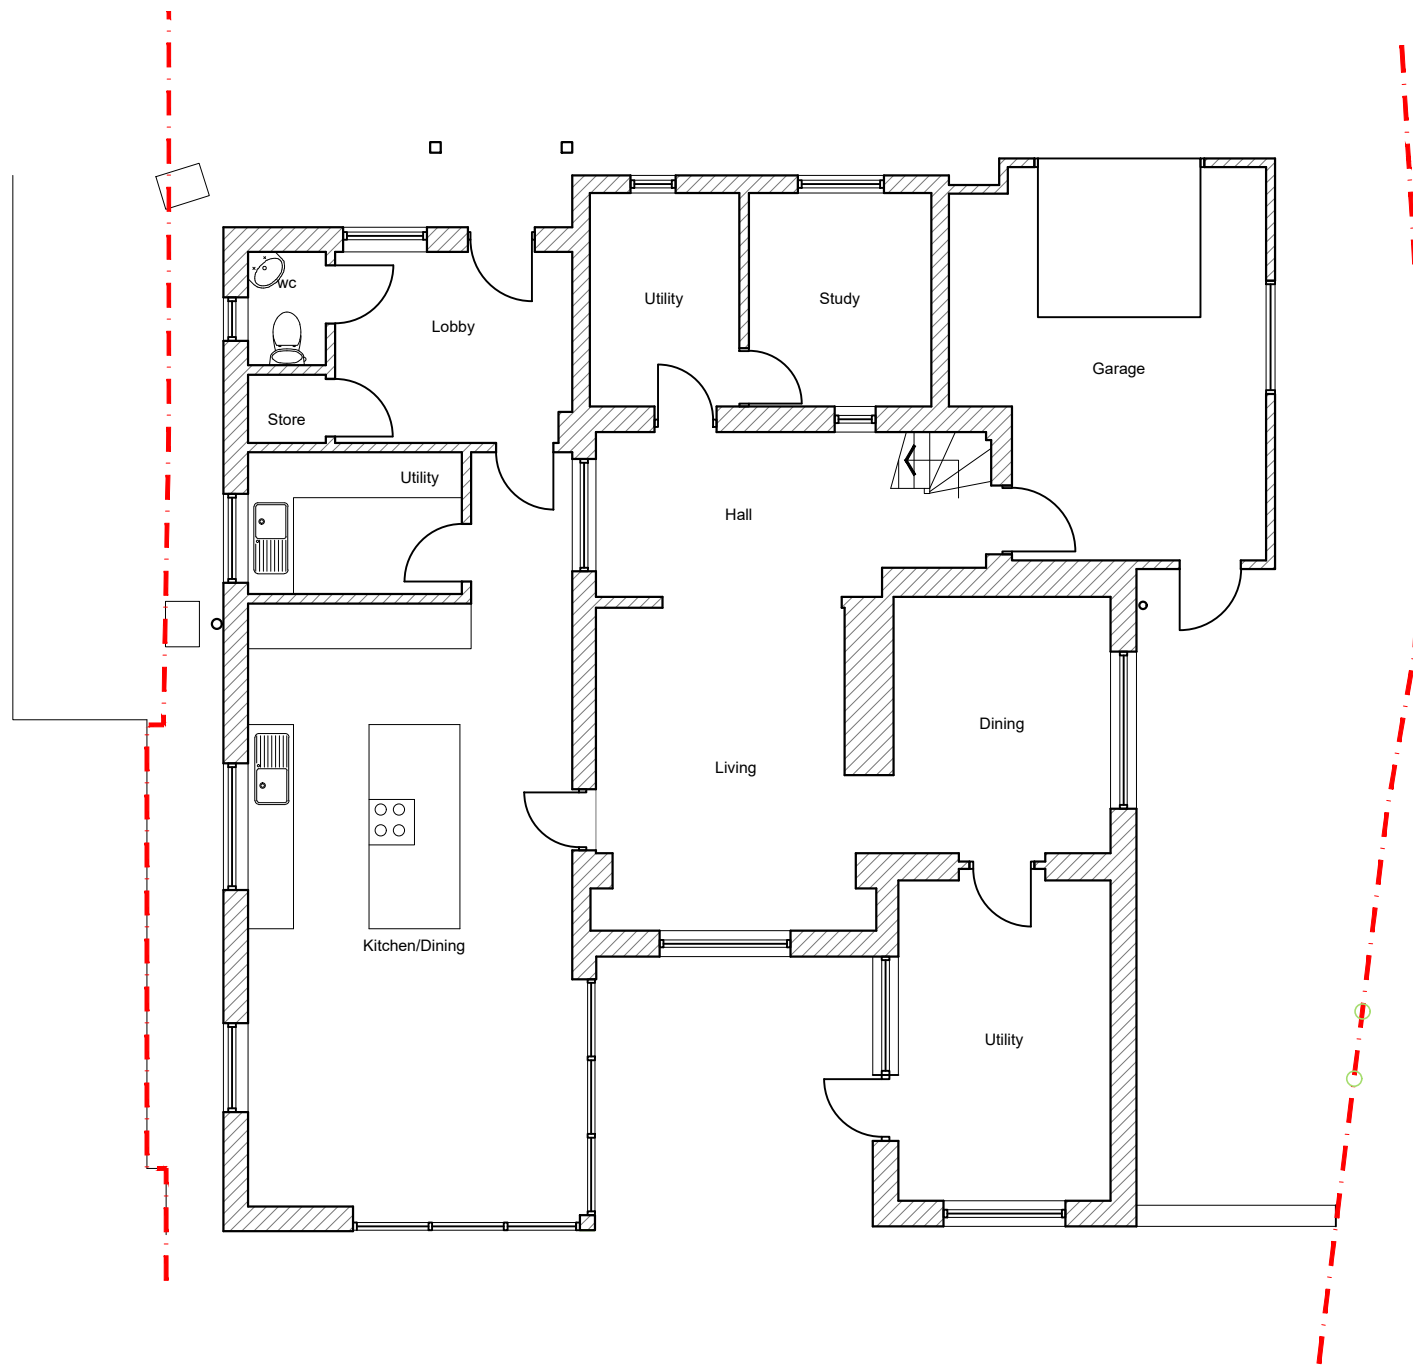


GROUND FLOOR PLAN


1:100

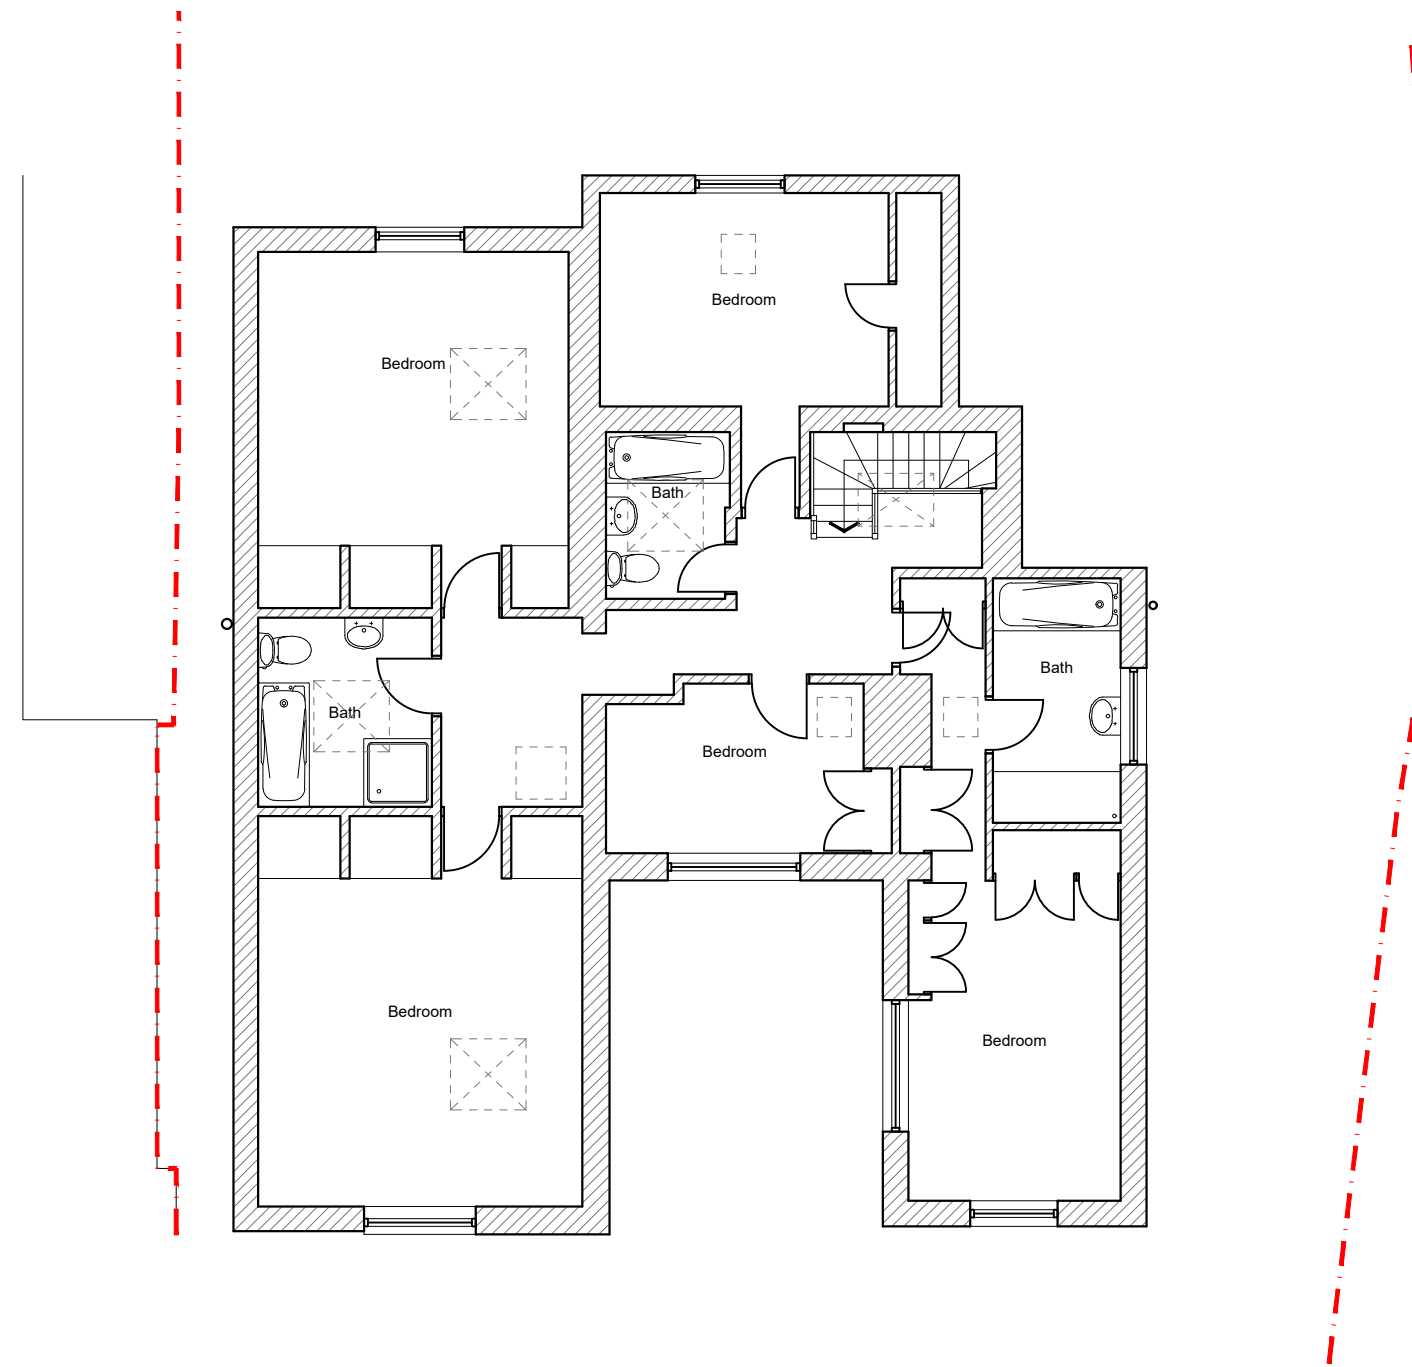

FIRST FLOOR PLAN
1:100

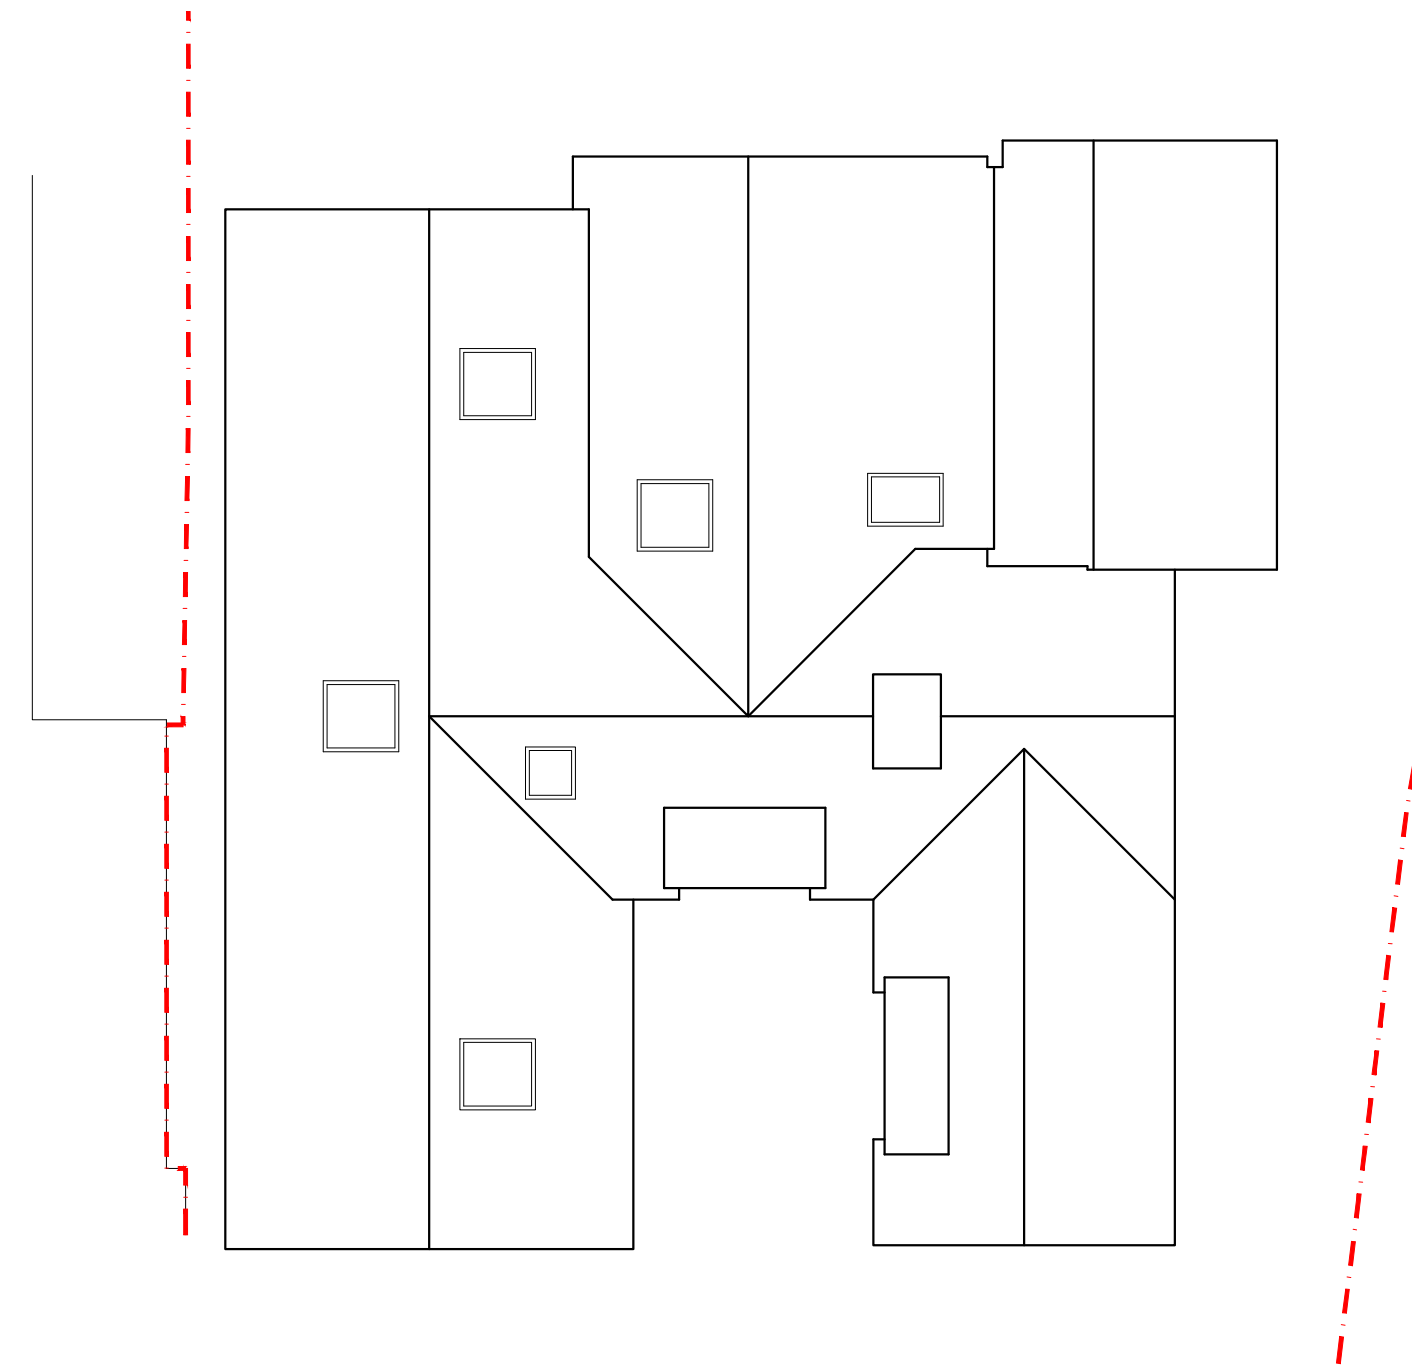


ROOF PLAN
1:100

 

FRONT ELEVATION
[north] 1:100




SIDE ELEVATION
[east] 1:100

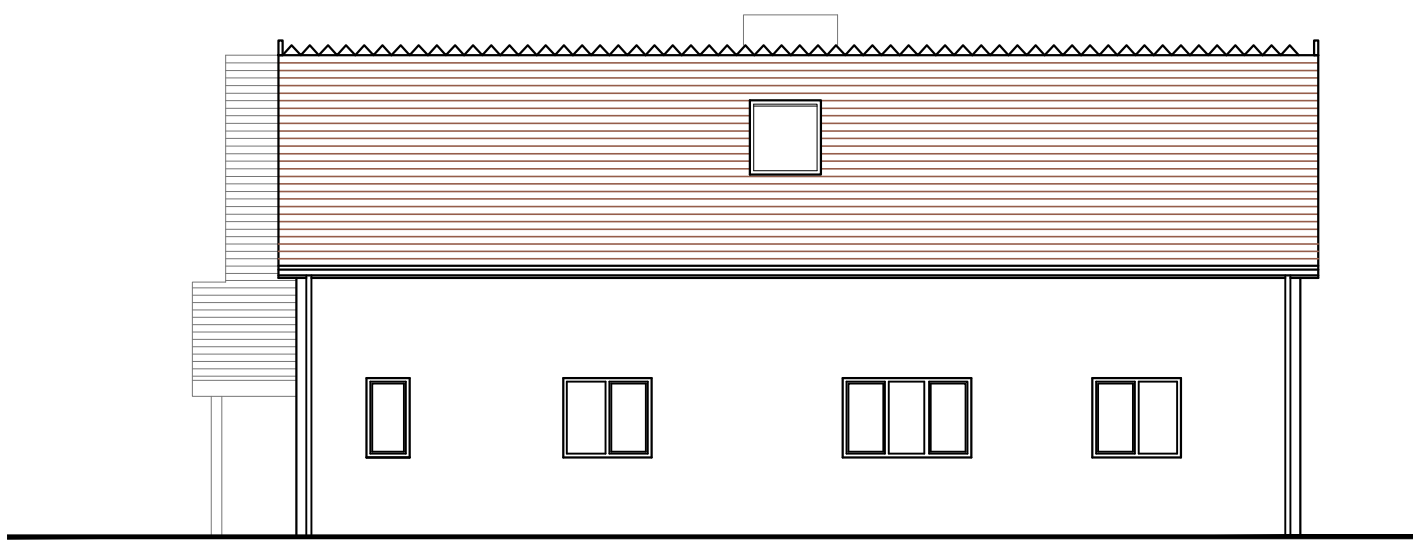



SIDE ELEVATION
[west] 1:100



REAR ELEVATION
[south] 1:100

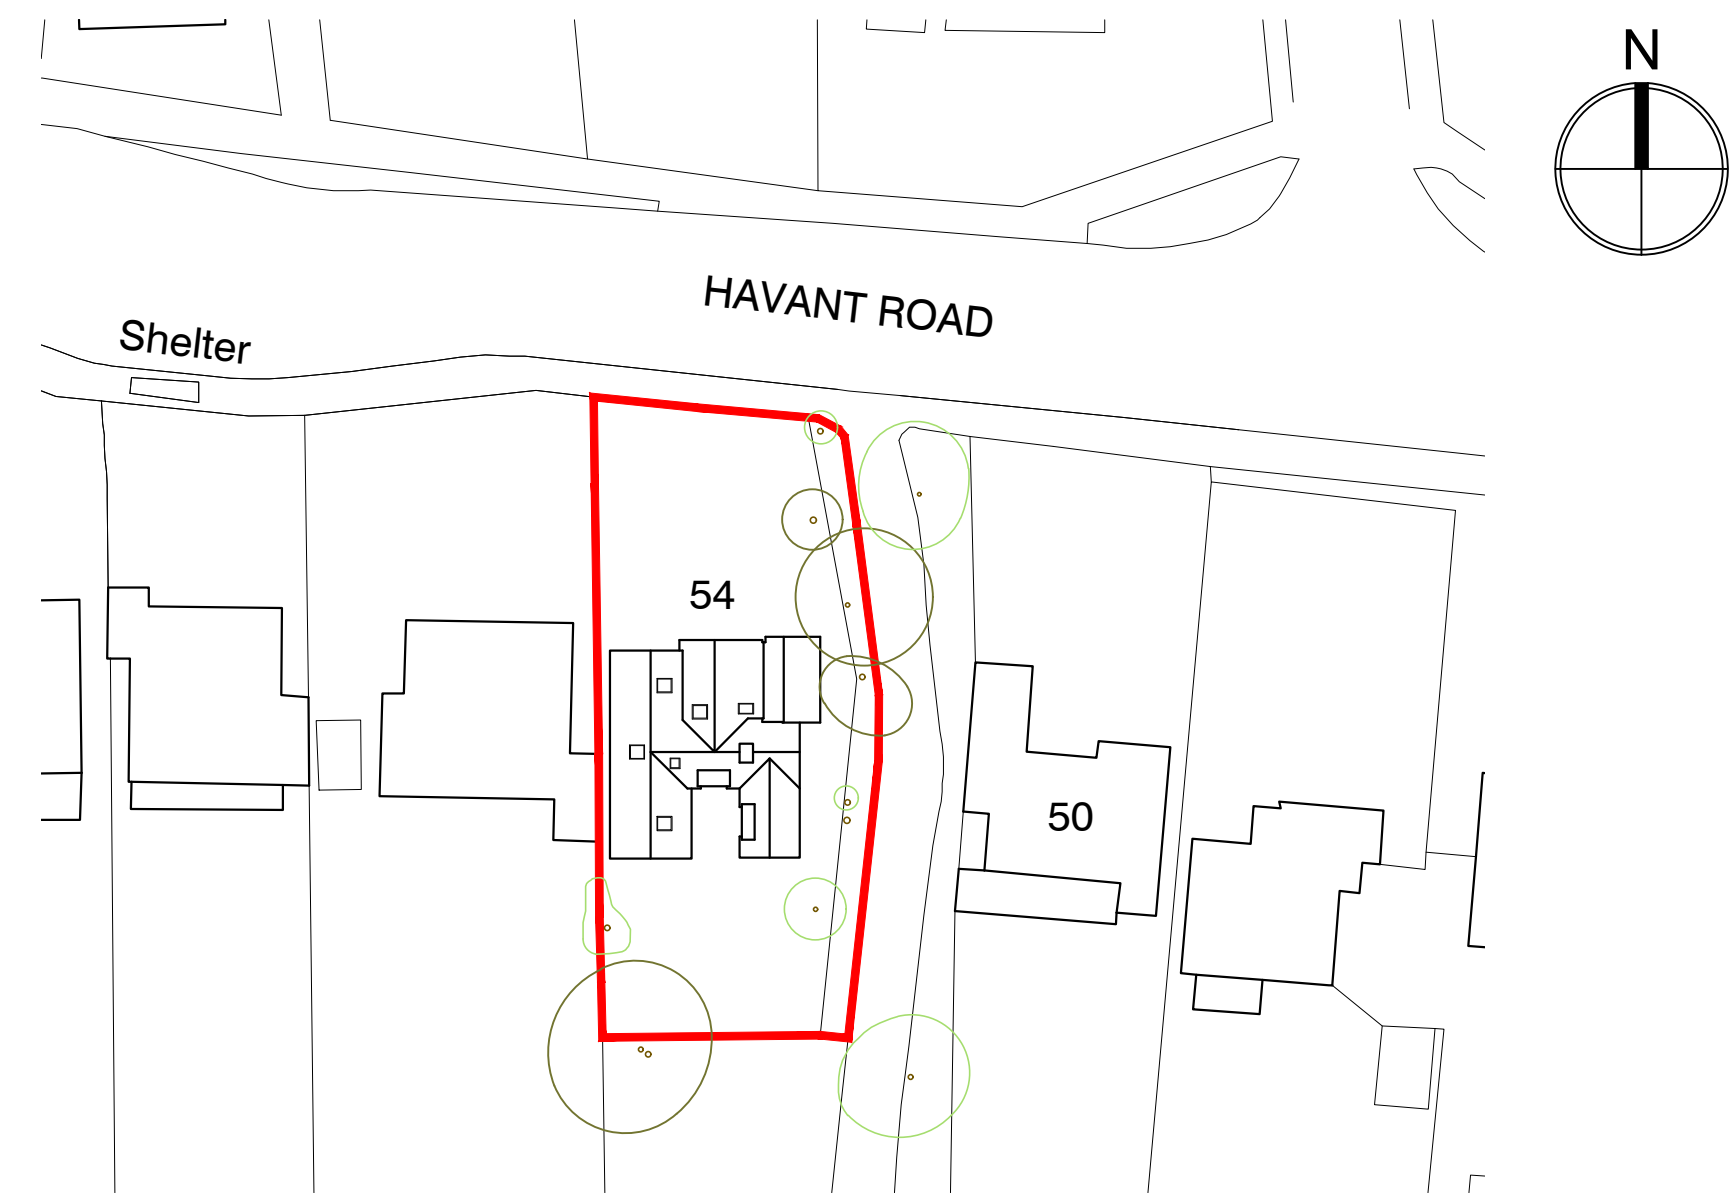


BLOCK PLAN
1:500

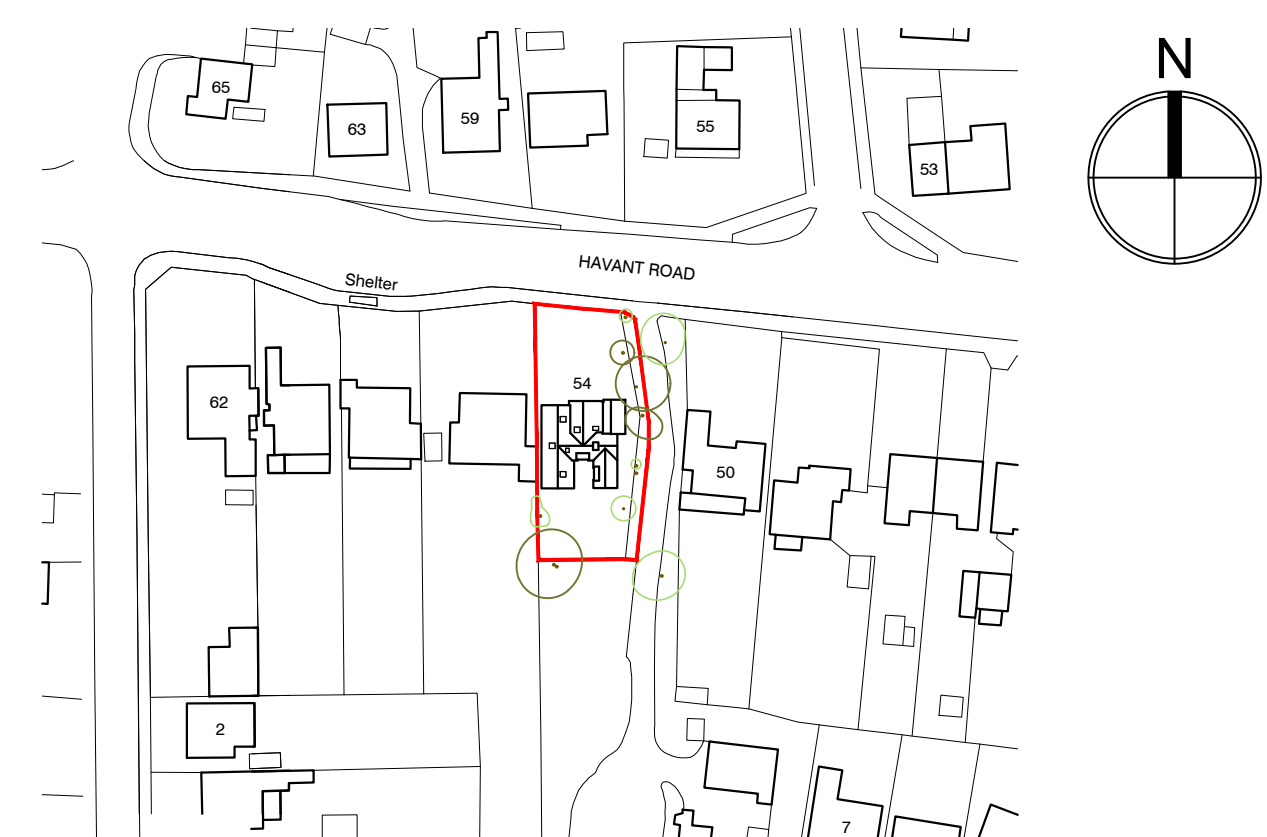 

SITE LOCATION PLAN

1:1250

 

REV	DATE	AMENDMENT	DRAWN
-----	------	-----------	-------

hd
architects

Helyer Davies Architects Ltd
1 The Old Flour Mill,
Emsworth, PO10 7BT
01243 370 715

www.hdarchitects.co.uk mail@hdarchitects.co.uk

PROJECT

54 Havant Road
Emsworth

DRAWING
Existing Plans and Elevations
Existing Block Plan
Existing Location Plan

SCALE
as noted @ A1

DATE NOV 2019
DRAWING NUMBER
19131-01

DRAWN	TW
	REVISION
	*