

 


Site Plan - 4 Fourth Avenue PO9 2QX

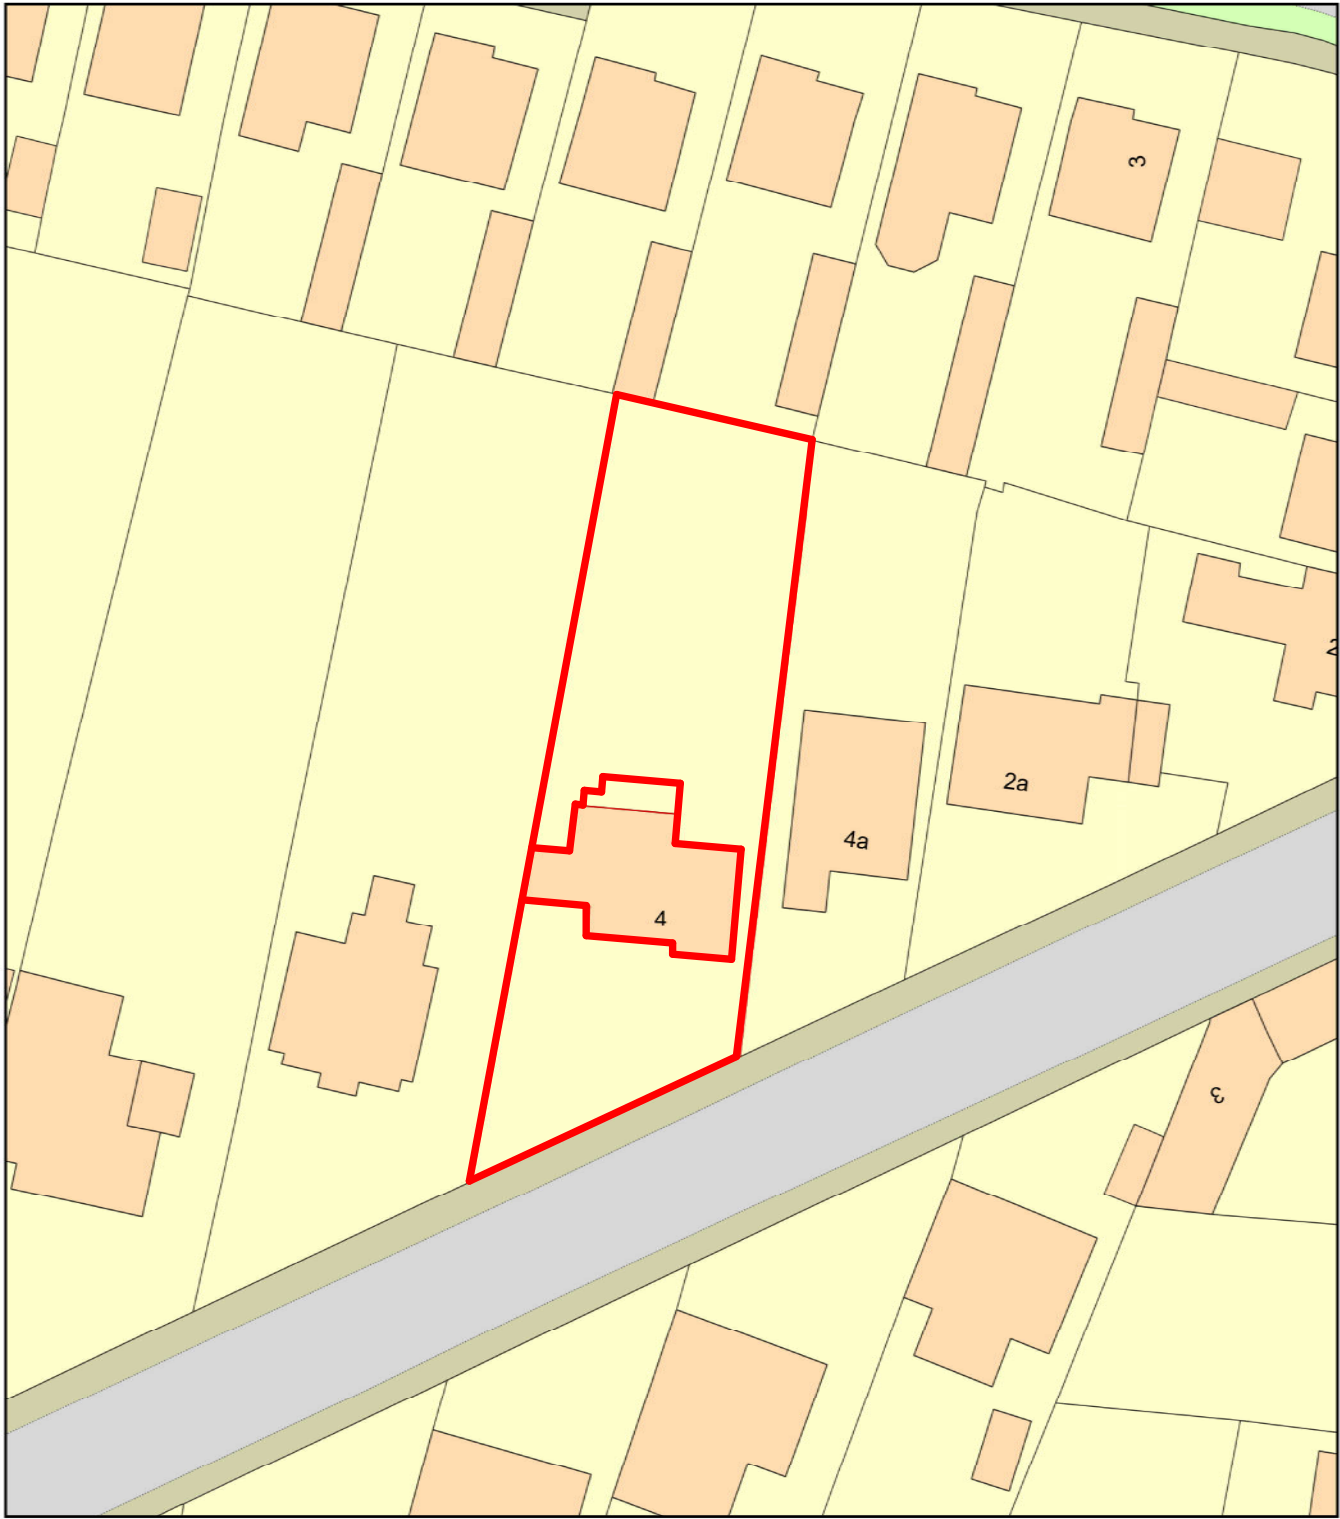

Plan Produced for: Parkers Design
Date Produced: 04 Dec 2019
Plan Number/Project ID: TQRQM19338103650657
Scale: 1:500 @ A4

© Crown copyright, All rights reserved. 2019 Licence number 0100042766

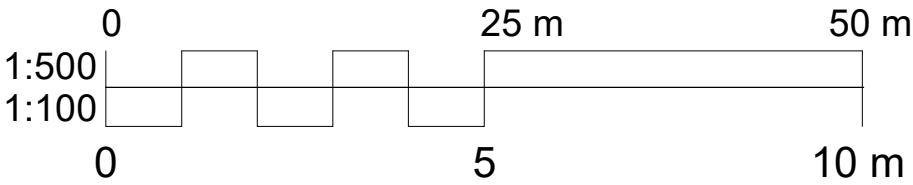

PROJECT	4 Fourth Avenue	CLIENT				Peter Marshall	
		Date	Issue Date		Scale (@ A3)		
SHEET	Site Plan	Drawn by	SW	DRAWING NUMBER		REV	
		Checked by	SR	P105			