


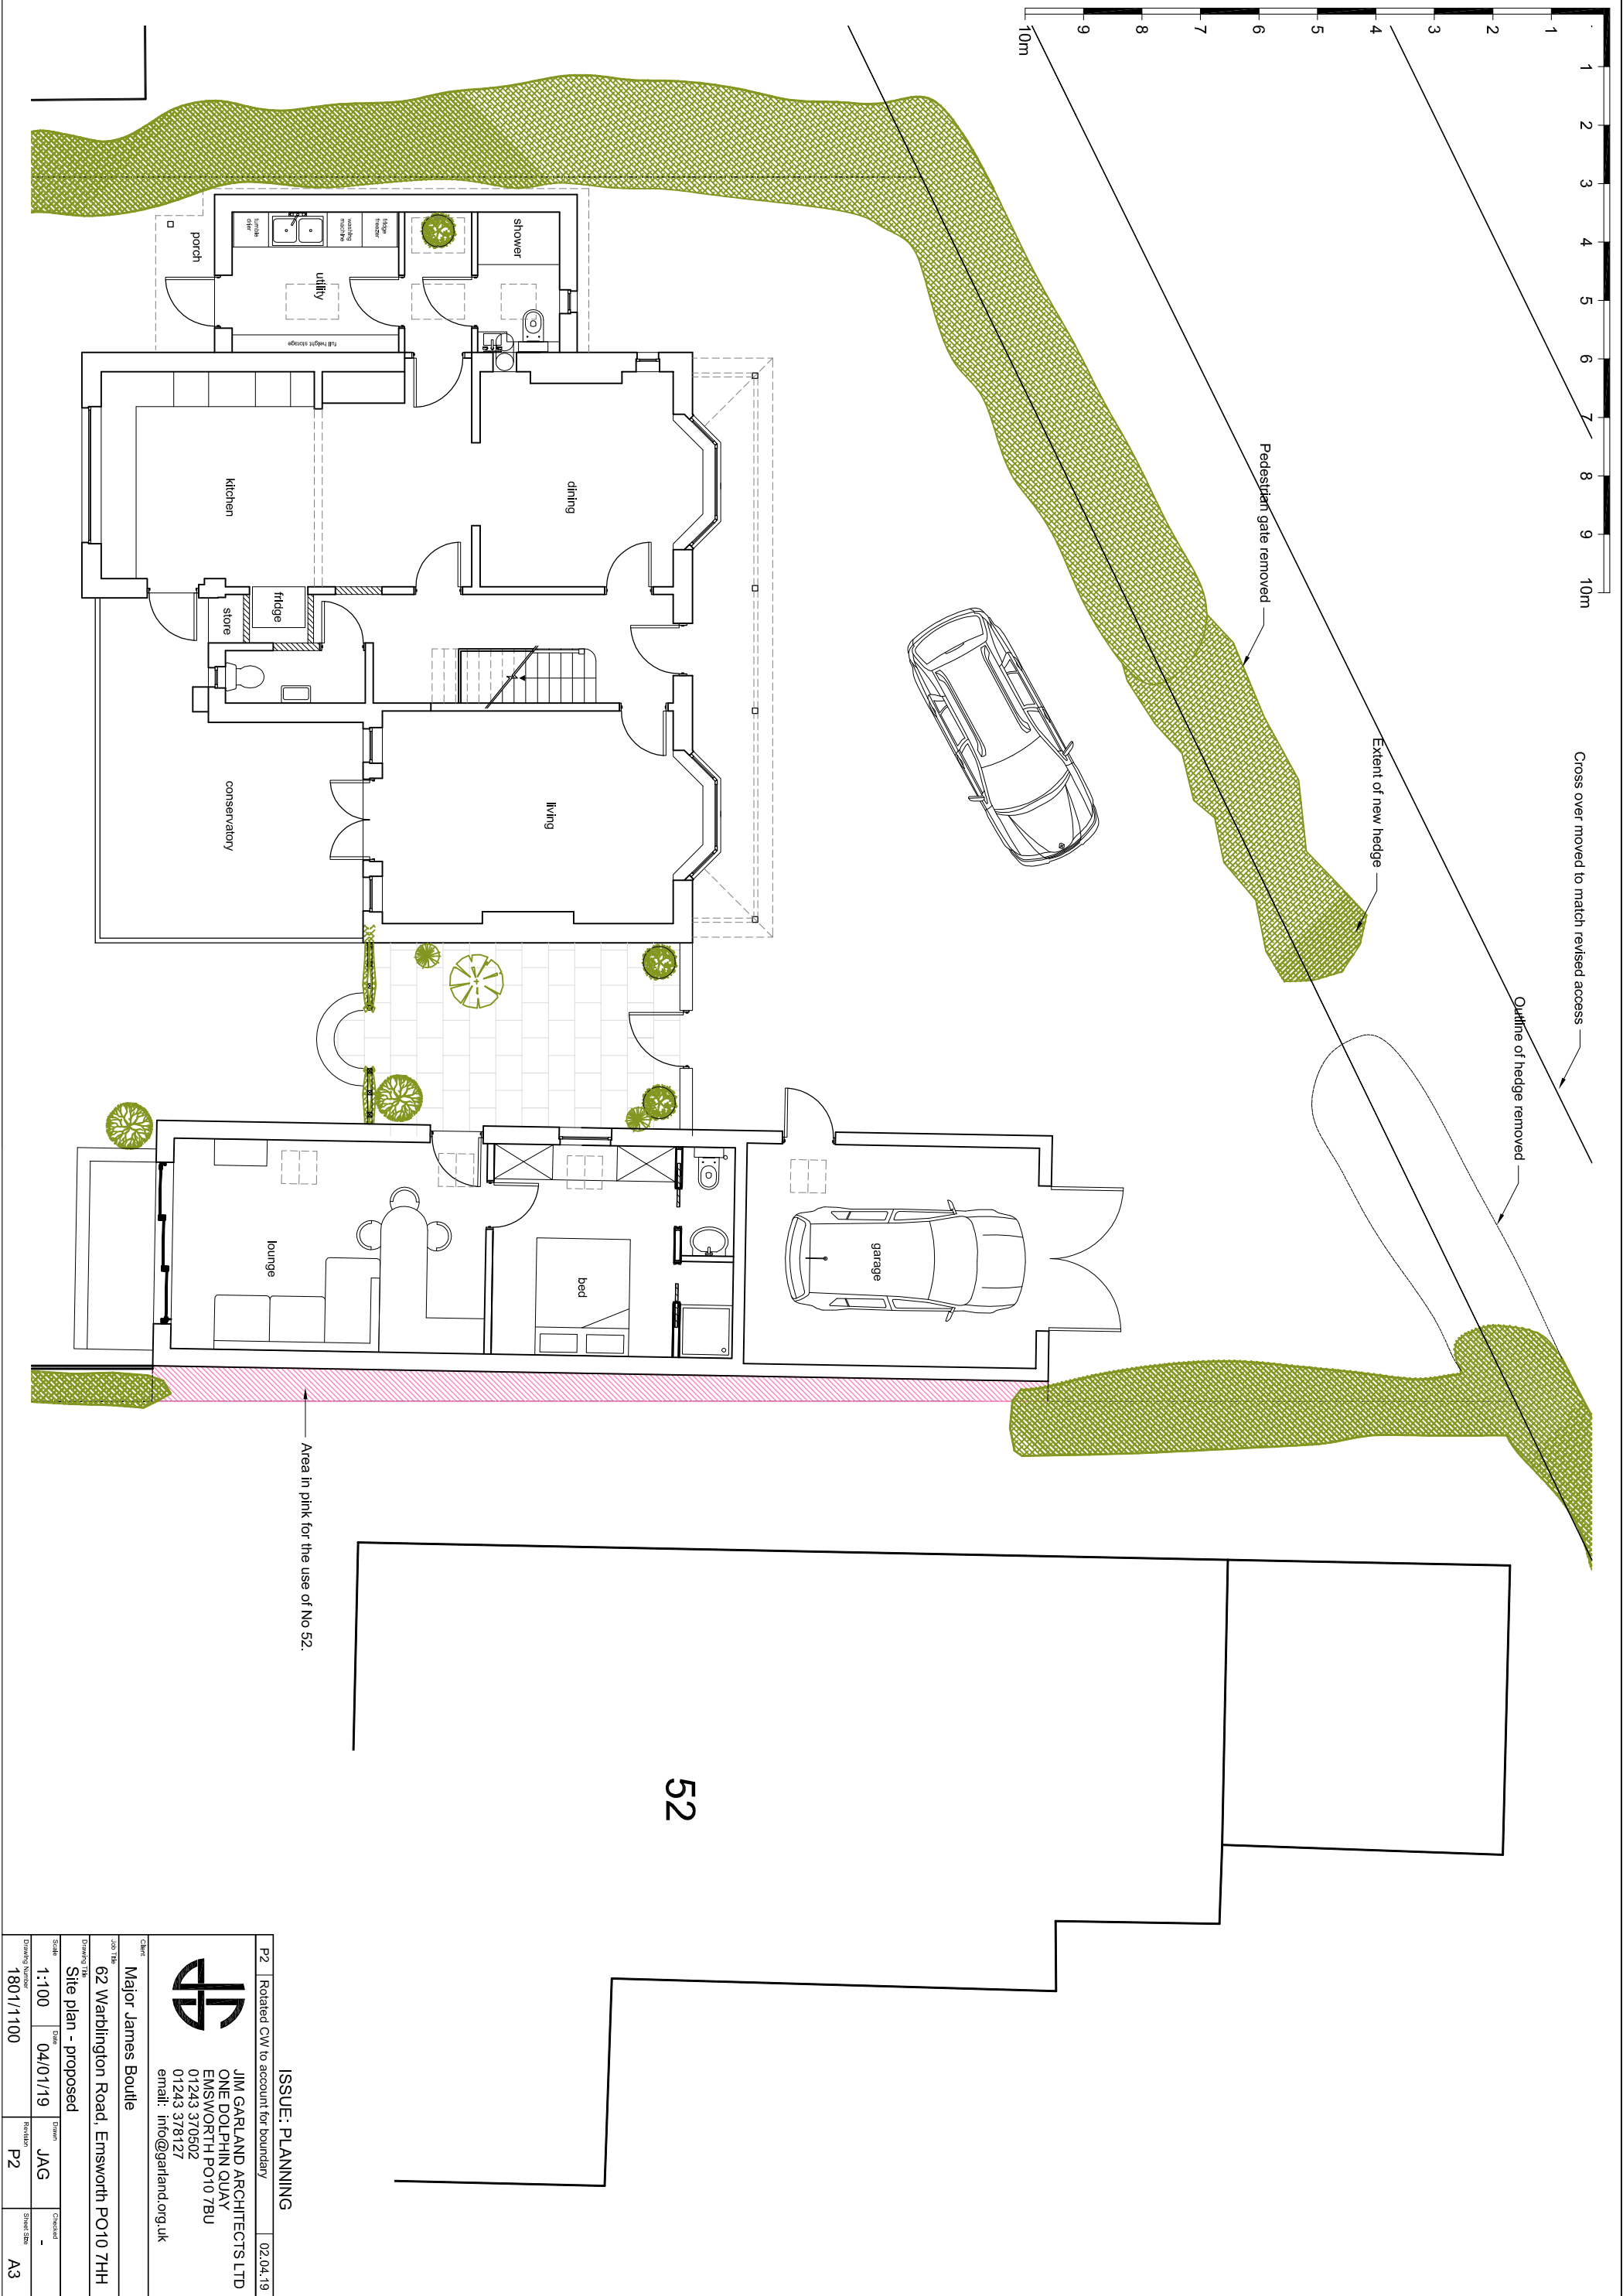

ISSUE: PLANNING			
P2	Rotated CW to account for boundary		02.04.19
Client: Major James Boule			
200 TBU 62 Warblington Road, Emsworth PO10 7HH			
Drawing Title: Site plan - proposed			
Scale: 1:100	Date: 04/01/19	Drawn: JAG	Checked: -
Drawing Number: 1801/1100	Revision: P2	Sheet Size: A3	



JIM GARLAND ARCHITECTS LTD
ONE DOLPHIN QUAY
EMSWORTH PO10 7BU
01243 370502
01243 378127
email: info@garland.org.uk