
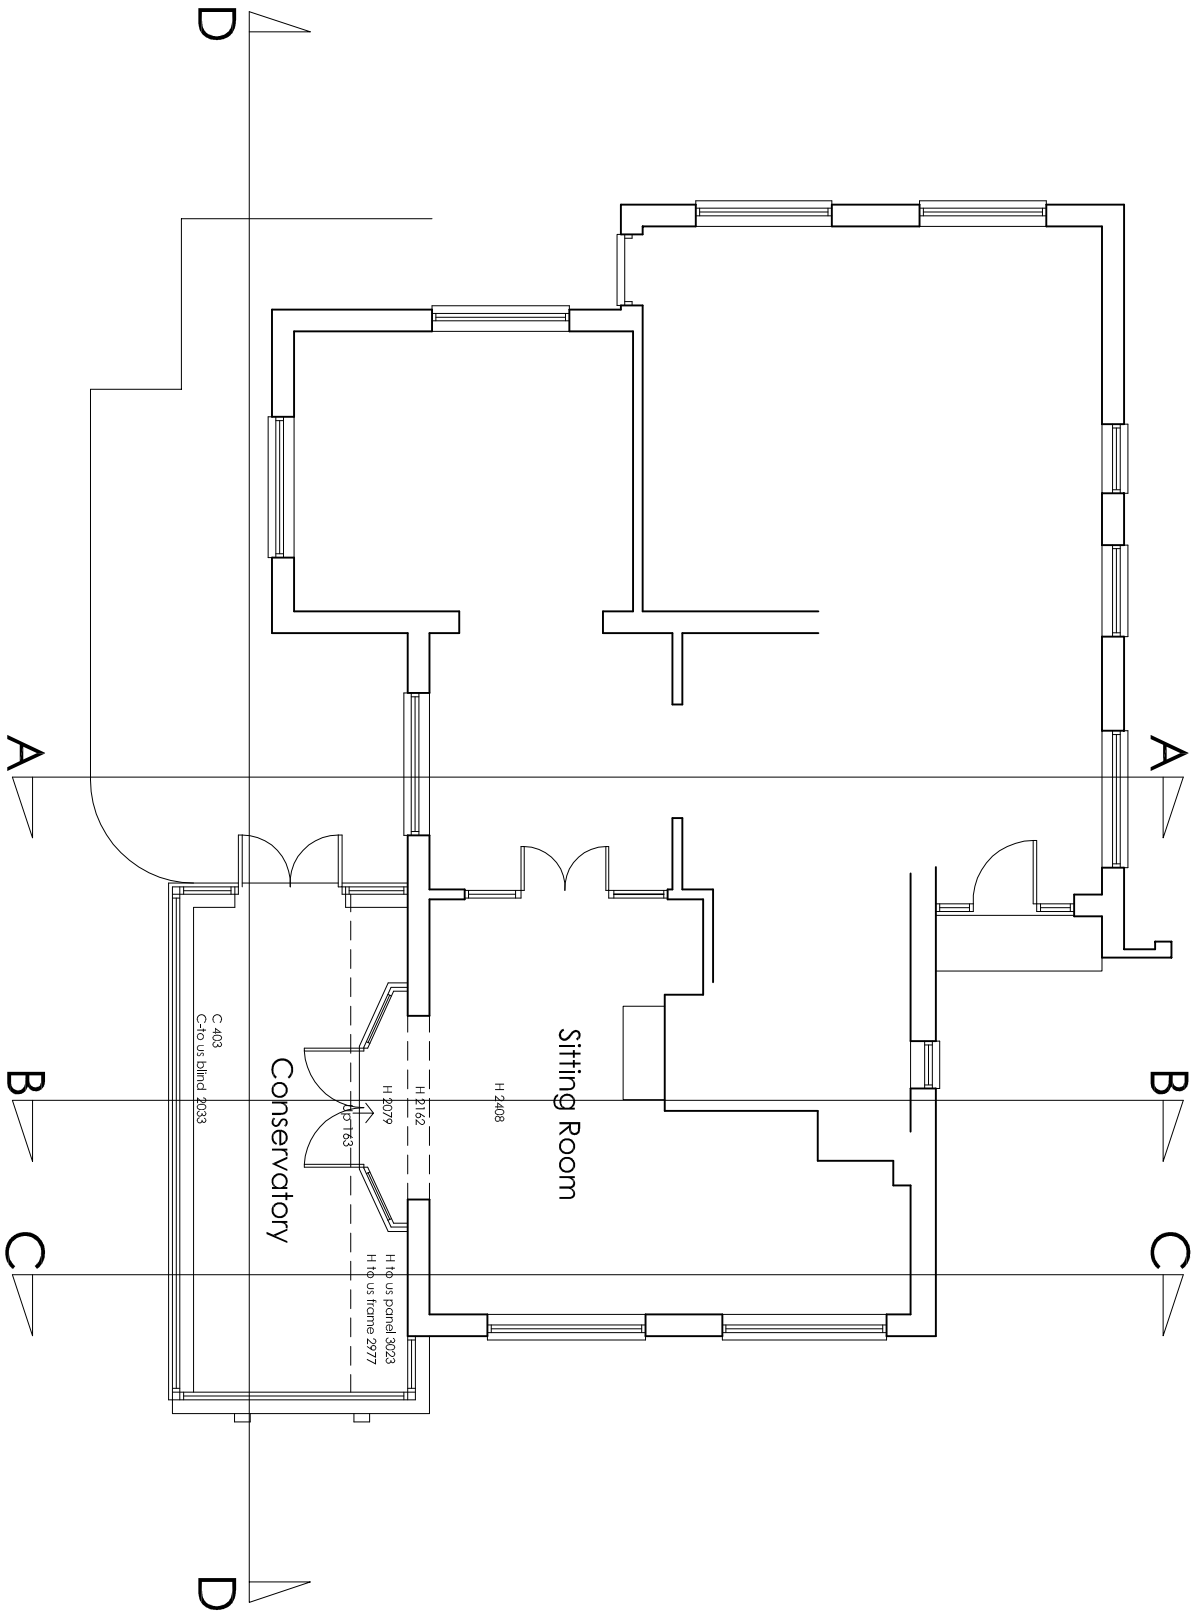


SCALE IN METRES

 

Revisions

DRAWING	NUMBER 2019111.exg.01
Ground Floor Plan	REVISION
AS EXISTING	SCALE 1:100 of A3
DATE	Dec 2019

PROJECT
Extension & Alterations of Watercress Cottage
7 North Close Hovant

CLIENT

Geoffrey Eades

Joanna Jefferson
Architects

222 Oving Road, Chichester
West Sussex PO19 2EL
Telephone 01243 532398
Fax 01243 531550

Ground Floor Plan AS EXISTING