


NOTES:

Dimensions to be checked on site before commencing work. Any discrepancies shall be reported to the architect immediately.

Do not scale from these drawings except for planning purposes. Use figured dimensions only.


Where applicable this drawing is to be read in conjunction with other consultants' drawings.

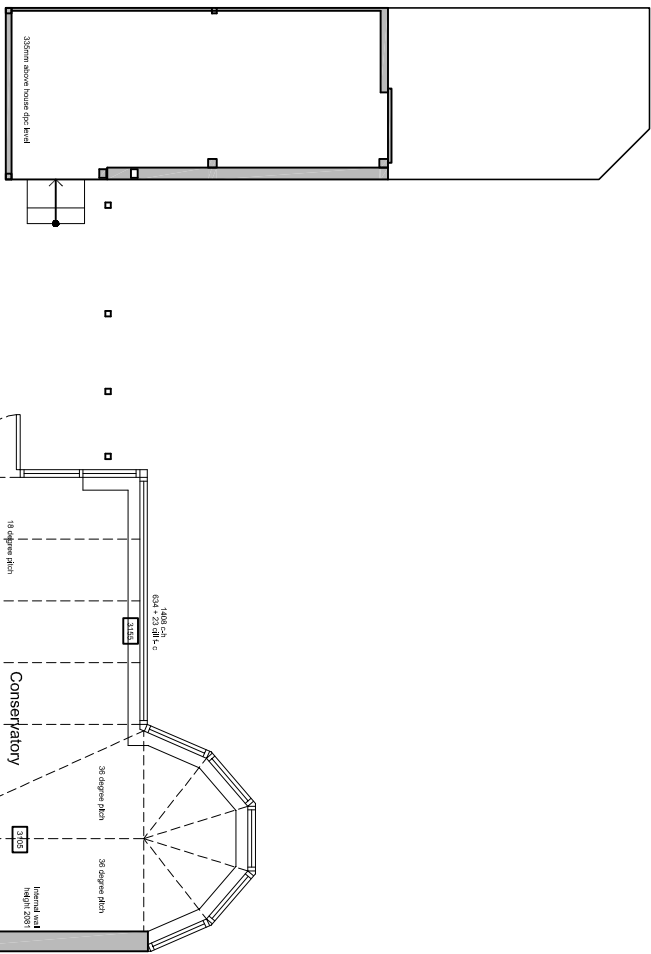


Existing ground floor plan scale 1:100



First floor plan
(unchanged in new scheme)

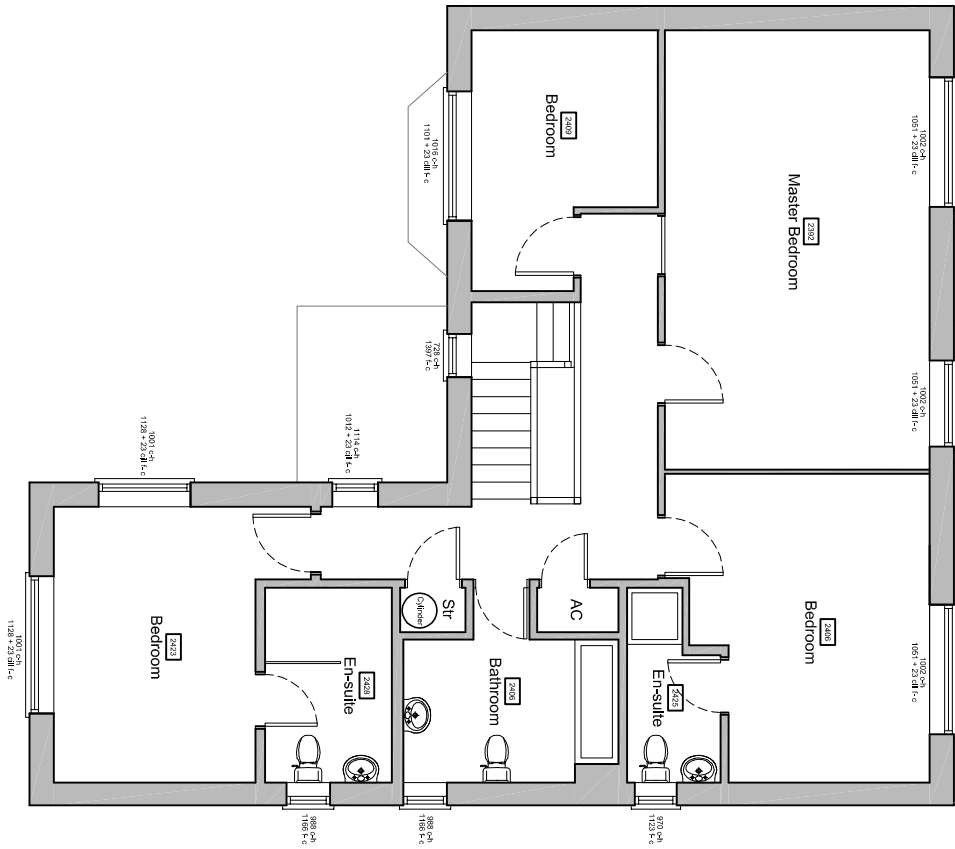

 For MR & MRS DANIELS	Title EXISTING FLOOR PLANS			Office Tel: 01243 933732
Project PROPOSED REAR EXTENSION AT 32 GRASSMERE WAY, WATERLOOVILLE, PO7 8RT	Date April 2020	Drawn JB	Scale 1:100 @ A3	Email: admin@jb-architecturedesign.com Web: www.jb-architecturedesign.com
	Job Number CL30220	Drawing Number -01	Checked -	
	Revision			
				 JB ARCHITECTURE