


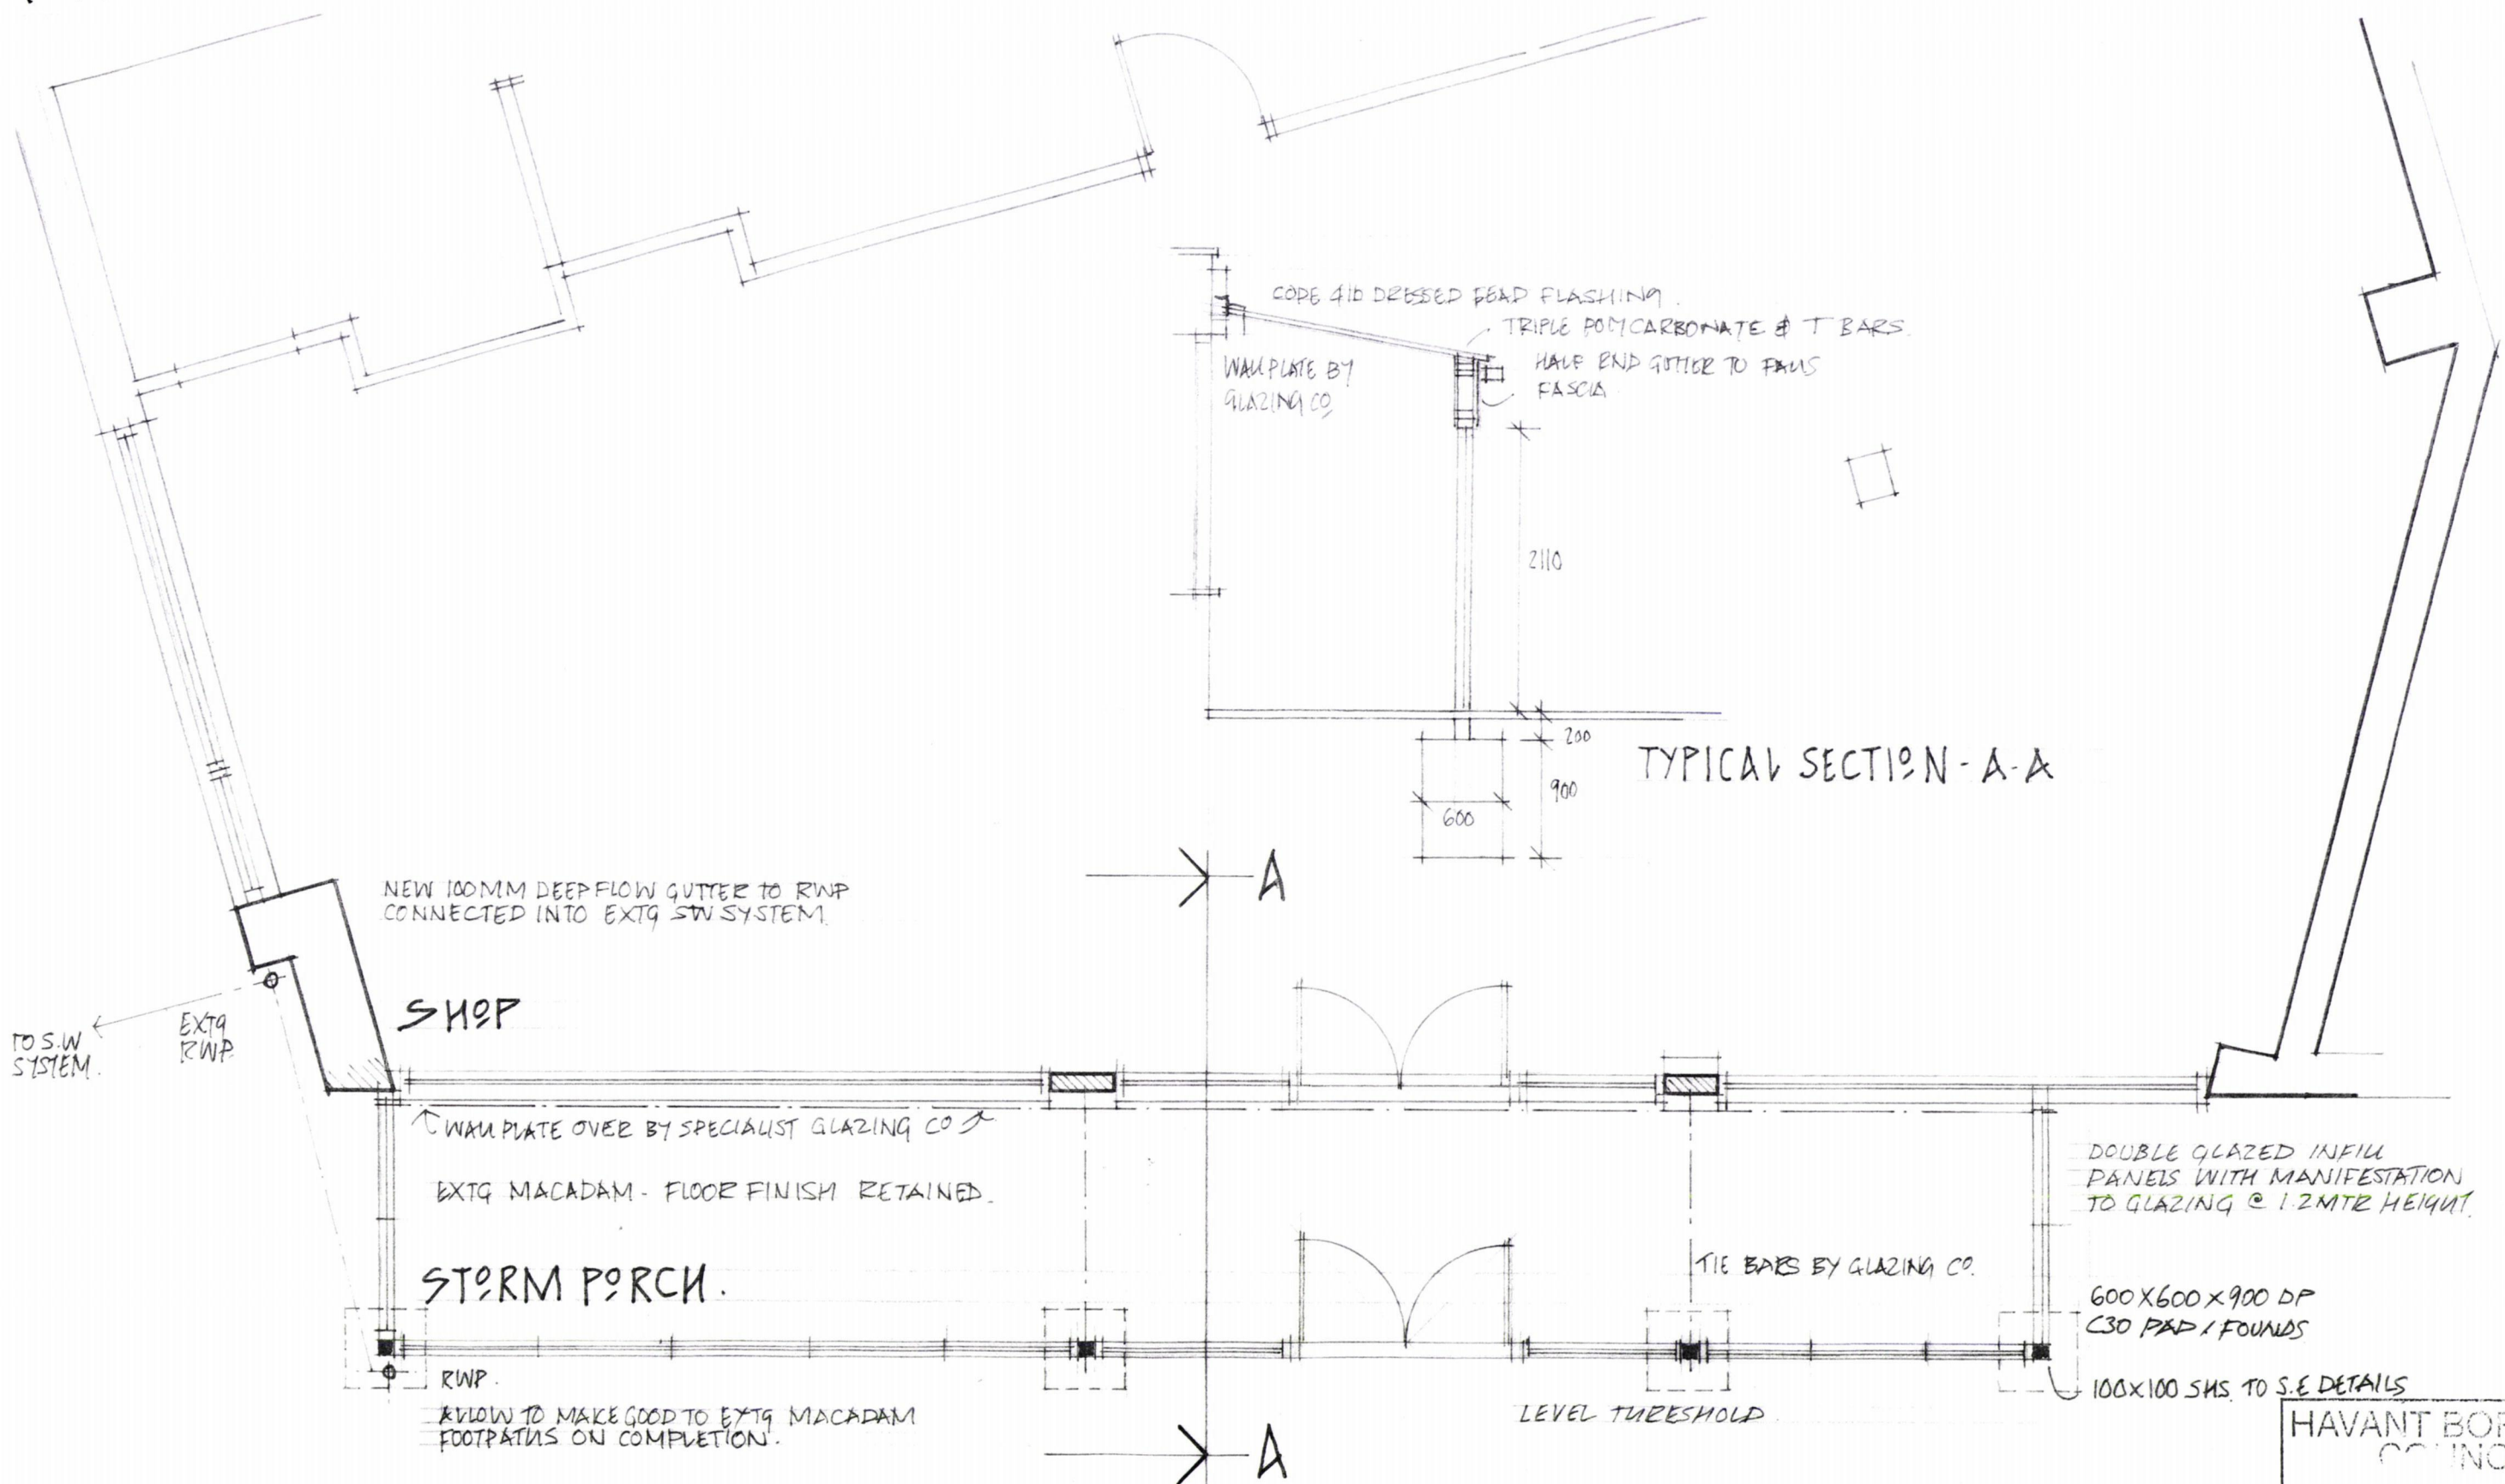

PROPOSED GROUND FLOOR PLAN. SCALE 1:50 @ A3

HAVANT BOROUGH COUNCIL
08 OCT 2019
RECEIVED

Architectural Planning limited.
Building Designers & Surveyors.

Registered offices : 1a Nutbourne Road, Sandy Point, Hayling Island, Hampshire. PO11 9RT.
Residential, Commercial Building Surveyors & Designers, Project management & Administrators.
Telephone : 02392 463994, mobile : 07795 633100.

Proposed Alterations and improvements to form new storm porch at: Rileys Convenience Store, Eastoke Corner, Hayling Island, Hampshire.
FOR: MR VIJENDRA
PROPOSED GROUND FLOOR PLAN.
OCTOBER 2019.
DRG NO: Y2019 10/03 03,
SCALE 1: 50 @ A3