
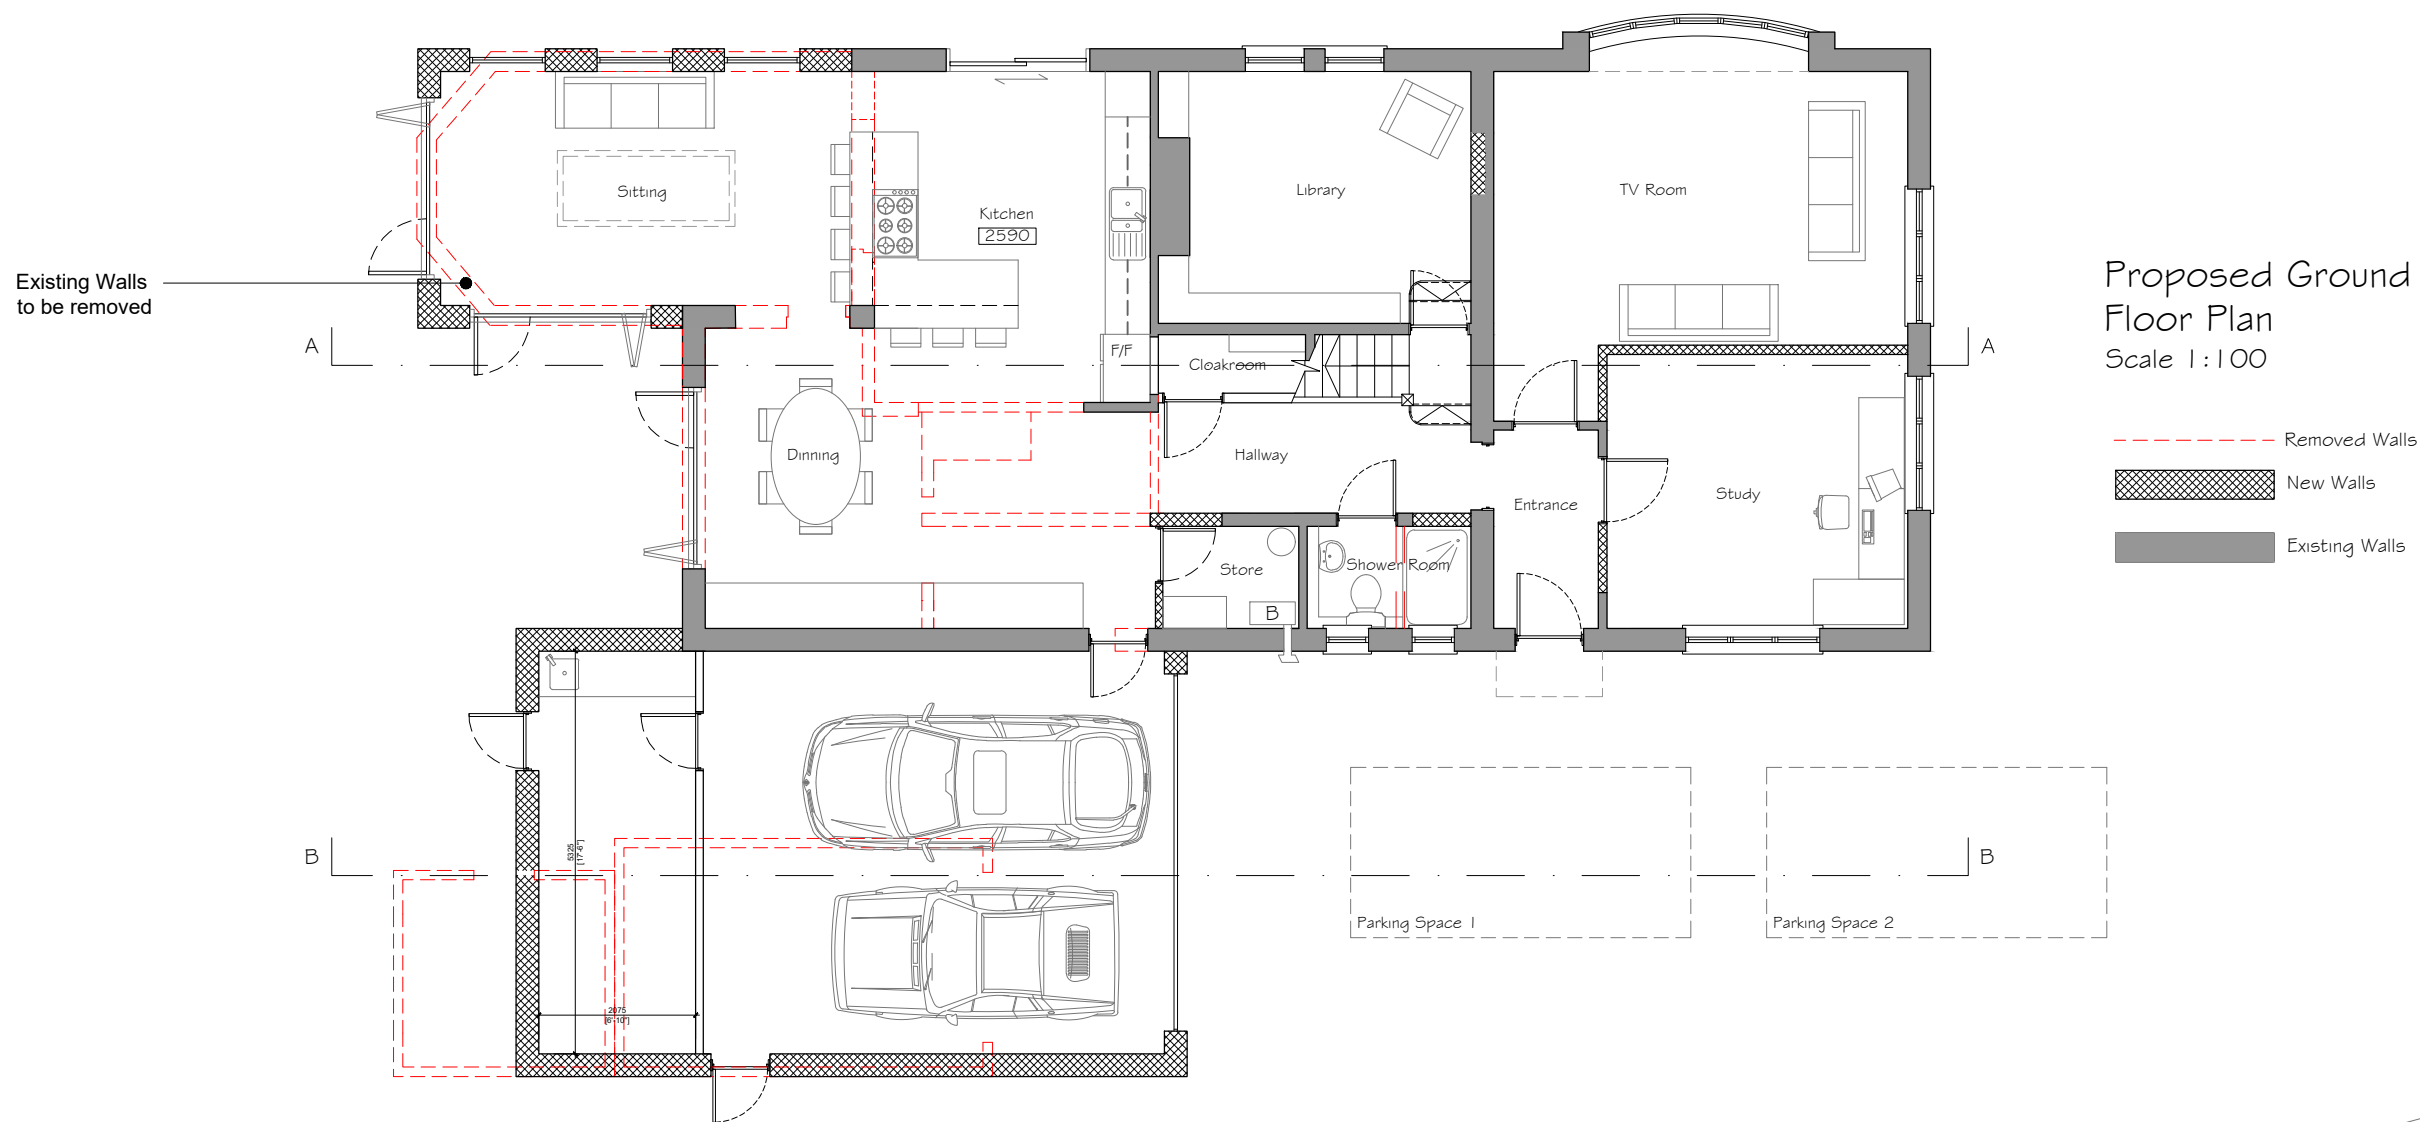


 


Proposed Ground
Floor Plan
Scale 1:100

- Removed Walls
- New Walls
- Existing Walls

D	18.03.20	Non material change to render	LAC	JM
C	30.01.20	Non material change reduced	LAC	JM
B	30.10.18	Layout Amended	JB	JM
A	10.10.18	First Issue	JB	JM
Rev	Date	Description	By	PM

REVISIONS

 

Design Team Studios LLP
Copyright Reserved
Check Dimensions on Site

© Crown copyright and database rights (2015)
Ordnance Survey 0100031673
© Local Government Information House Limited copyright and database rights (2015) 0100031673

DRAWING STATUS:
Planning

REVISION:
D

PROJECT
Whitefriars
15 Alexandra Avenue
CLIENT
Petro Henning

Scale @ A3: 1:100
Date : © Jan 2020

Drawn by : LAC
Checked by : JM

DRAWING TITLE
Proposed Plans
Ground Floor

DRAWING NUMBER:
262.P101_D



City Office (Design Drawn)
The Clock Tower, Great Southsea Street at Castle Road
Southsea, Portsmouth, Hants, PO5 3BY
Tel: 02392 837149



E: info@designteamstudios.com
W: www.designteamstudios.com