


PLANNING ISSUE

- NOTES:
- Contractors must check all dimensions on site. Only figured dimensions are to be worked from. Discrepancies must be reported to the Architect or Engineer before proceeding.
  - © This drawing is copyright

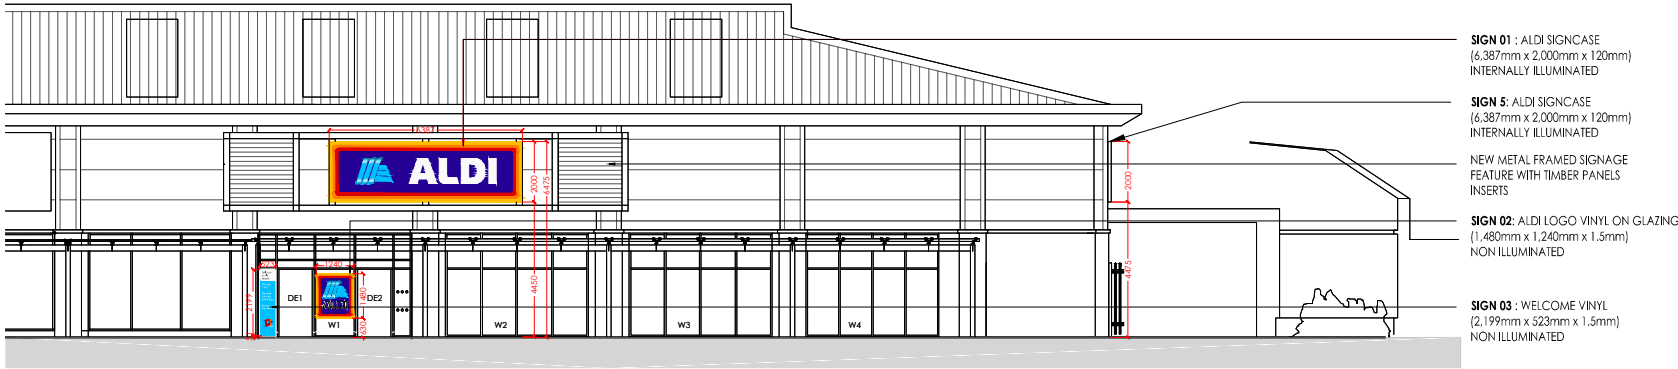


FRONT ELEVATION (SOUTH)




END ELEVATION (EAST)



REAR ELEVATION (NORTH)

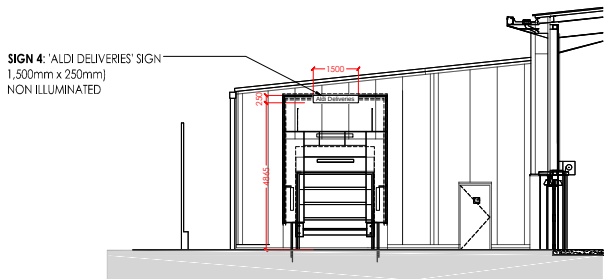

END ELEVATION (WEST)

 

This drawing is copyright and may not be reproduced in whole or part without written authority. Do not scale off this drawing.

|                                                                                       |  |            |  |   |  |              |      |              |          |
|---------------------------------------------------------------------------------------|--|------------|--|---|--|--------------|------|--------------|----------|
|  |  |            |  | - dd-mm-yy -----   |  | ----         | ---- |              |          |
| Rev                                                                                   |  |            |  | Date   |  | Description  |      | Rev By       | Chk'd By |
| Project Title                                                                         |  |            |  | DRAWING TITLE   |  |              |      |              |          |
| PROPOSED FOODSTORE                                                                    |  |            |  | PROPOSED ADVERTISEMENT ELEVATIONS                                                                                    |  |              |      |              |          |
| HAVANT CENTRAL RETAIL PARK<br>PARK WAY<br>HAVANT<br>PO9 1HH                           |  |            |  | Job-Dwg No   |  | 2743-SHP-151 |      | Rev          | -        |
| Client                                                                                |  |            |  | <input type="checkbox"/> 2 St. Johns North,<br>Wakefield, WF1 3QA<br>t. 01924 291800                                 |  |              |      |              |          |
| ALDI STORES LIMITED - SHEPPEY                                                         |  |            |  | <input type="checkbox"/> Carvers Warehouse, 77 Dale Street,<br>Manchester, M1 2HG<br>t. 0161 2388555                 |  |              |      |              |          |
| Status                                                                                |  |            |  | <input checked="" type="checkbox"/> The Old Rectory, 79 High Street,<br>Newport Pagnell, MK16 8AB<br>t. 01908 211577 |  |              |      |              |          |
| PLANNING                                                                              |  |            |  | <input type="checkbox"/> 101 London Road,<br>Reading, RG1 5BY<br>t. 0118 9507700                                     |  |              |      |              |          |
| Scale                                                                                 |  |            |  | 1:250   |  | Drawing Size |      | A3           |          |
| Date                                                                                  |  | 05.08.2019 |  | Drawn By   |  | SR           |      | Checked RO'D |          |



THE  
HARRIS  
PARTNERSHIP  
ARCHITECTS  
www.harrispartnership.com

