


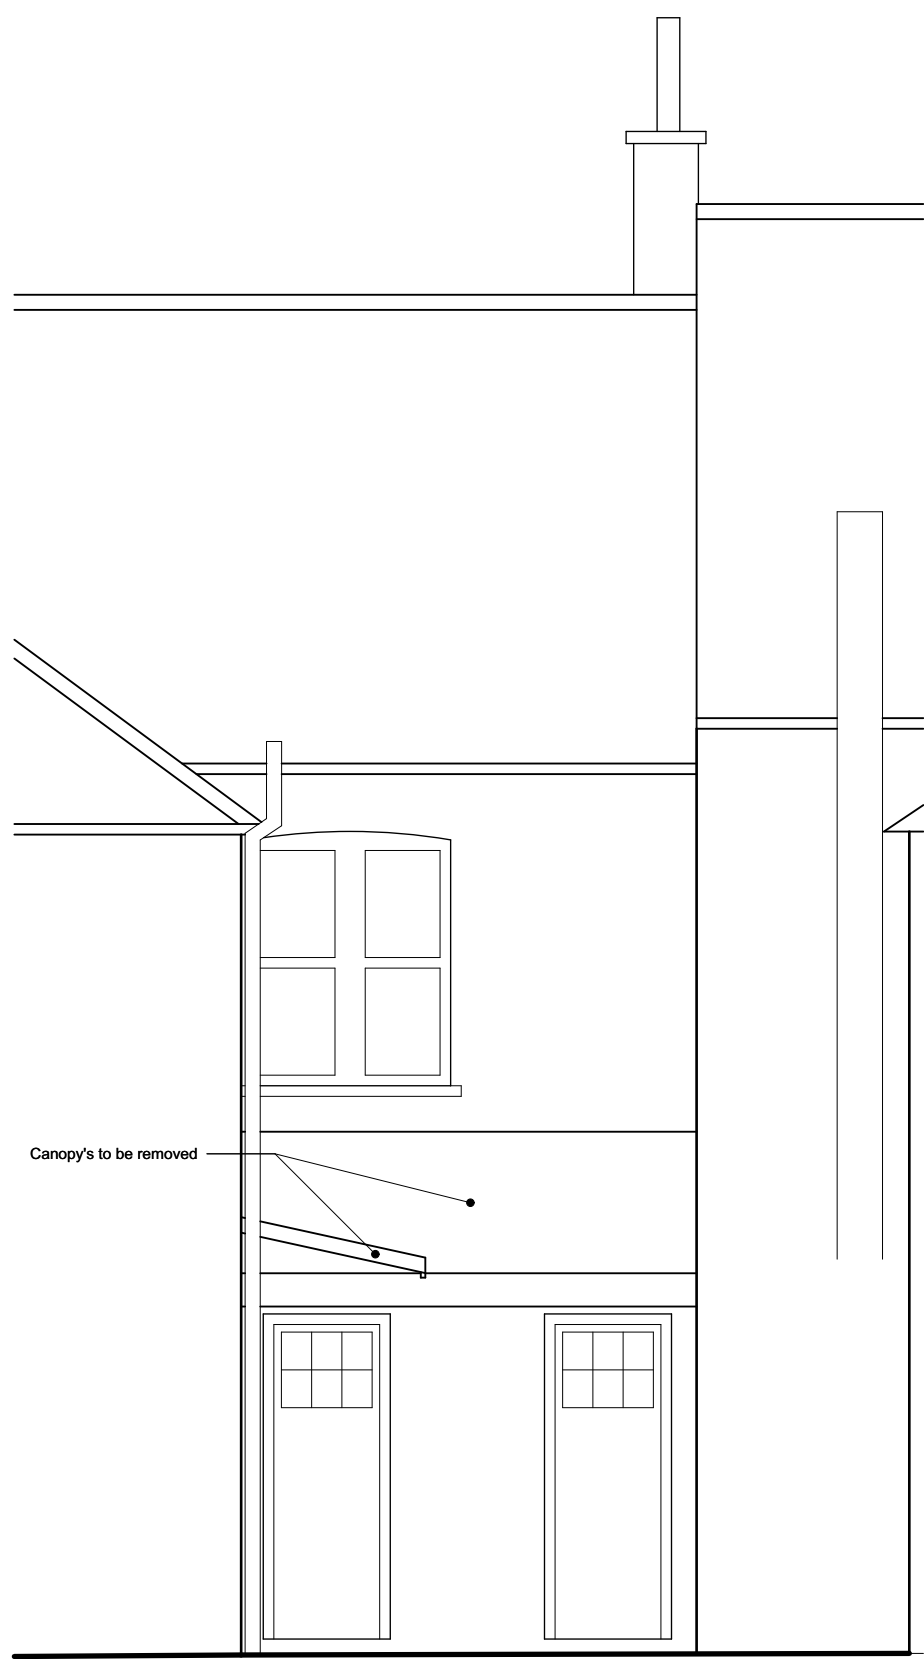


Existing East Elevation 1:50




Existing North Elevation 1:50




Existing West Elevation 1:50

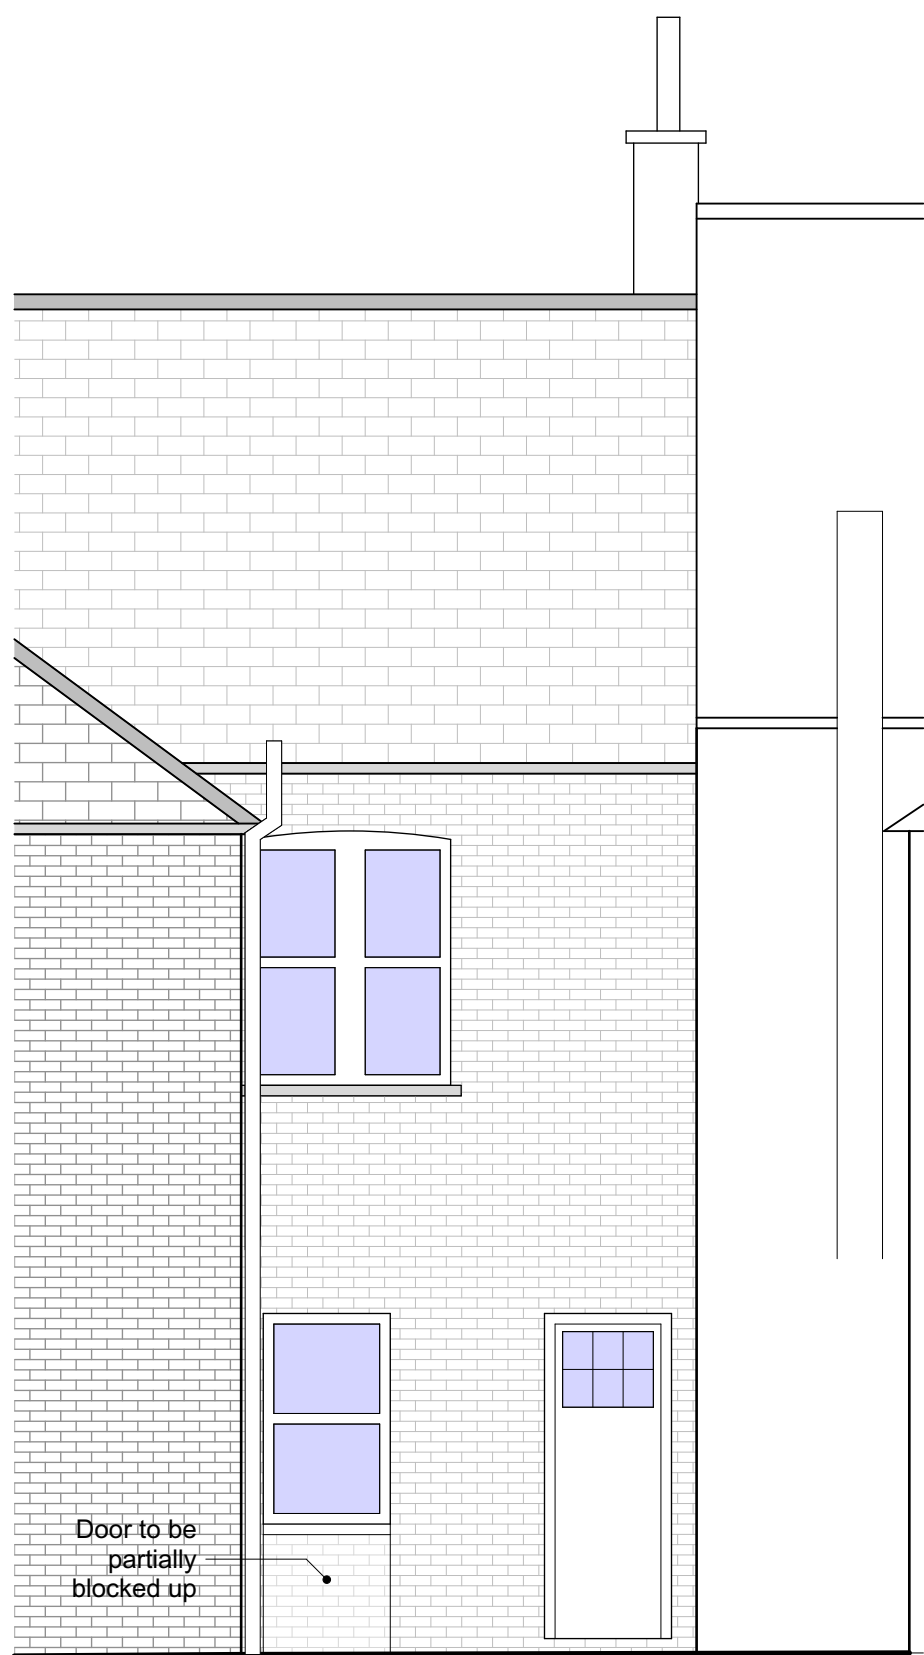

Proposed East Elevation 1:50

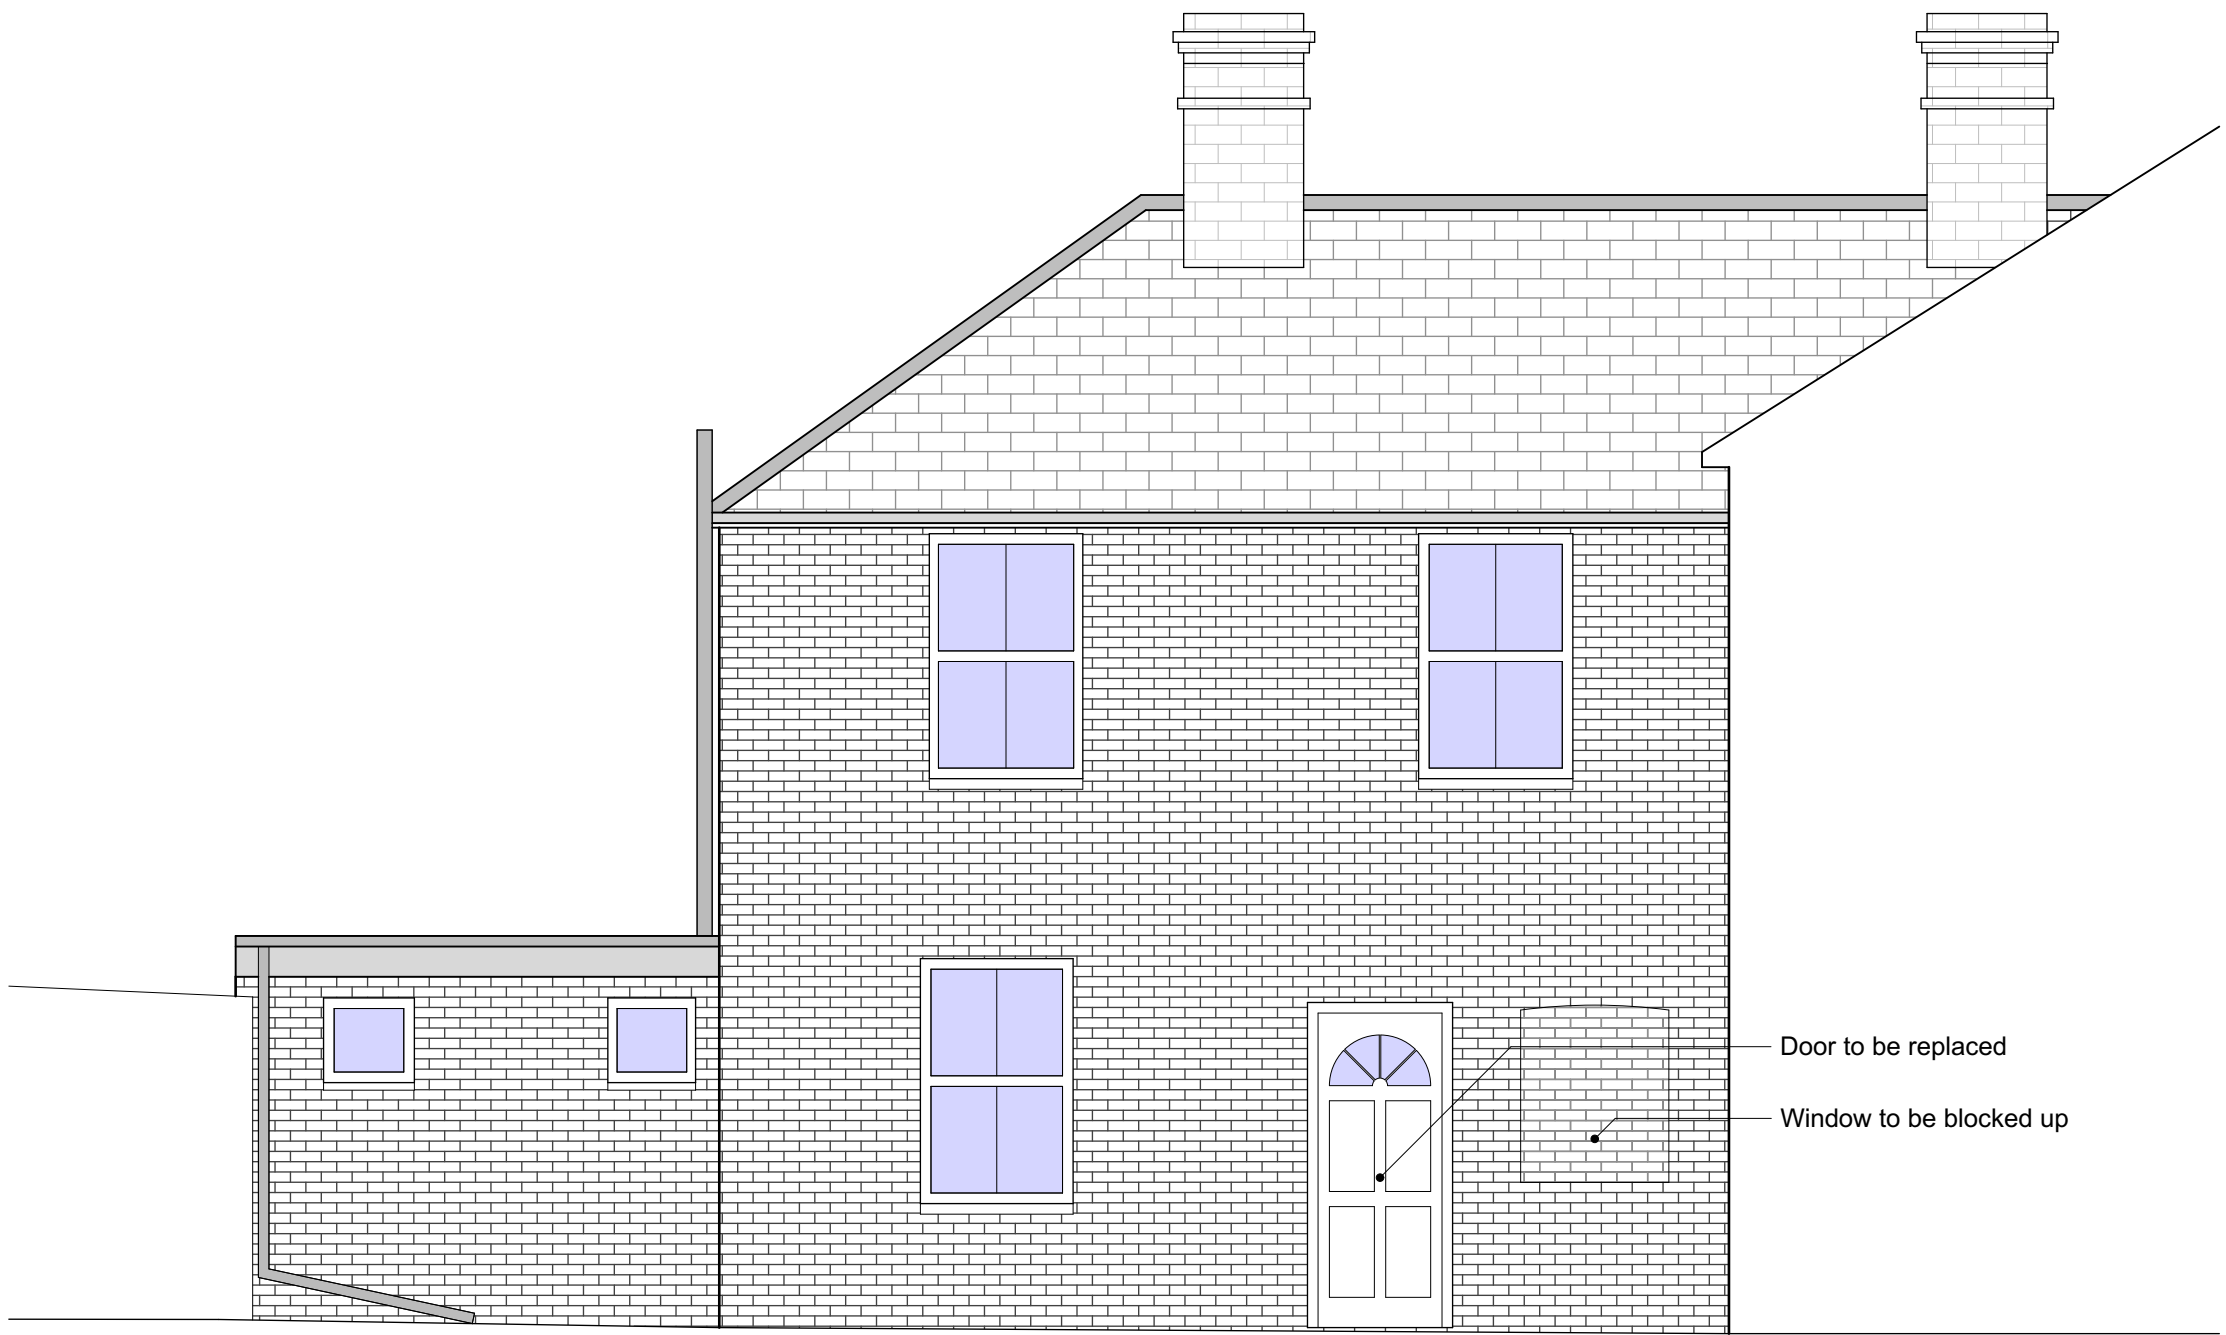

Proposed North Elevation 1:50

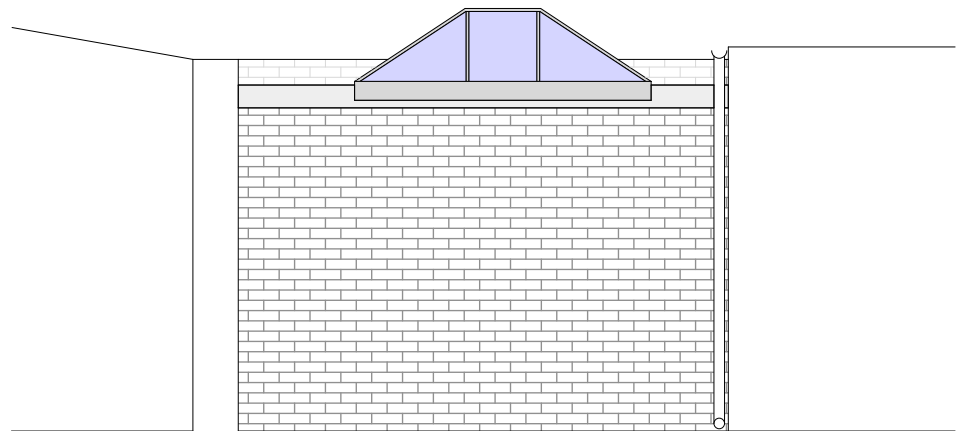

Proposed West Elevation 1:50

revisions & notes:

0 100mm @A1

Note: All dimensions to be checked on site by the contractor before fabrication and erection. Figured dimensions to be taken in preference to scaled dimensions. This drawing is the copyright of the architects and must not be reproduced or used without their express consent, except for the purposes of a planning application. Electronic issue of this drawing to be confirmed by paper hard copy only.

project: Mr I Cockram
Six Bells Public House
North Street
Havant PO9 1PT

drawing name: Courtyard Elevations

status: Building Regs
date: June 2019
scale: 1:50 @ A1
drawn: JS

pwparchitects

61 South Street, Havant, Hampshire PO9 1BZ
t: 023 9248 2494
e: design@pwp-architects.com
f: 023 9248 1152
w: www.pwp-architects.com

Project No. 5245
drawing No. 2300 rev -