



Condition 3 -Specification of materials to be used in the build.
Brick and tile samples have been submitted to Council for Approval
New windows/fascia/soffit to be grey UPVC.

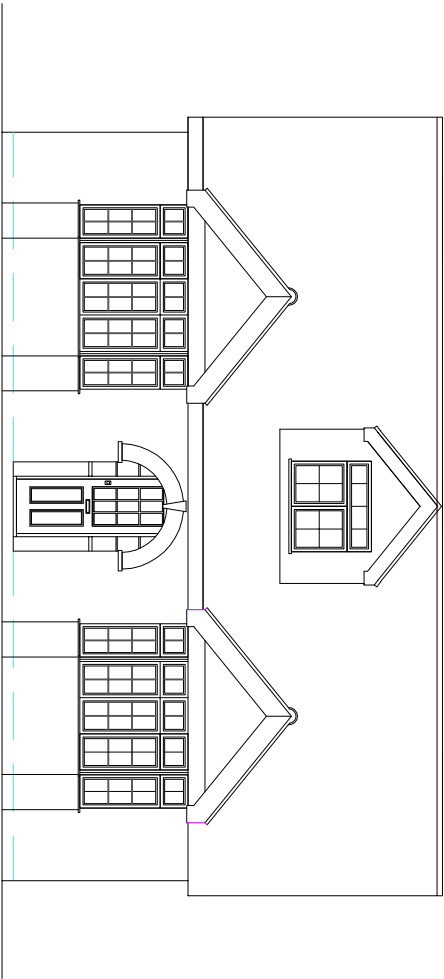


Front Elevation

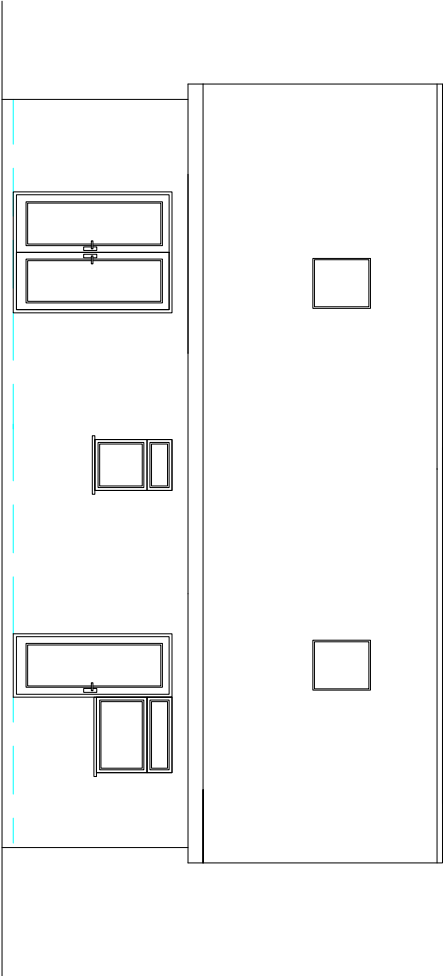


Rear Elevation

SCALE 1:100

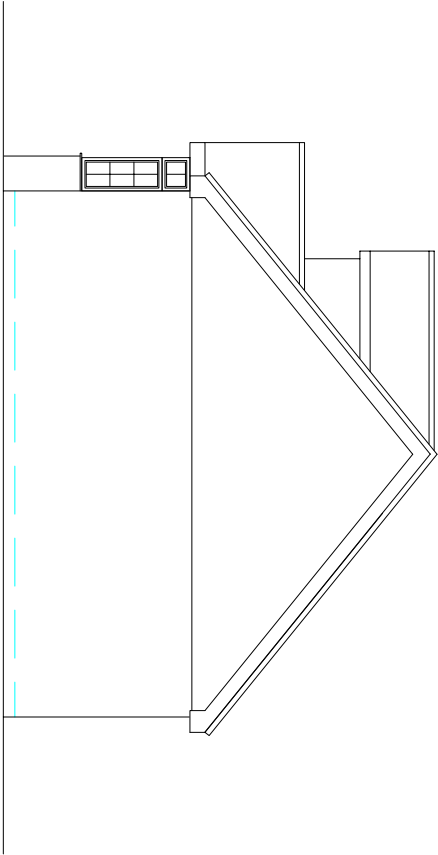

Side Elevation

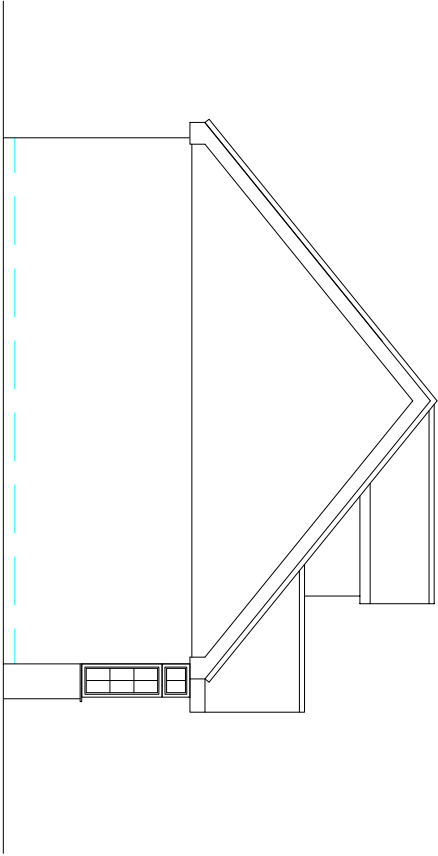

Side Elevation

MR GIBBS 8 WESTBROOK GROVE PURBROOK PO7 5HX	DRAWING NUMBER: 103	DATE 11/12/18
	TITLE: PROPOSED ELEVATIONS	SCALE 1:100