


Rev.	Date	Note	Author	Checked
-	dd/mm/yy	Note.	XXX	XXX

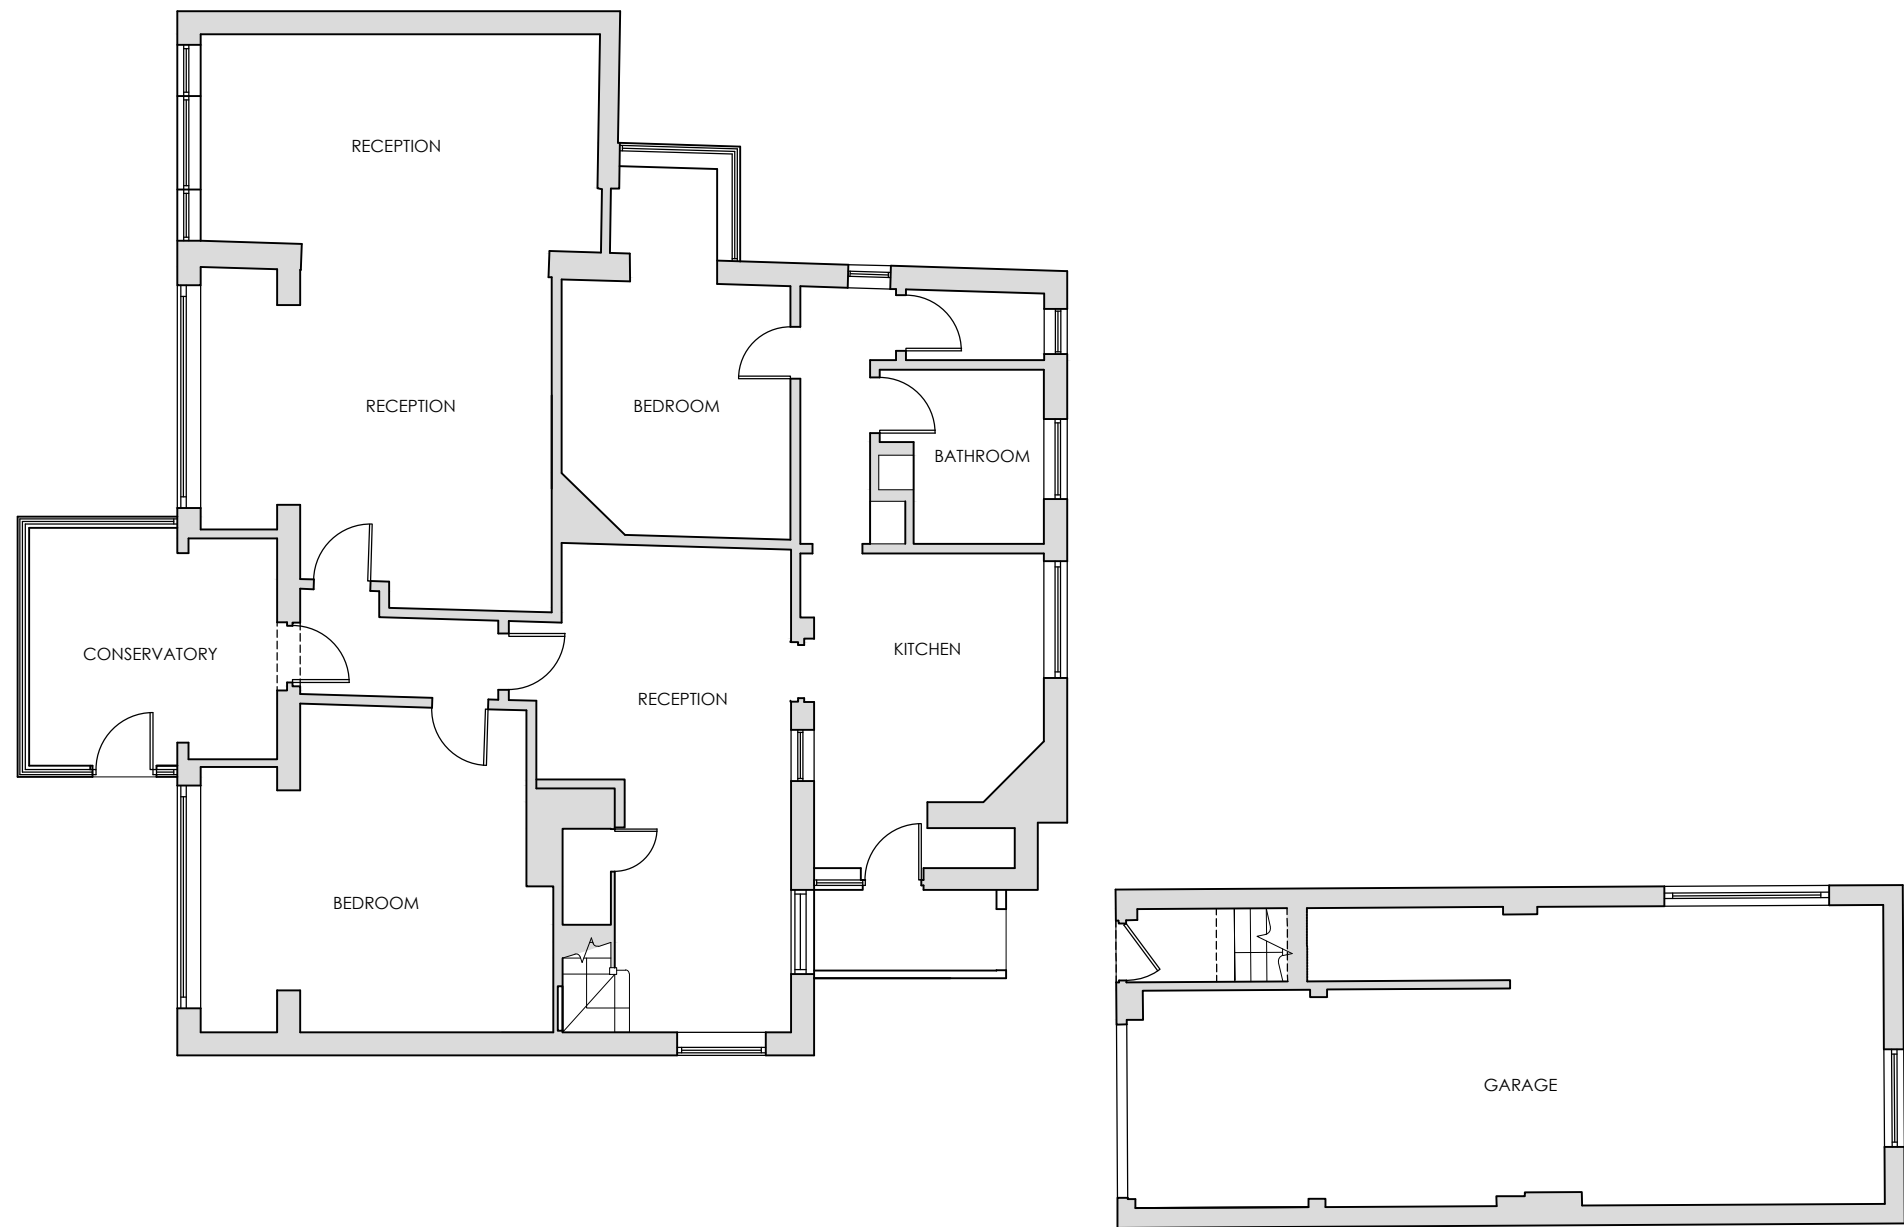

 Existing walls / partitions

Project	REPLACEMENT DWELLING AT 10 WESTERN PARADE EMSWORTH PO10 7HS					Drawing	EXISTING GROUND FLOOR PLAN			
						Job-Dwg Number	18065-PL-302		Rev.	-
Client	MR & MRS BROWN					JPA JAMES POTTER ASSOCIATES www.jpa.design JPA - PORTSMOUTH 117 Highland Road, Southsea, Portsmouth, PO4 9DD t. +44(0)2394 002 897				
Status	PLANNING									
Scale	1:100		Sheet Size A3							
Author	RH	Checked	JP	Date	11/02/20					

