


REVISIONS		
Rev	Description	Date

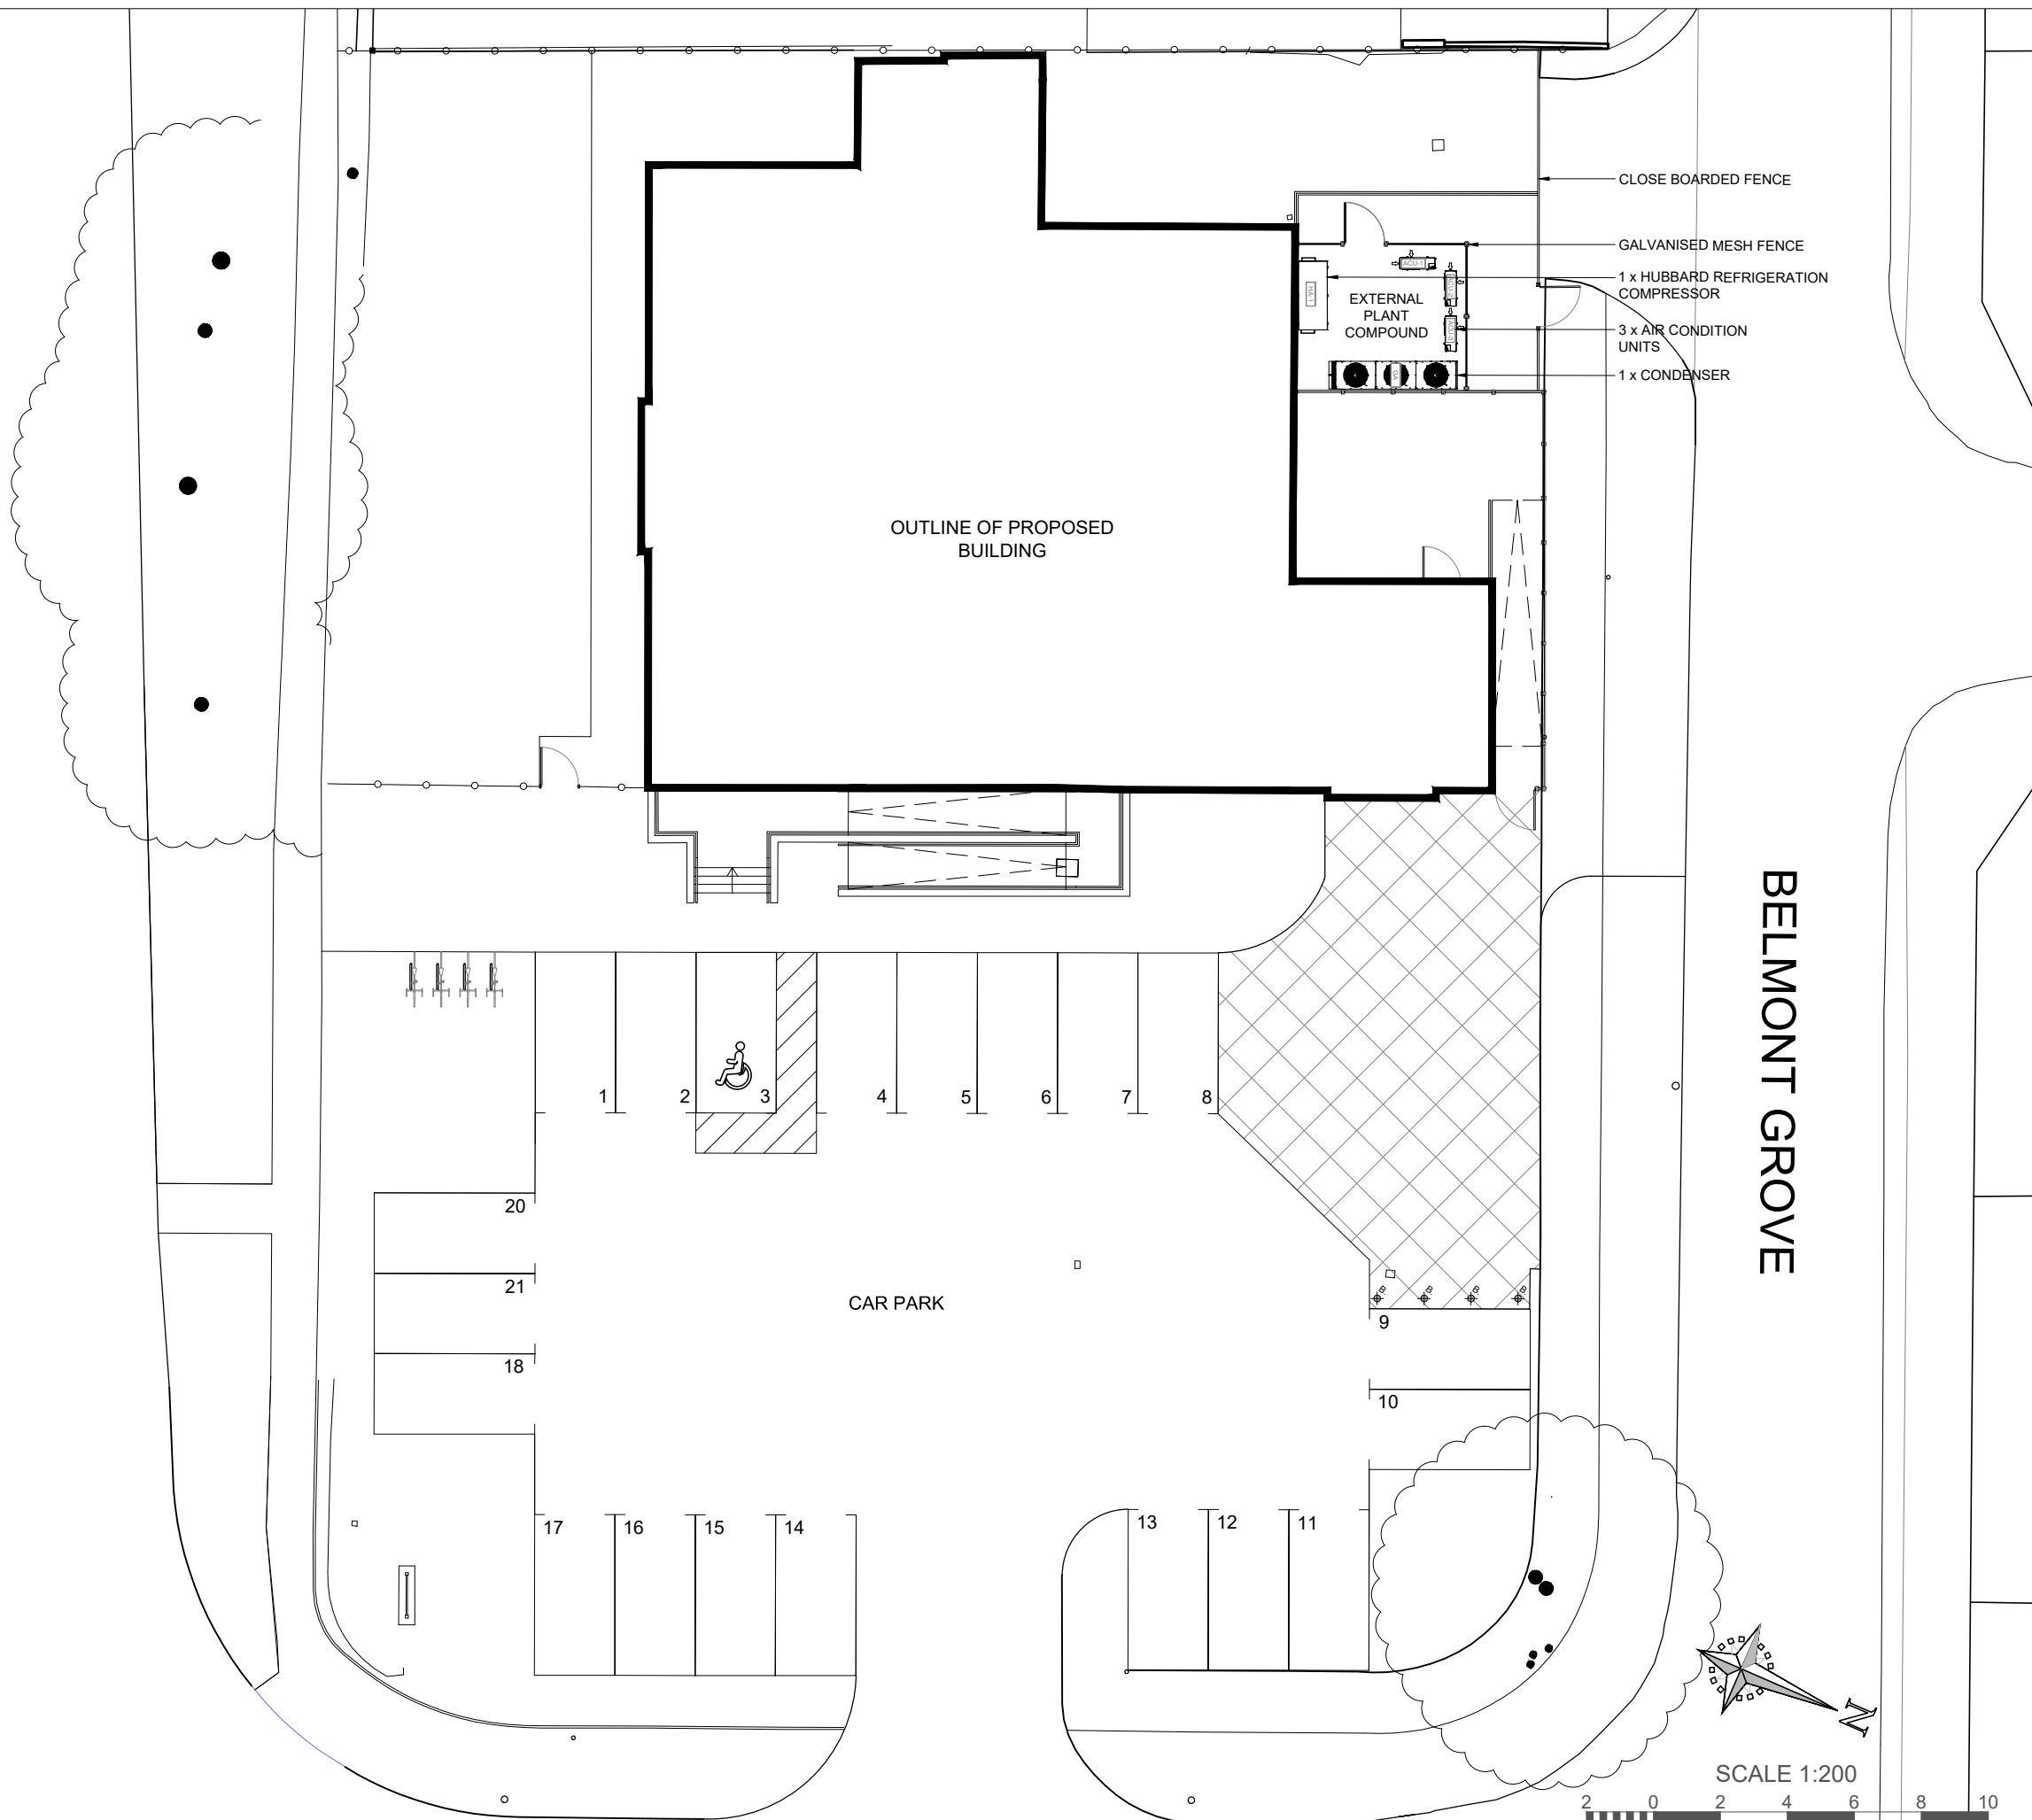

BELMONT GROVE

SCALE 1:200



Status **PLANNING ISSUE**



☒ 10 Ty Nant Court, Morganstown Cardiff, CF15 8LW. T:- 029 2022 7926

☐ Venture House, 2 Arlington Square, Downshire Way, Bracknell,
RG12 1WA. T:-02031 378079

Project **HAVANT**
BEDHAMPTON RD PO9 3PT

PROPOSED SITE PLAN
MECHANICAL PLANT APPLICATION

Date	09.04.2020	Scale(s)	1:200 @ A3
------	------------	----------	------------

Job No	163094	Type	AP	Dwg No	51	Revision	-
--------	--------	------	----	--------	----	----------	---