



THIS DRAWING IS THE PROPERTY OF STEPHEN BROMLEY ASSOCIATES
AND MUST NOT BE REPRODUCED IN PART OR IN WHOLE OR USED FOR
THE LOCATION OF ANY WORK WITHOUT THEIR PERMISSION NOT SCALE
EXCEPT FOR CLIPPING PURPOSES
ALL AMENDMENTS TO BE CIRCLED IN RED PRIOR TO COMMENCEMENT
OF ANY CONSTRUCTION WORK AND STEPHEN BROMLEY ASSOCIATES
NOTIFIED OF ANY DISCREPANCIES.

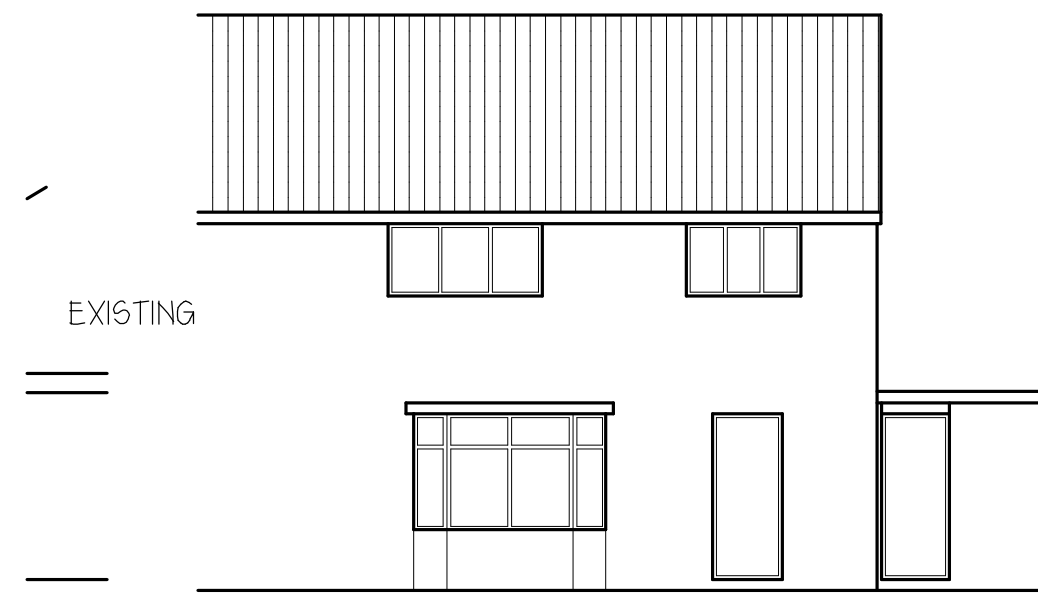


EXISTING


FRONT ELEVATION
SOUTH ELEVATION

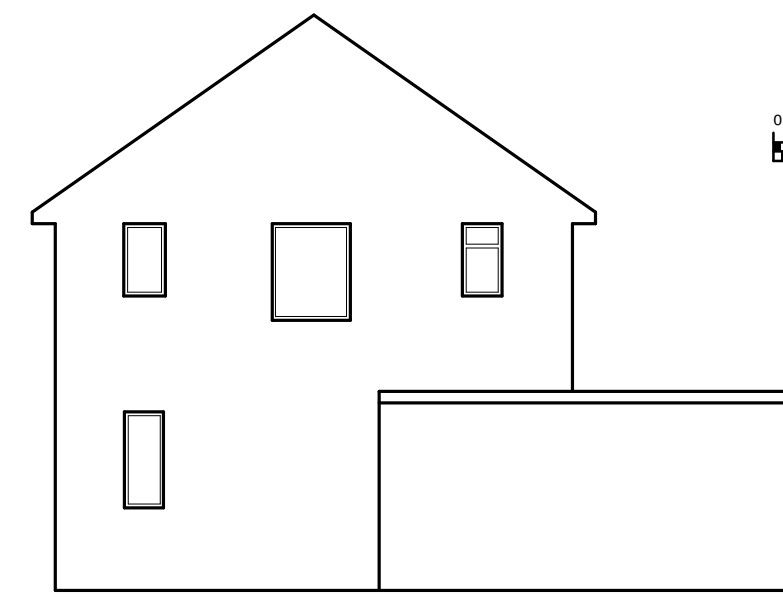


SIDE ELEVATION
EAST ELEVATION

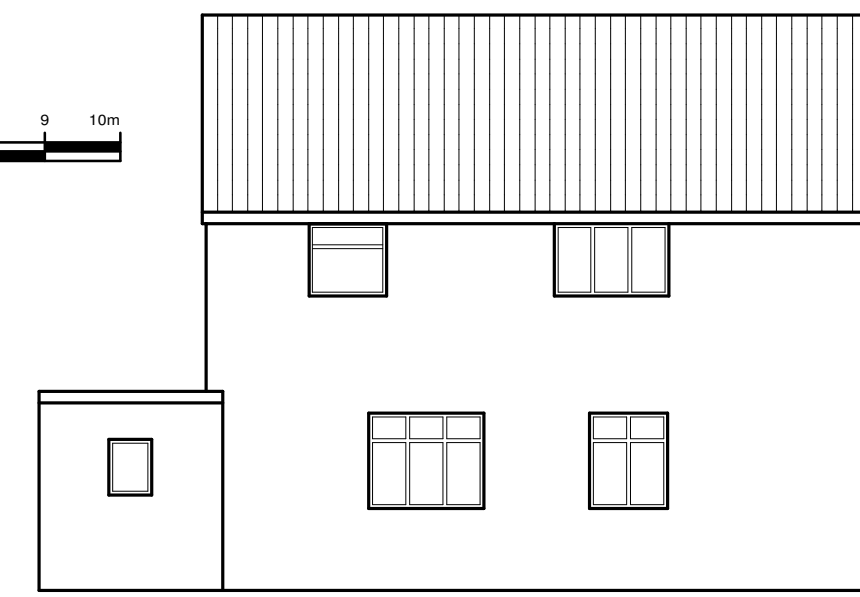





REAR ELEVATION
NORTH ELEVATION

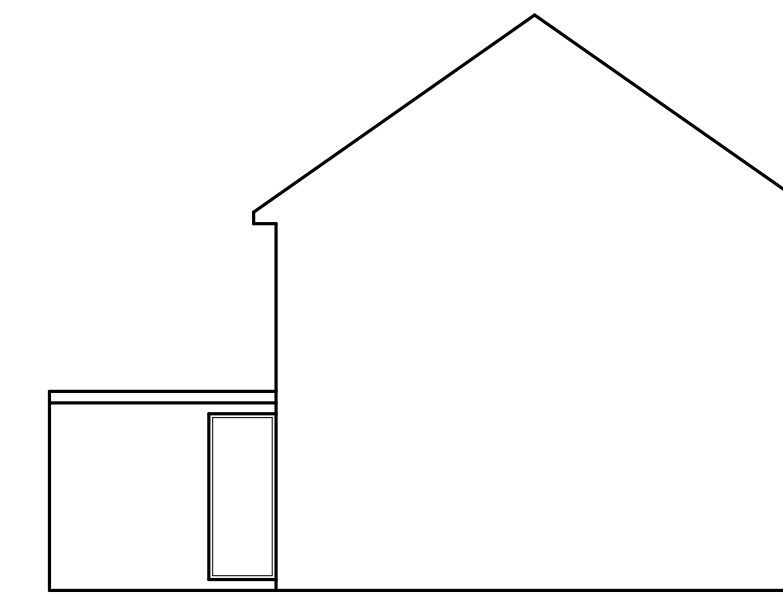


SIDE ELEVATION
WEST ELEVATION

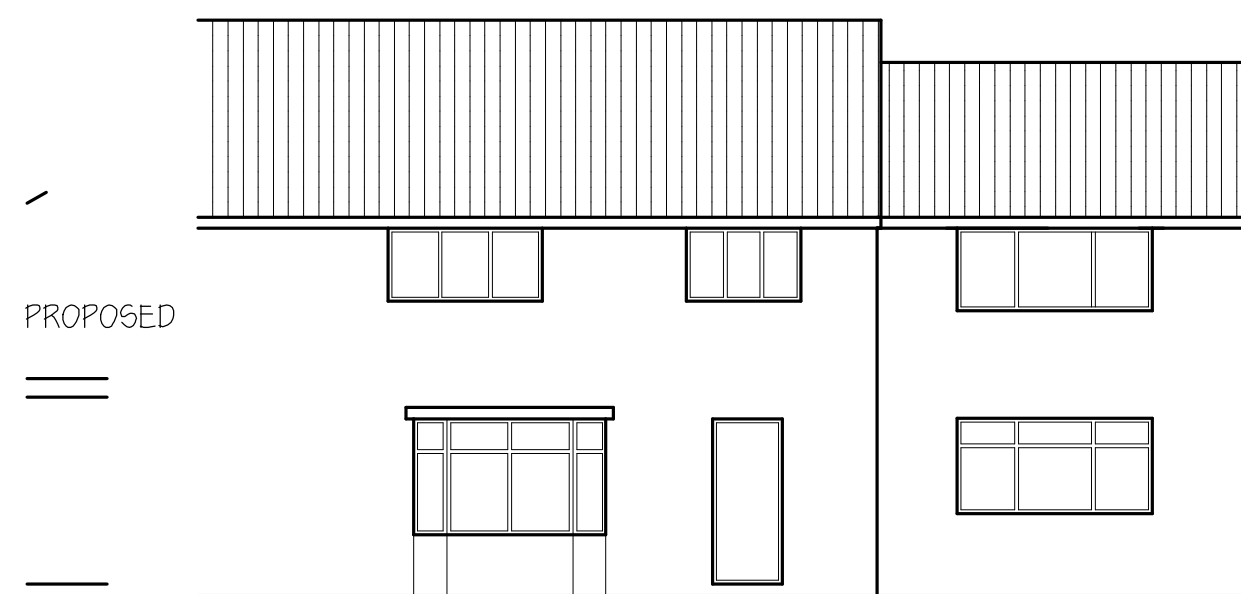


PROPOSED

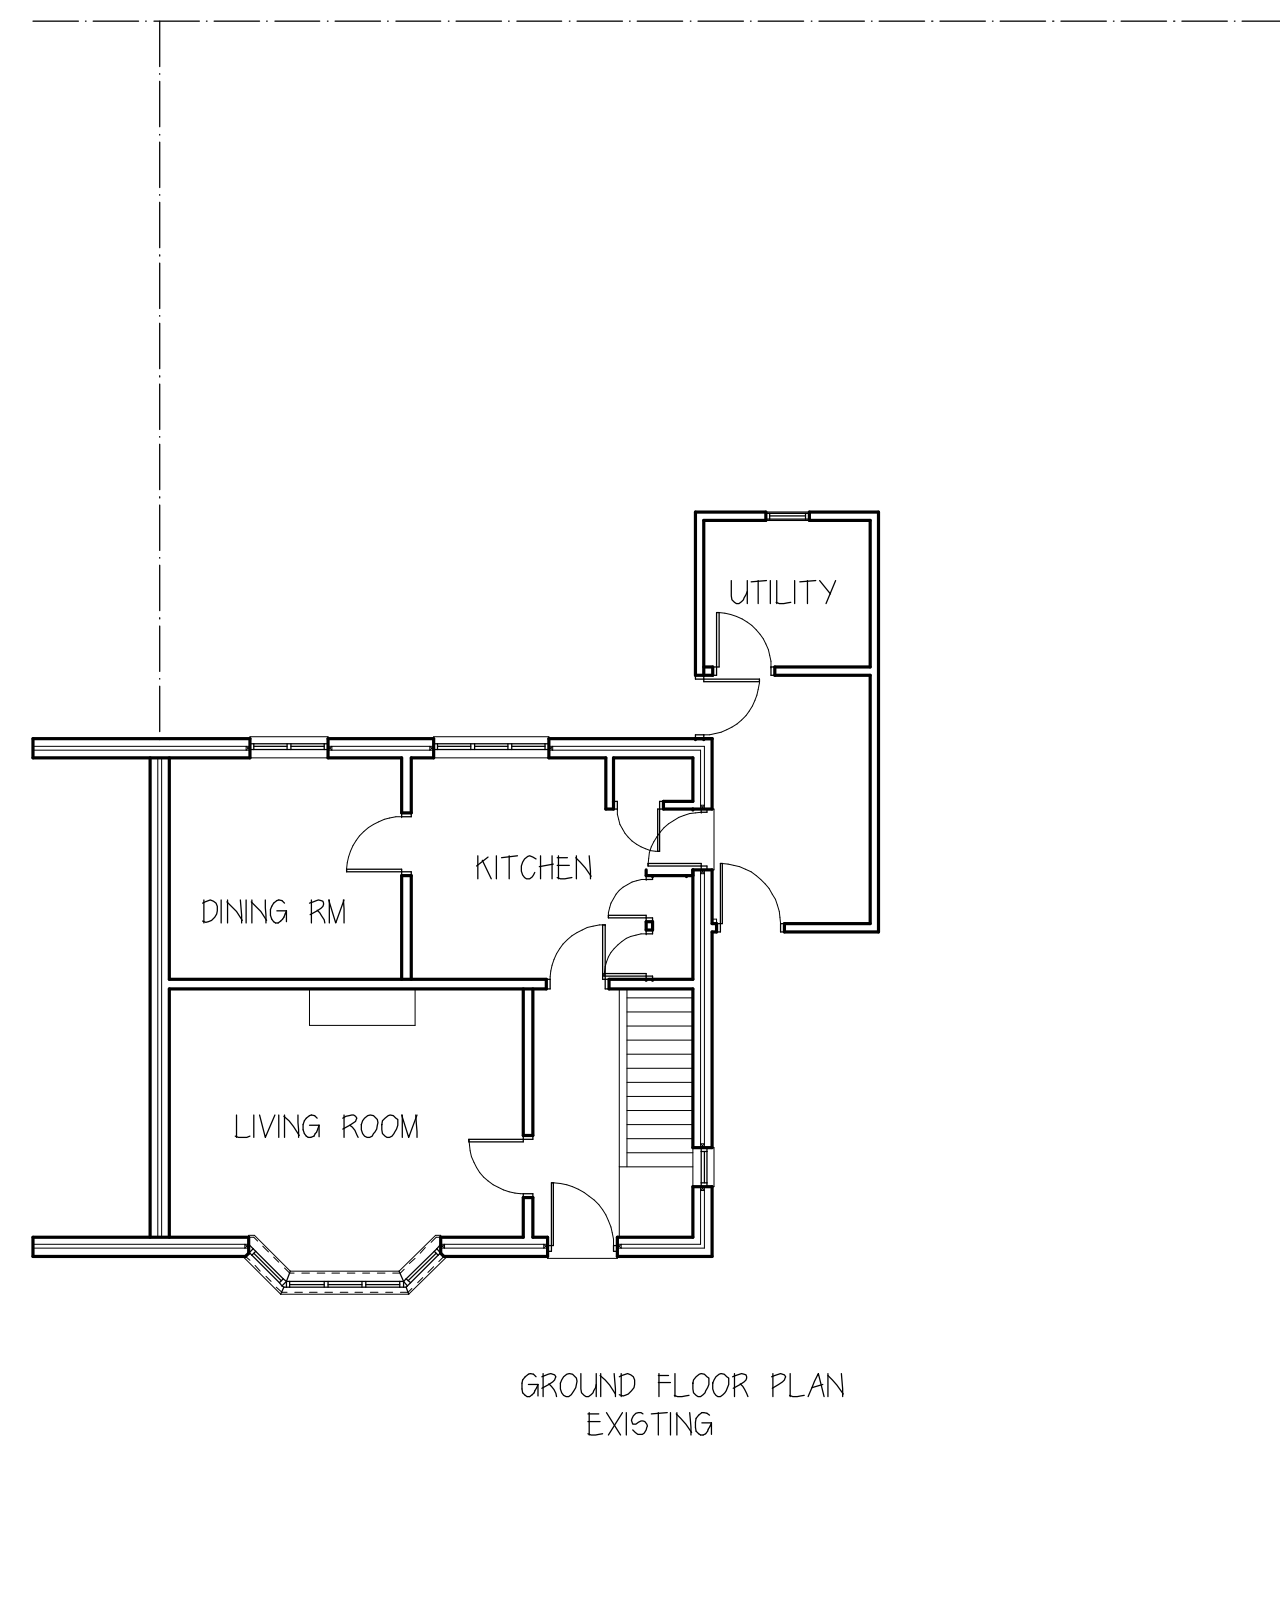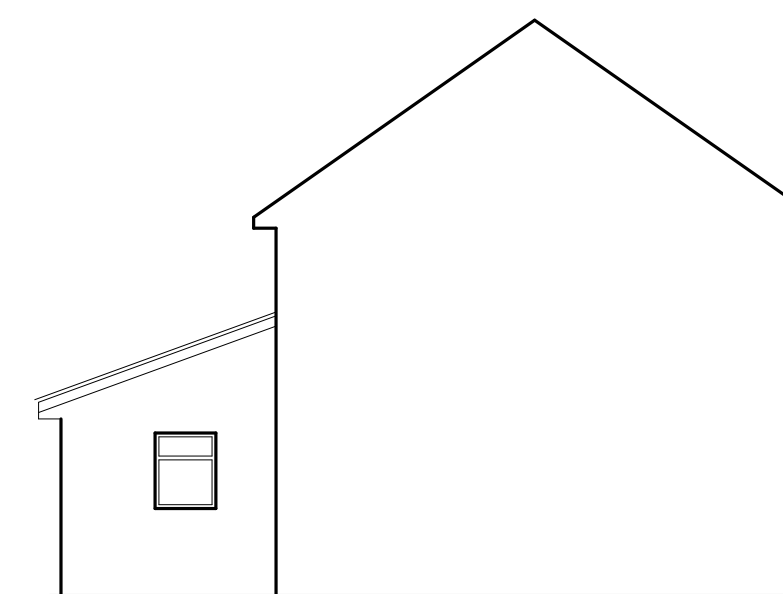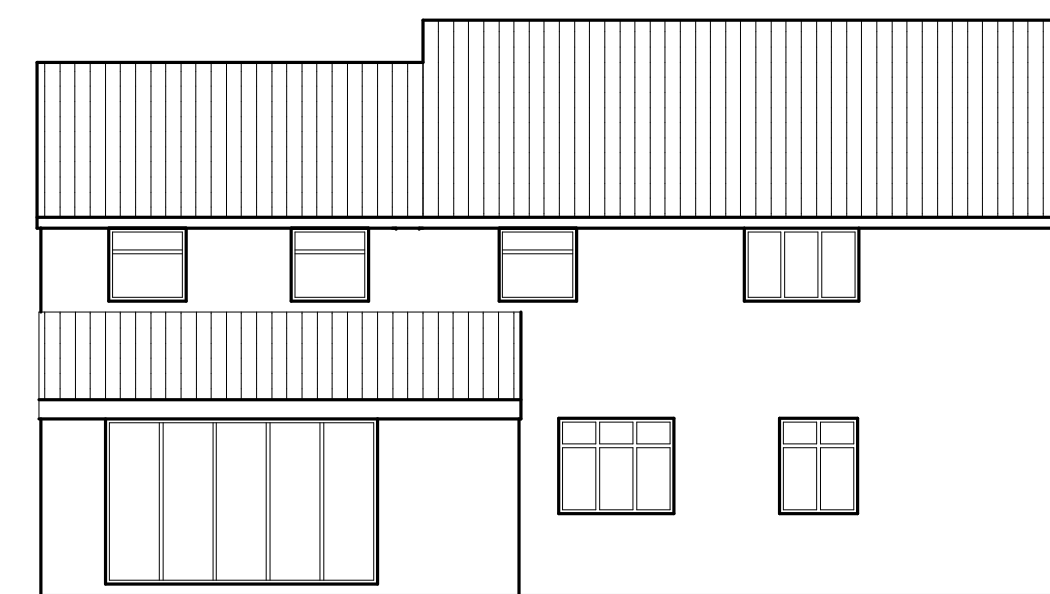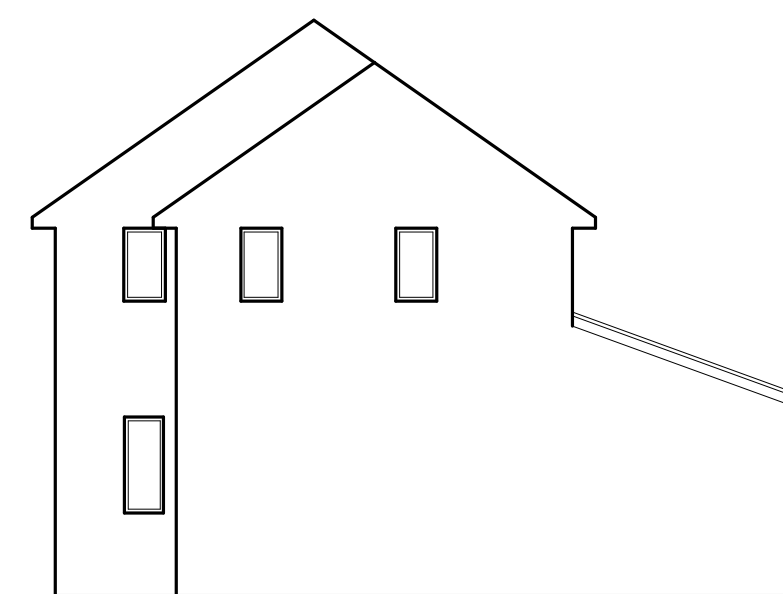


GROUND FLOOR PLAN
EXISTING

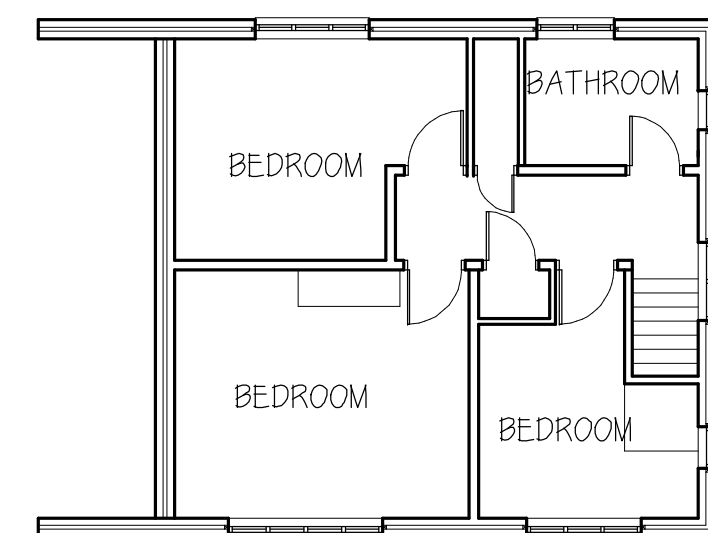

FIRST FLOOR PLAN
EXISTING

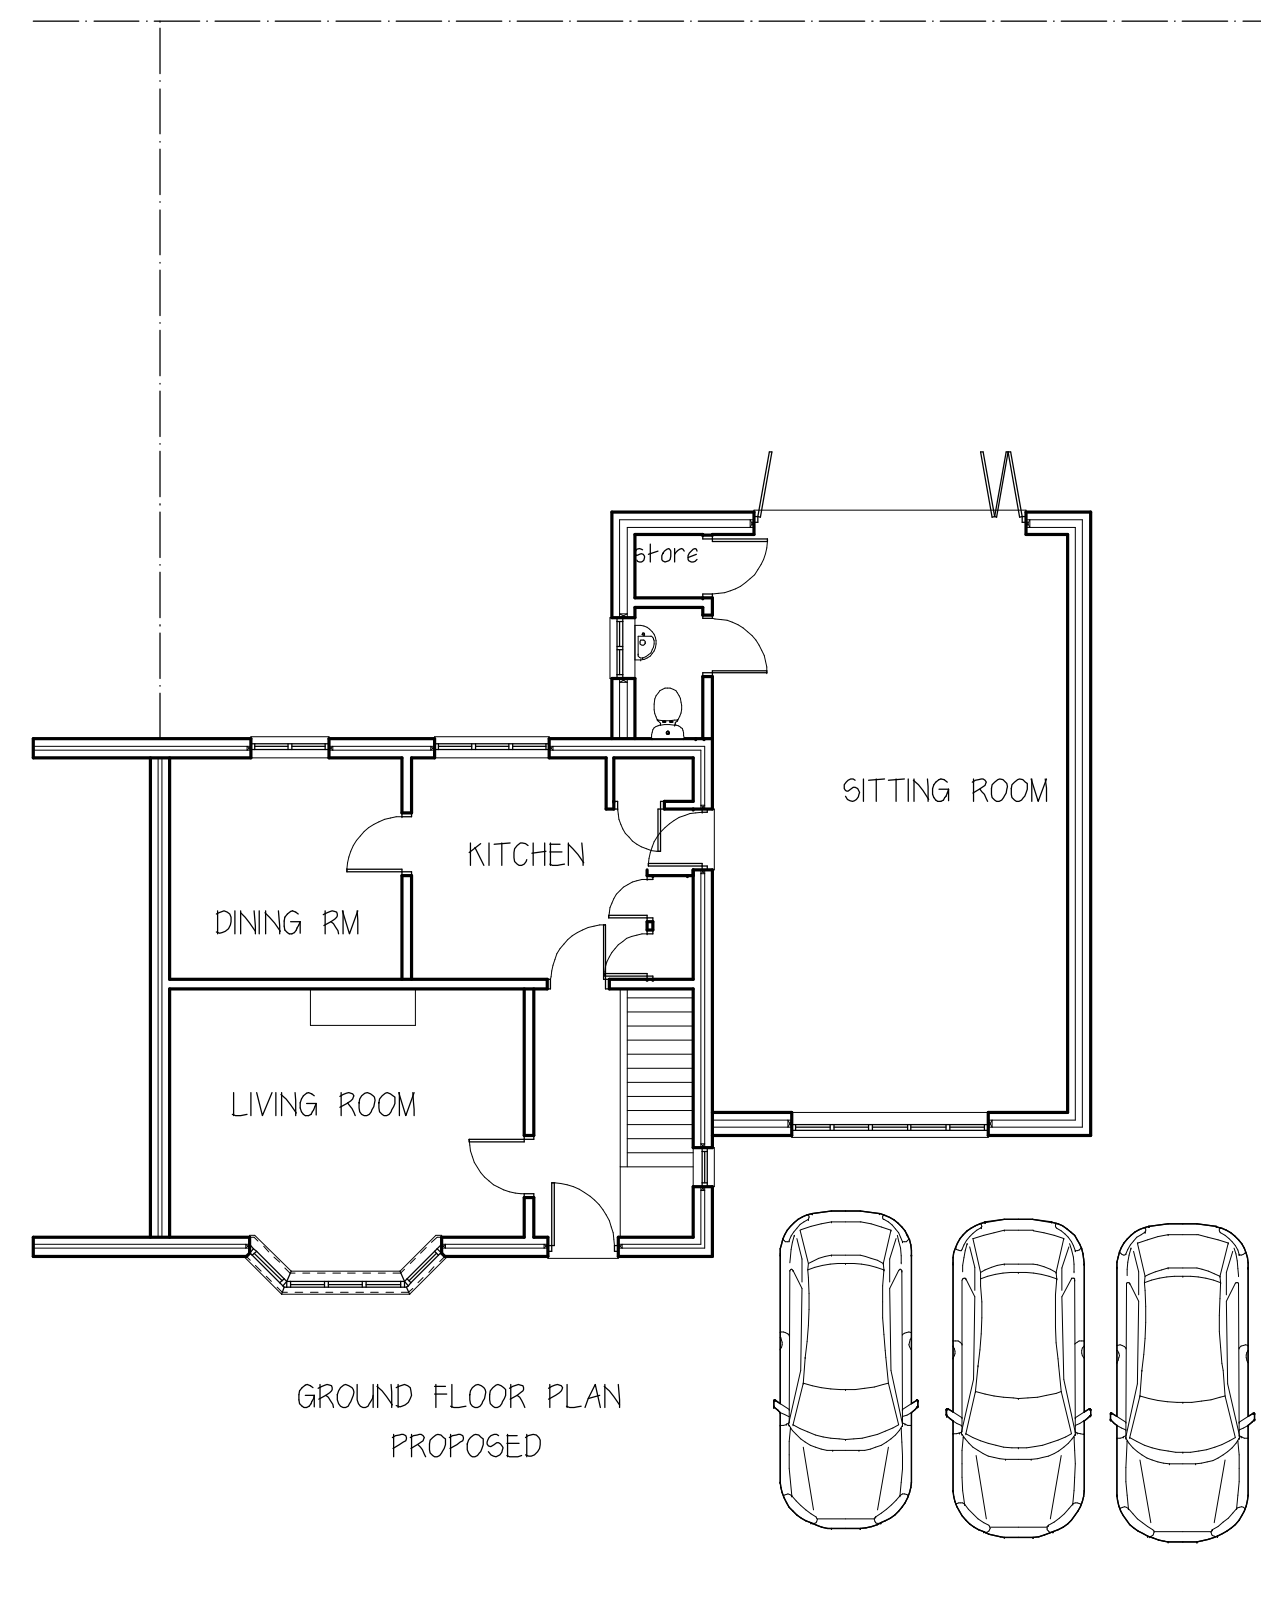

GROUND FLOOR PLAN
PROPOSED

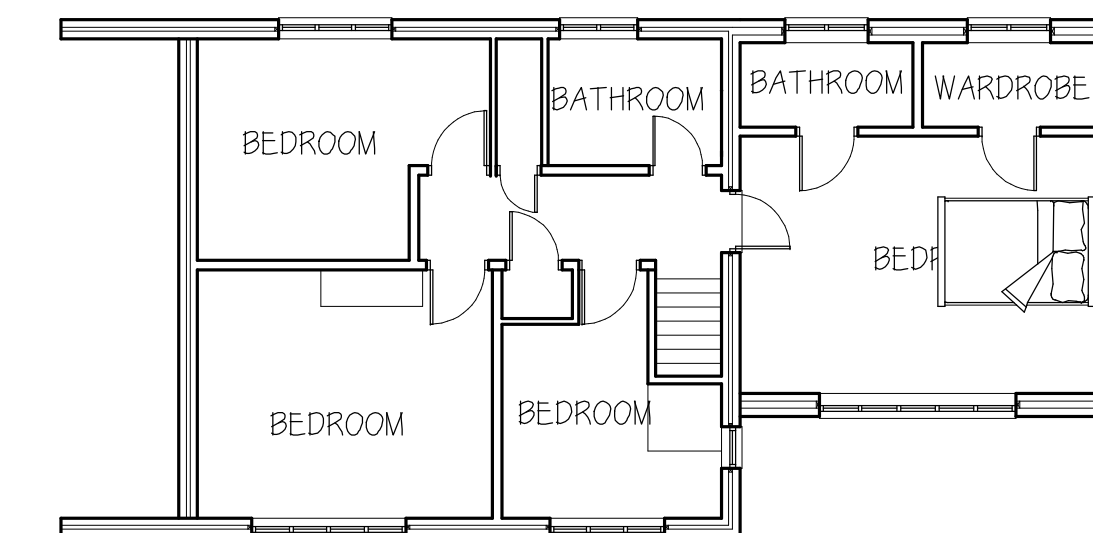

FIRST FLOOR PLAN
PROPOSED

STEPHEN BROMLEY ASSOCIATES
5 WEST ST SHOREHAM BY SEA
WEST SUSSEX

PROPOSED EXTENSION

AT SCALE 1:100

35 ROWNHAMS ROAD
LEIGH PARK

Drawing no 11380-1g