




Existing Site
Proposed Site

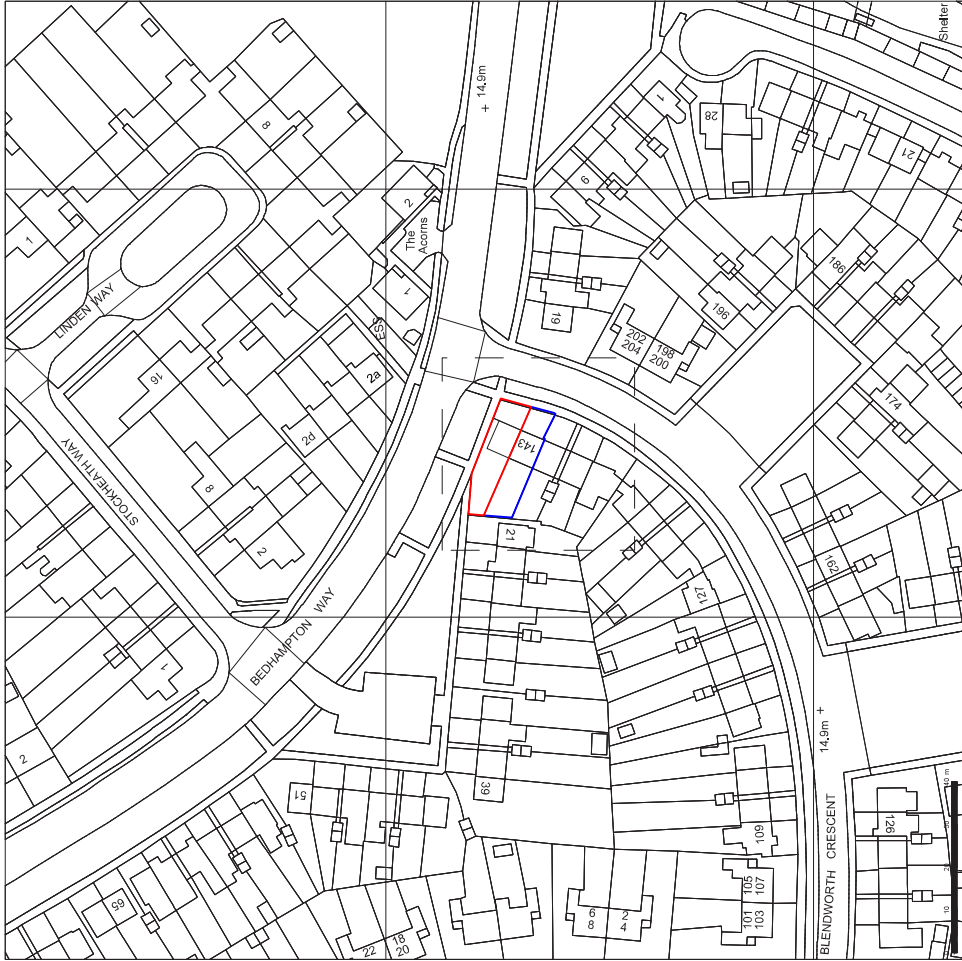

Site Plan Scale 1:1250 @A3

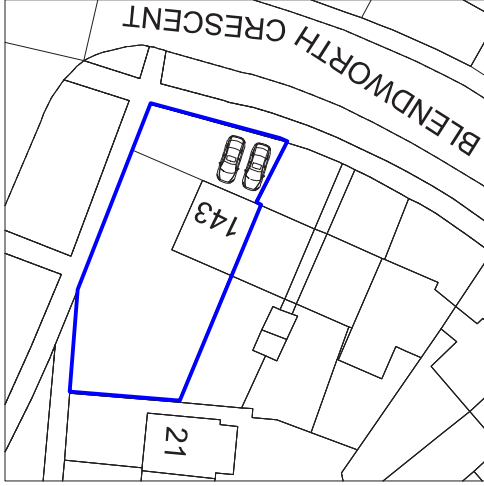

Existing site layout
Scale 1:500 @ A3

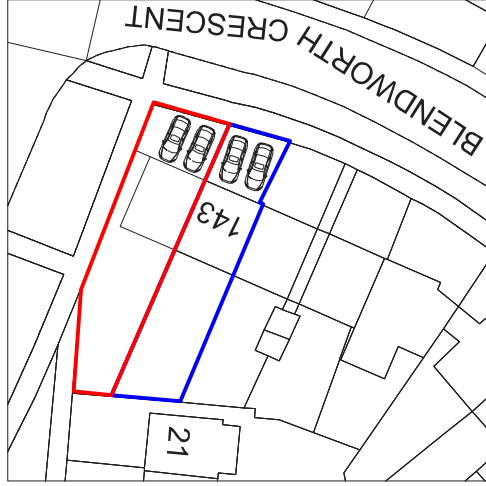

Proposed site layout
Scale 1:500 @ A3

Address
143 Blendworth Crescent
Havant
PO9 2BD

Drawing Number
004

Drawing
Site plan

Scale
Scale on drawings



19 Wall Copse Close, Hamdean, Waterboville, Hampshire, PO80HB
02392593488
WWW.SDAPLANNING.CO.UK