

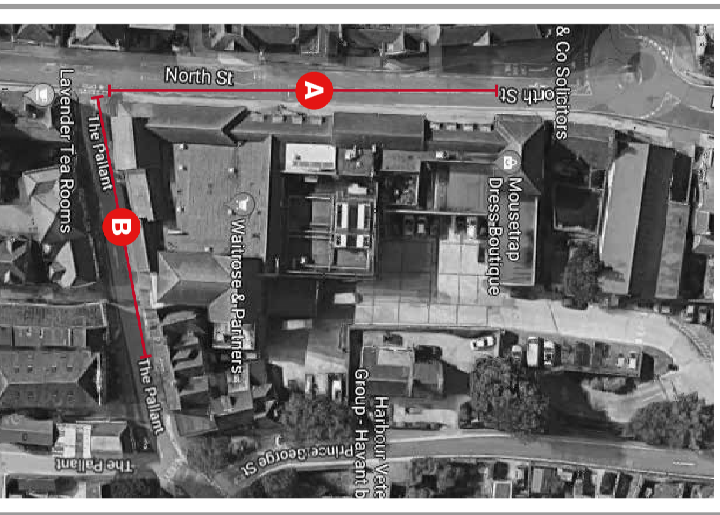


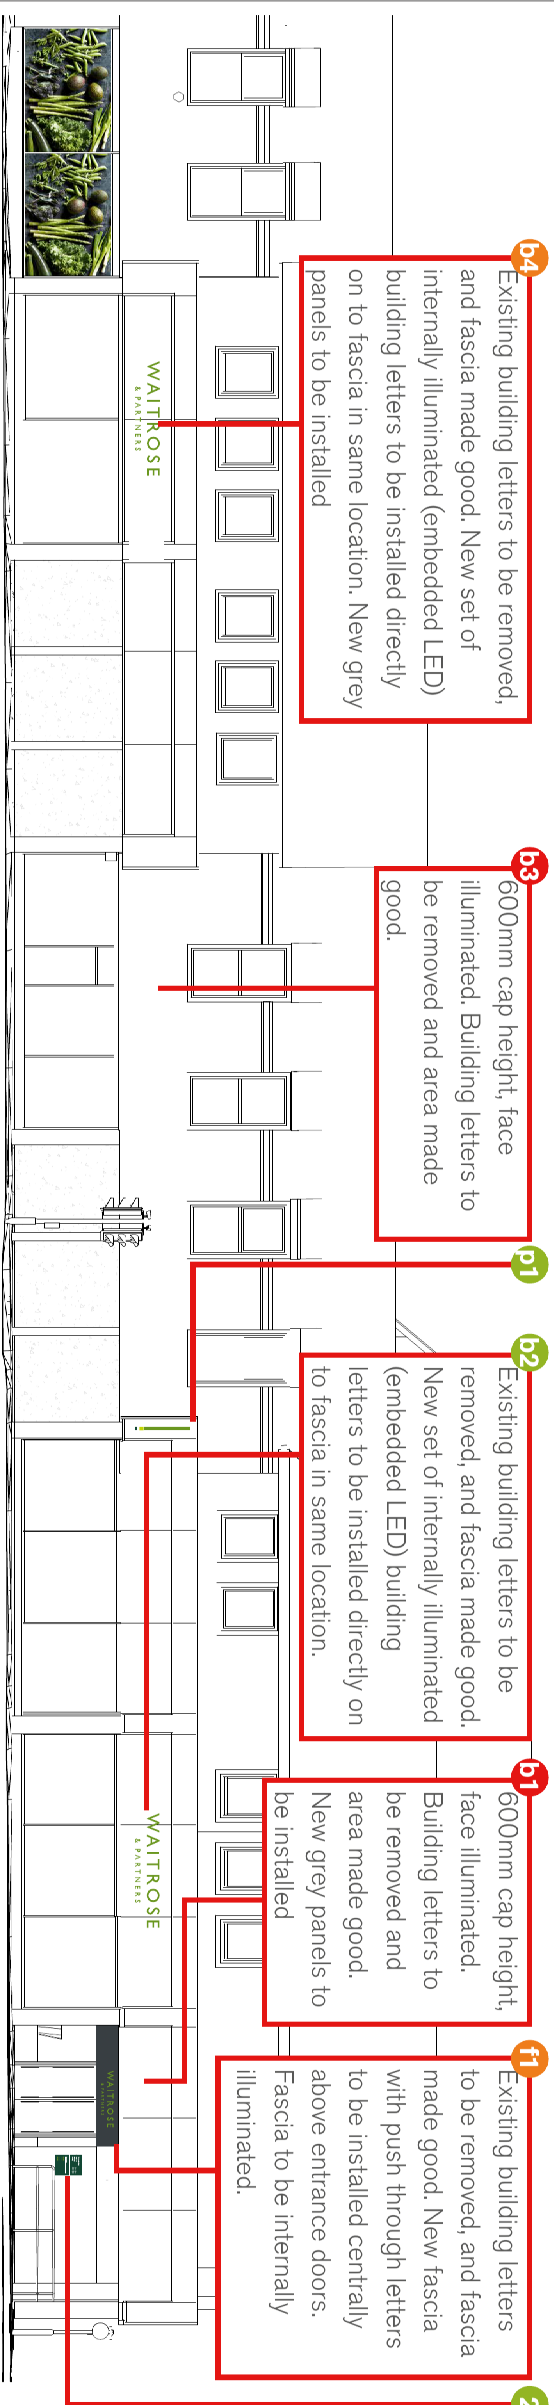

West Elevation

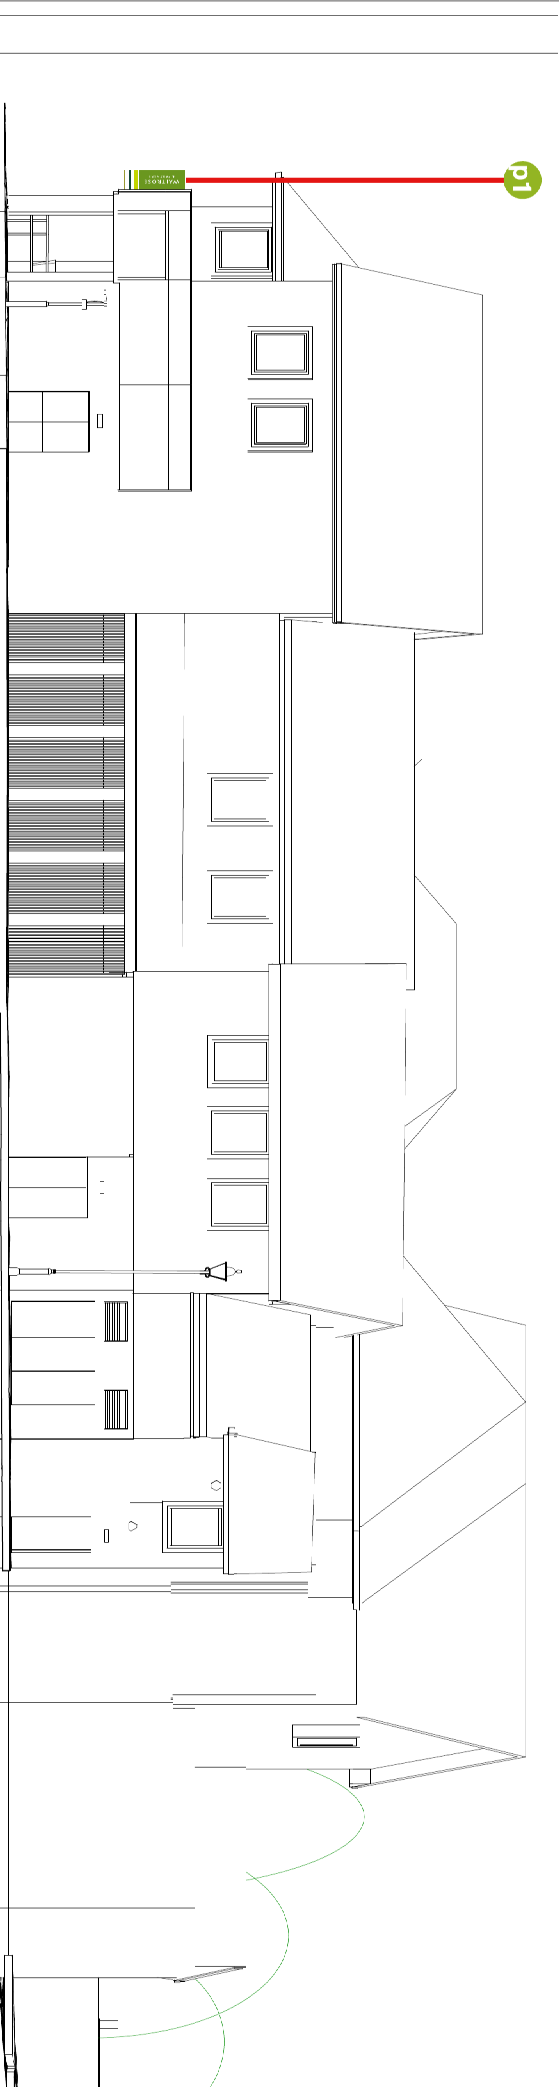

West Elevation

Architect's DWG number 174-98-654-AE-01 | **Revision -** | **Scale** NTS

Havant External signage

Issue F | 02-04-2019 | Reference WA1.813.018

(C) Copyright Integrity UK Ltd 2019

Signage key

- To be replaced

- To be repaired

- To remain

● To be removed