


NOTES:

All dimensions to be checked on site and any discrepancy notified to The Martin Ralph Group. Within dimensions are to be used in preference to scaled dimensions.


This drawing is the property of The Martin Ralph Group and must not be reproduced, in part or whole, or deviated from, without their permission.

It is essential that prior to commencement and during construction works, the contractor reviews the drawings and specification and discusses with the practice any inconsistencies, anomalies, non-industry standard features or other concerns.


For both pricing and construction purposes Structural, Mechanical and Electrical Engineers designs, calculations and sizes etc are to be preferred over the layout drawings. Any discrepancies are to be referred to the design team and resolved prior to construction. The drawings are to be used in conjunction with the immediate standards of The Martin Ralph Group.

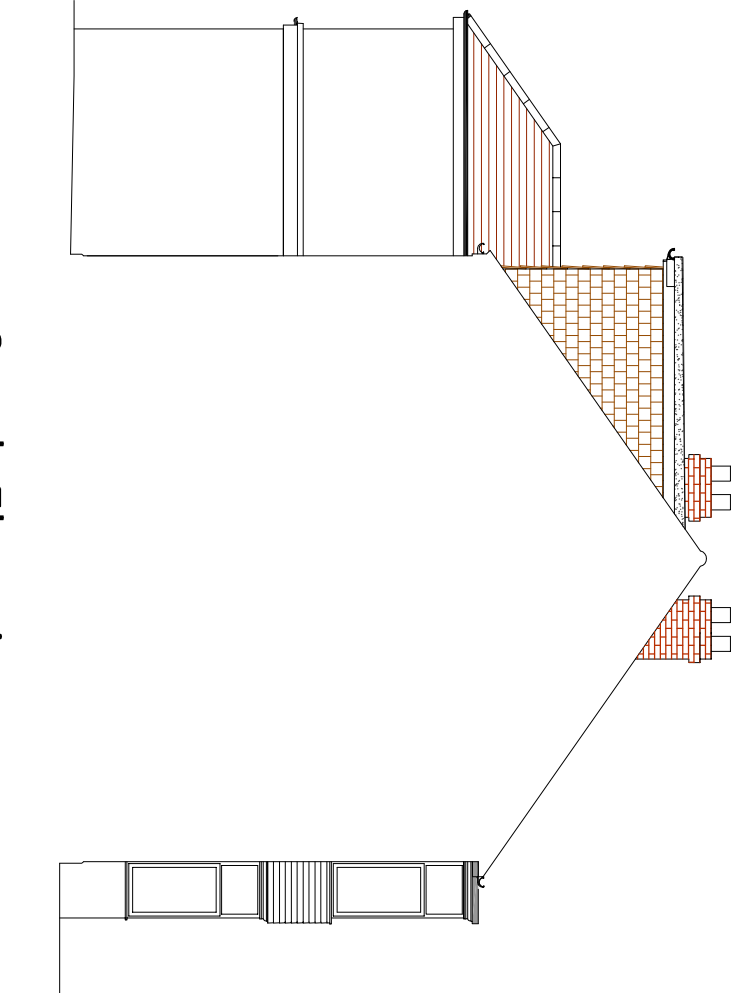


South Elevation
(Scale 1:100)

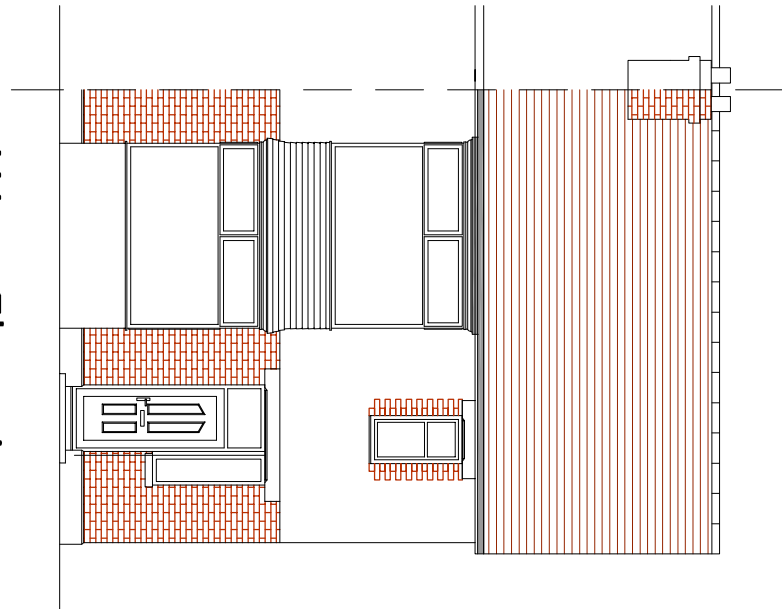



West Elevation
(Scale 1:100)

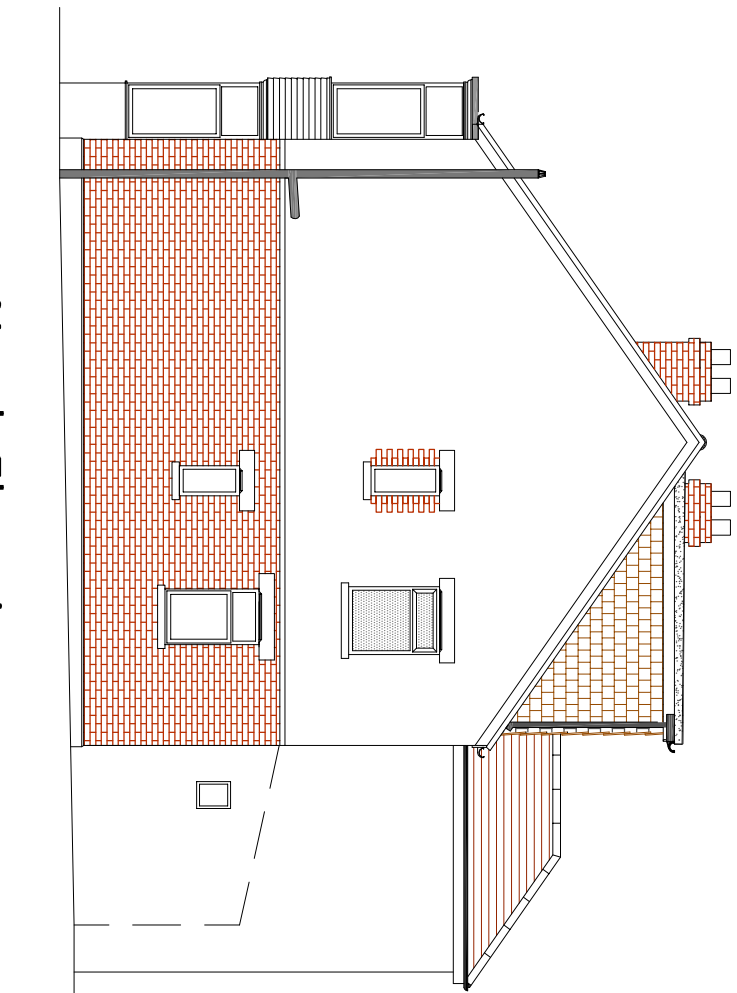



North Elevation
(Scale 1:100)

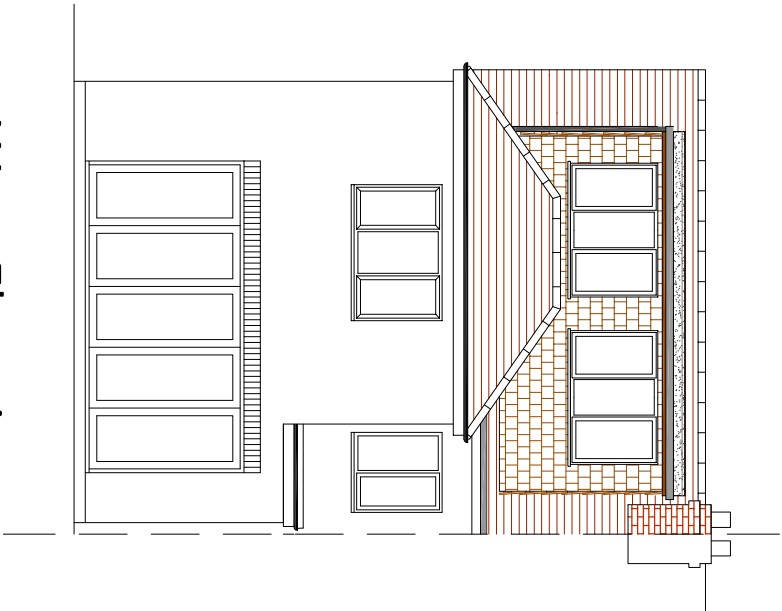


West Elevation
(Scale 1:100)

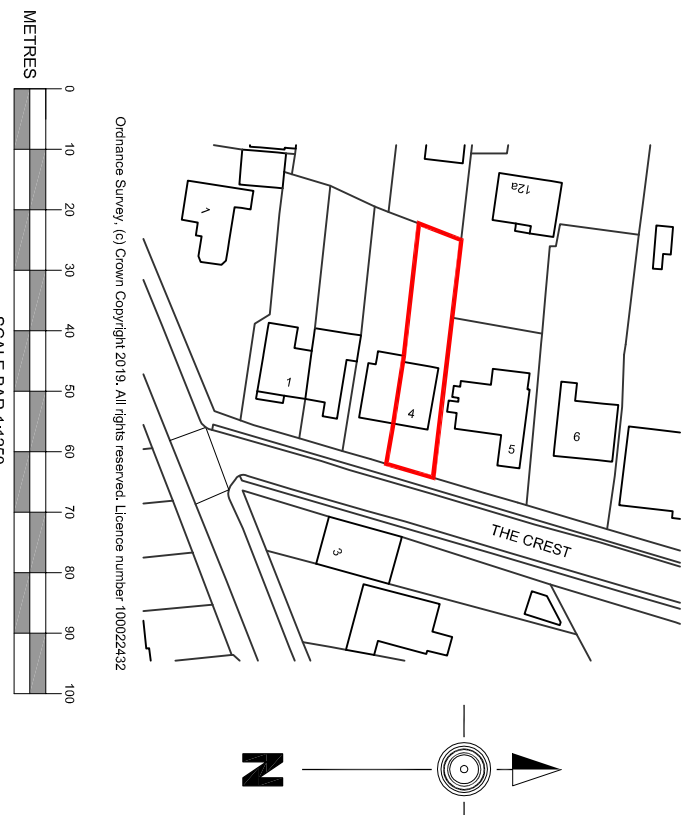 


Location Plan (Scale 1:1250)

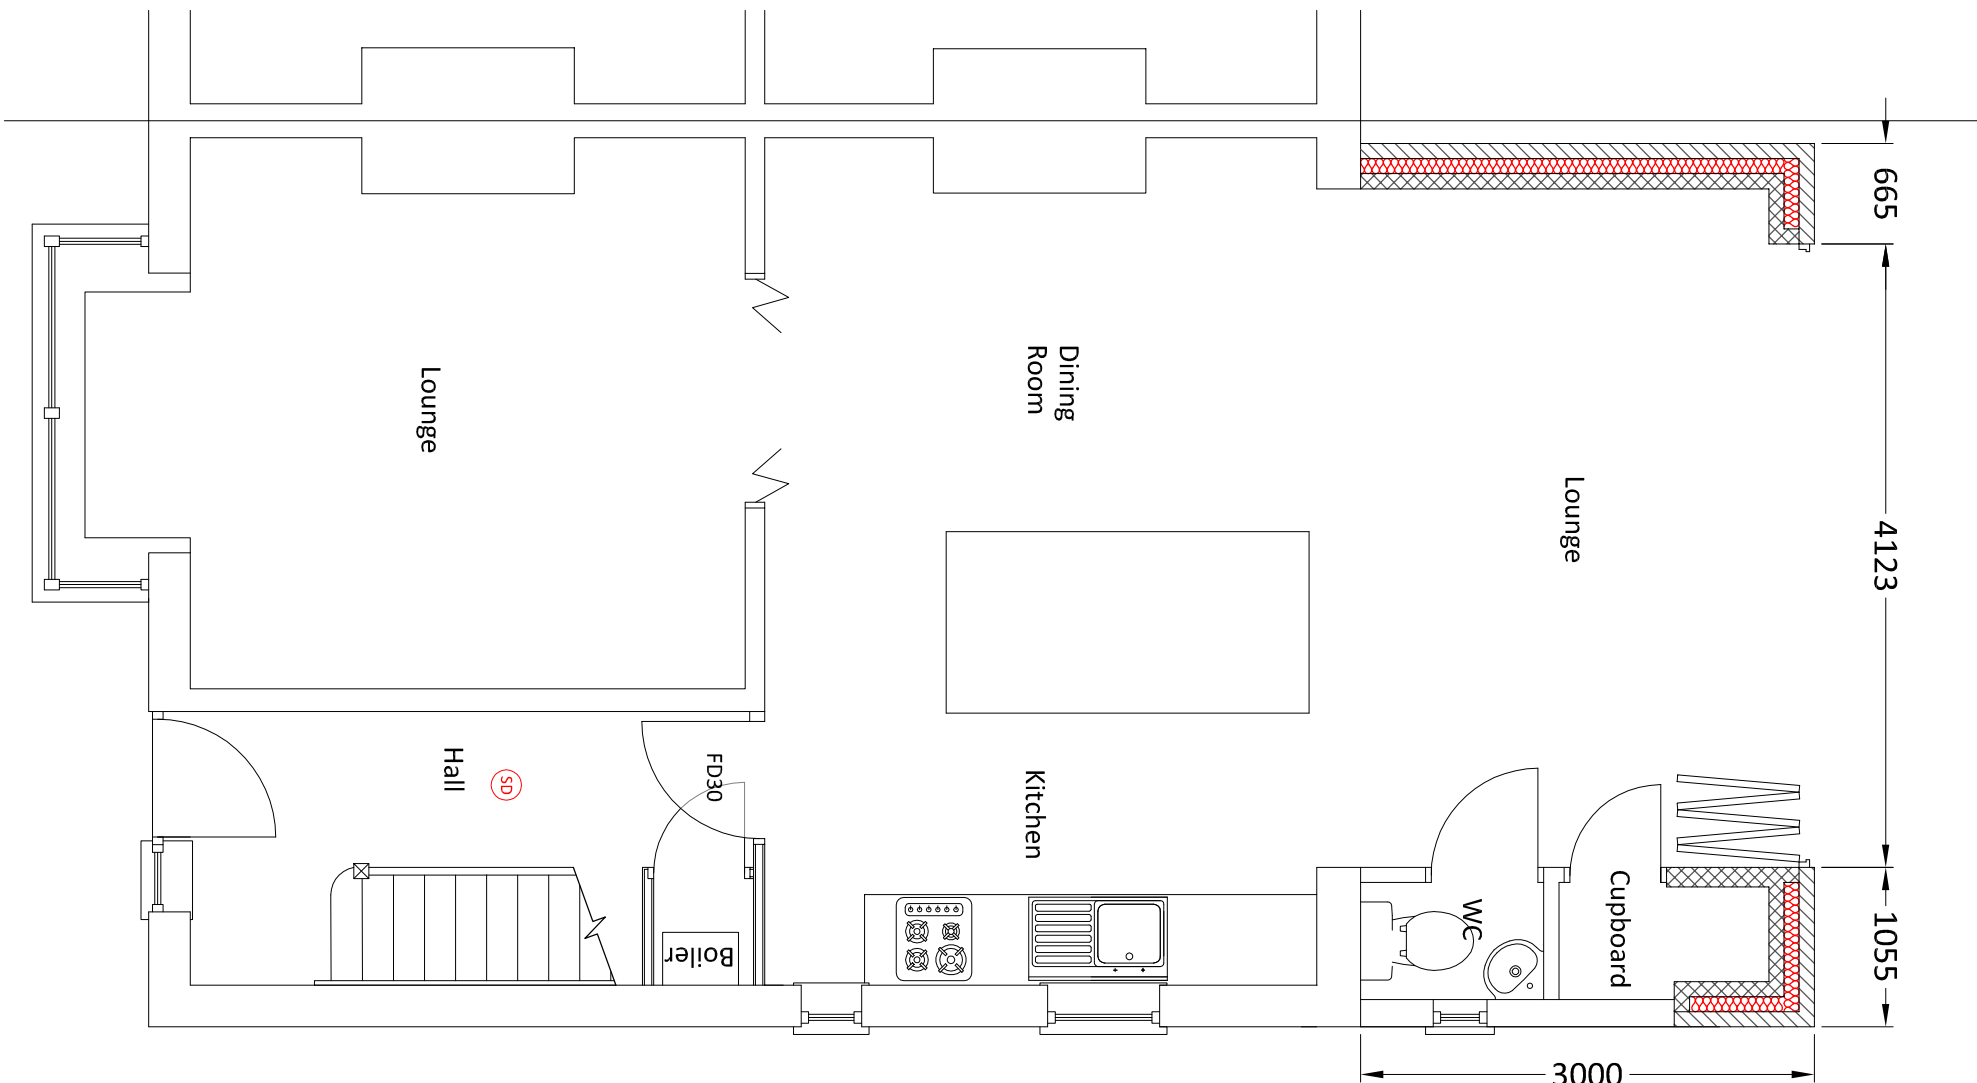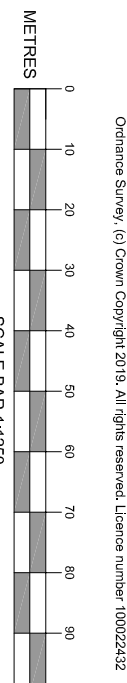



Ground Floor Plan (Scale 1:50)

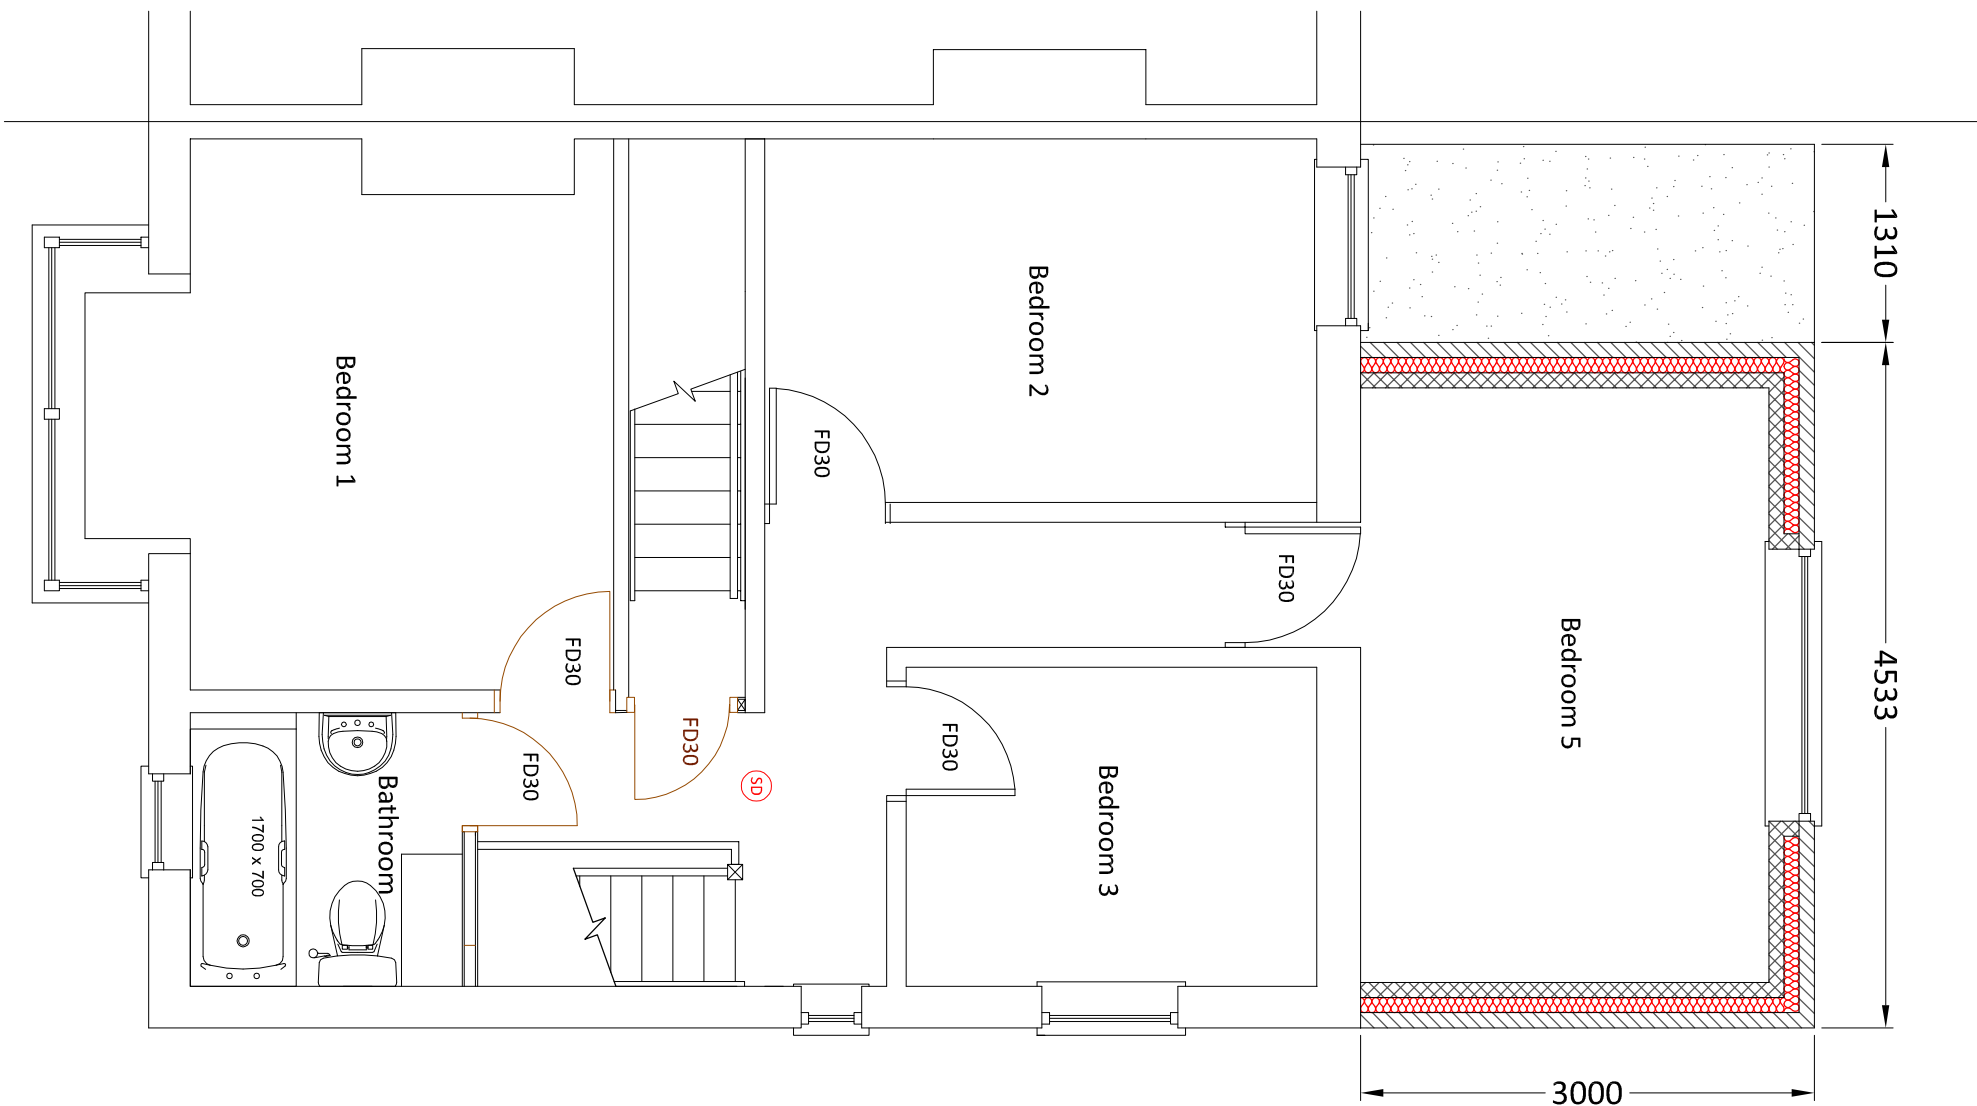



First Floor Plan (Scale 1:50)

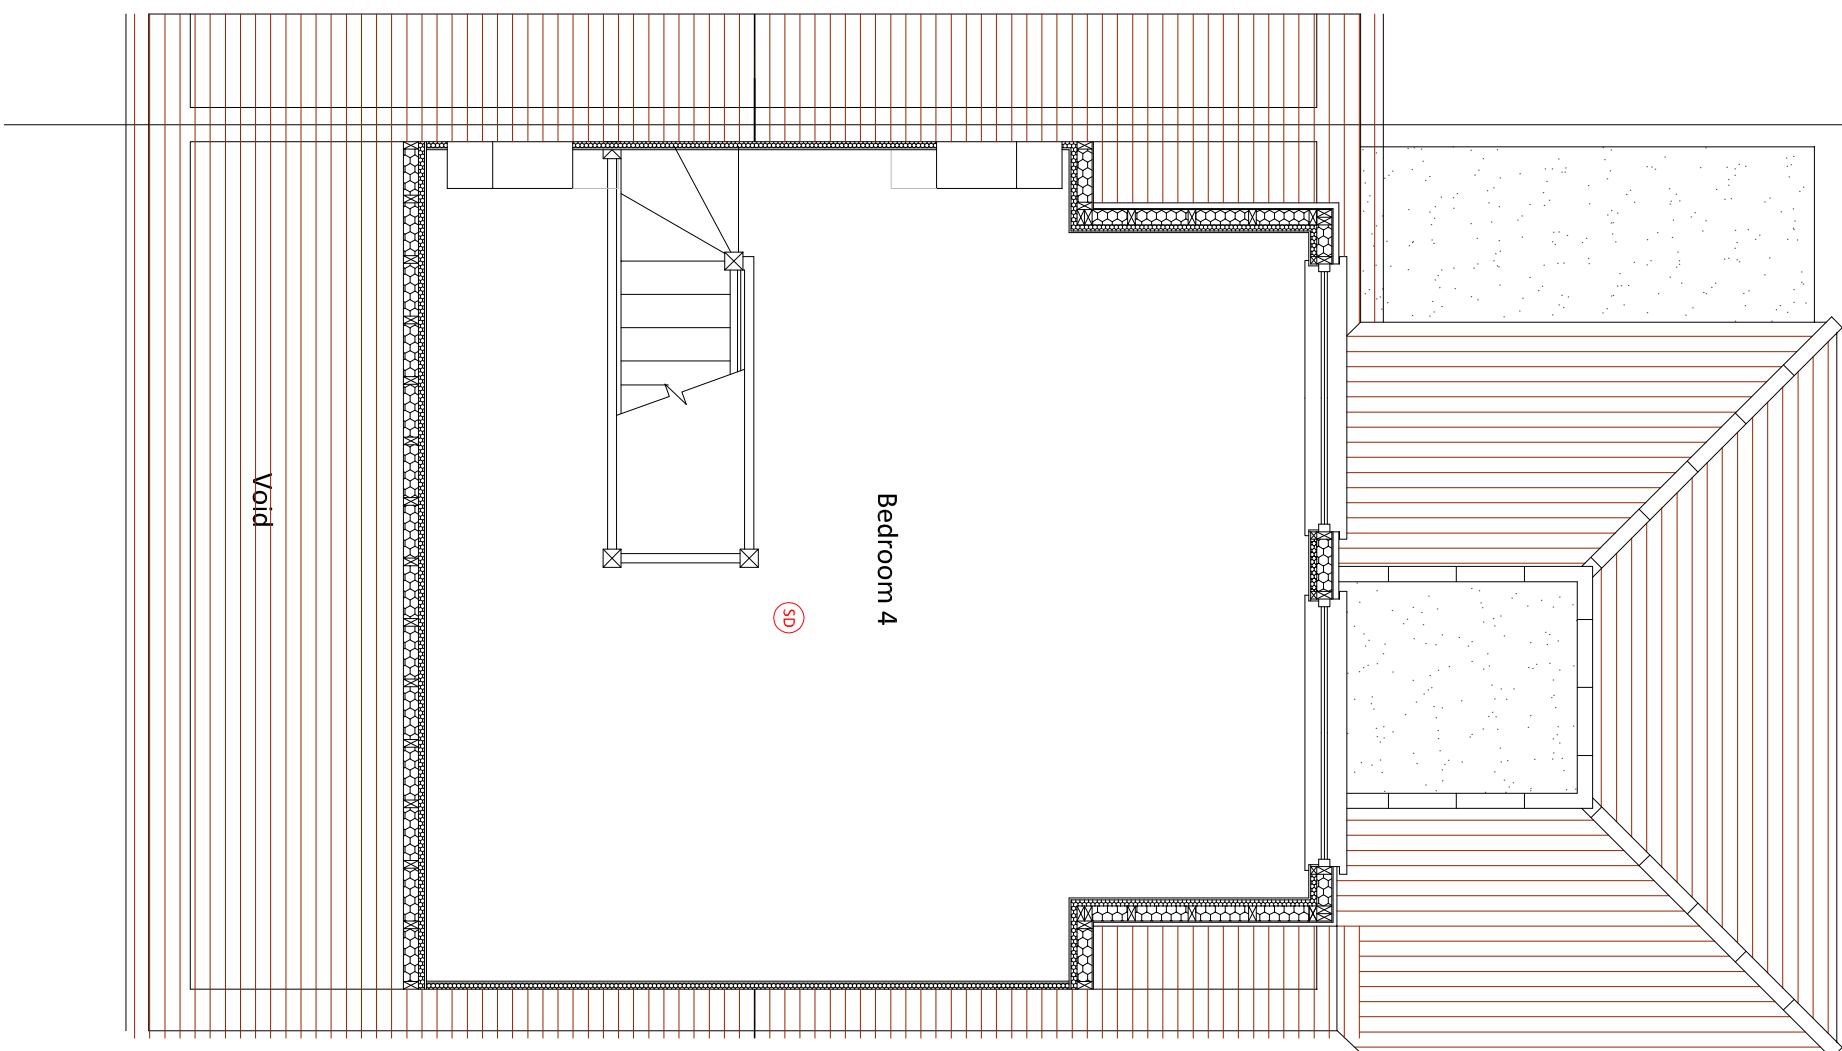

Second Floor Plan (Scale 1:50)

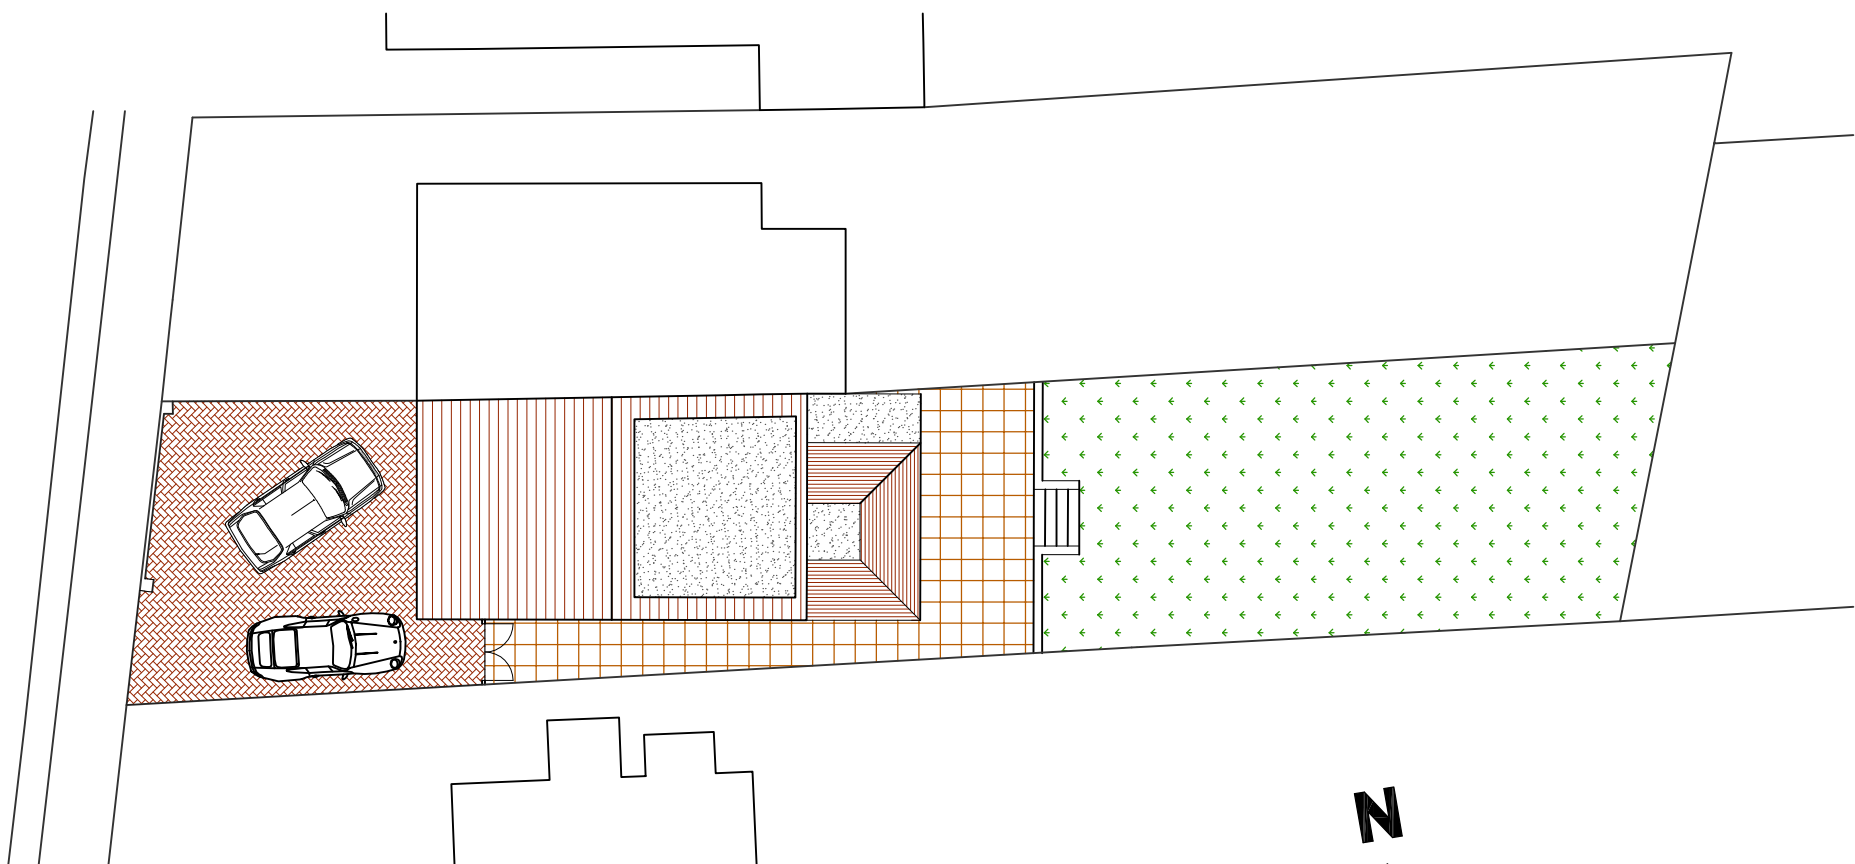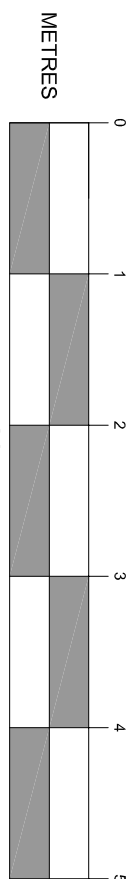

Site Plan (Scale 1:200)

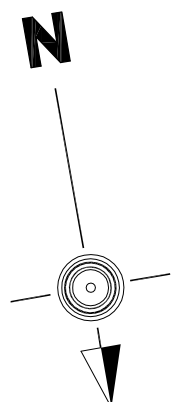 

AMENDMENTS	DATE
A	27.08.2019
PARKING ADDED	

CLIENT
Luke Hounsell
4 The Crest
Witley
Waterlooville
Hampshire
PO175DG

PROJECT
4 The Crest
Witley
Waterlooville
Hampshire
PO175DG

PROPOSED PLANS & ELEVATIONS

DATE	SCALE	DRAWING No.	REVISION
15/01/18	1:50, 1:100, 1:200, 1:1250 @ A1	17.173.104	A

MARTIN RALPH GROUP



CHARTERED SURVEYORS
ARCHITECTS & ENGINEERS

11 Dragon House
Russett Court
Russett Road, Business Park
Petersfield
Hampshire
GU37 7BP
www.martinralph.co.uk
info@martinralph.co.uk
T. 023 9225 7711
F. 023 9225 7712