


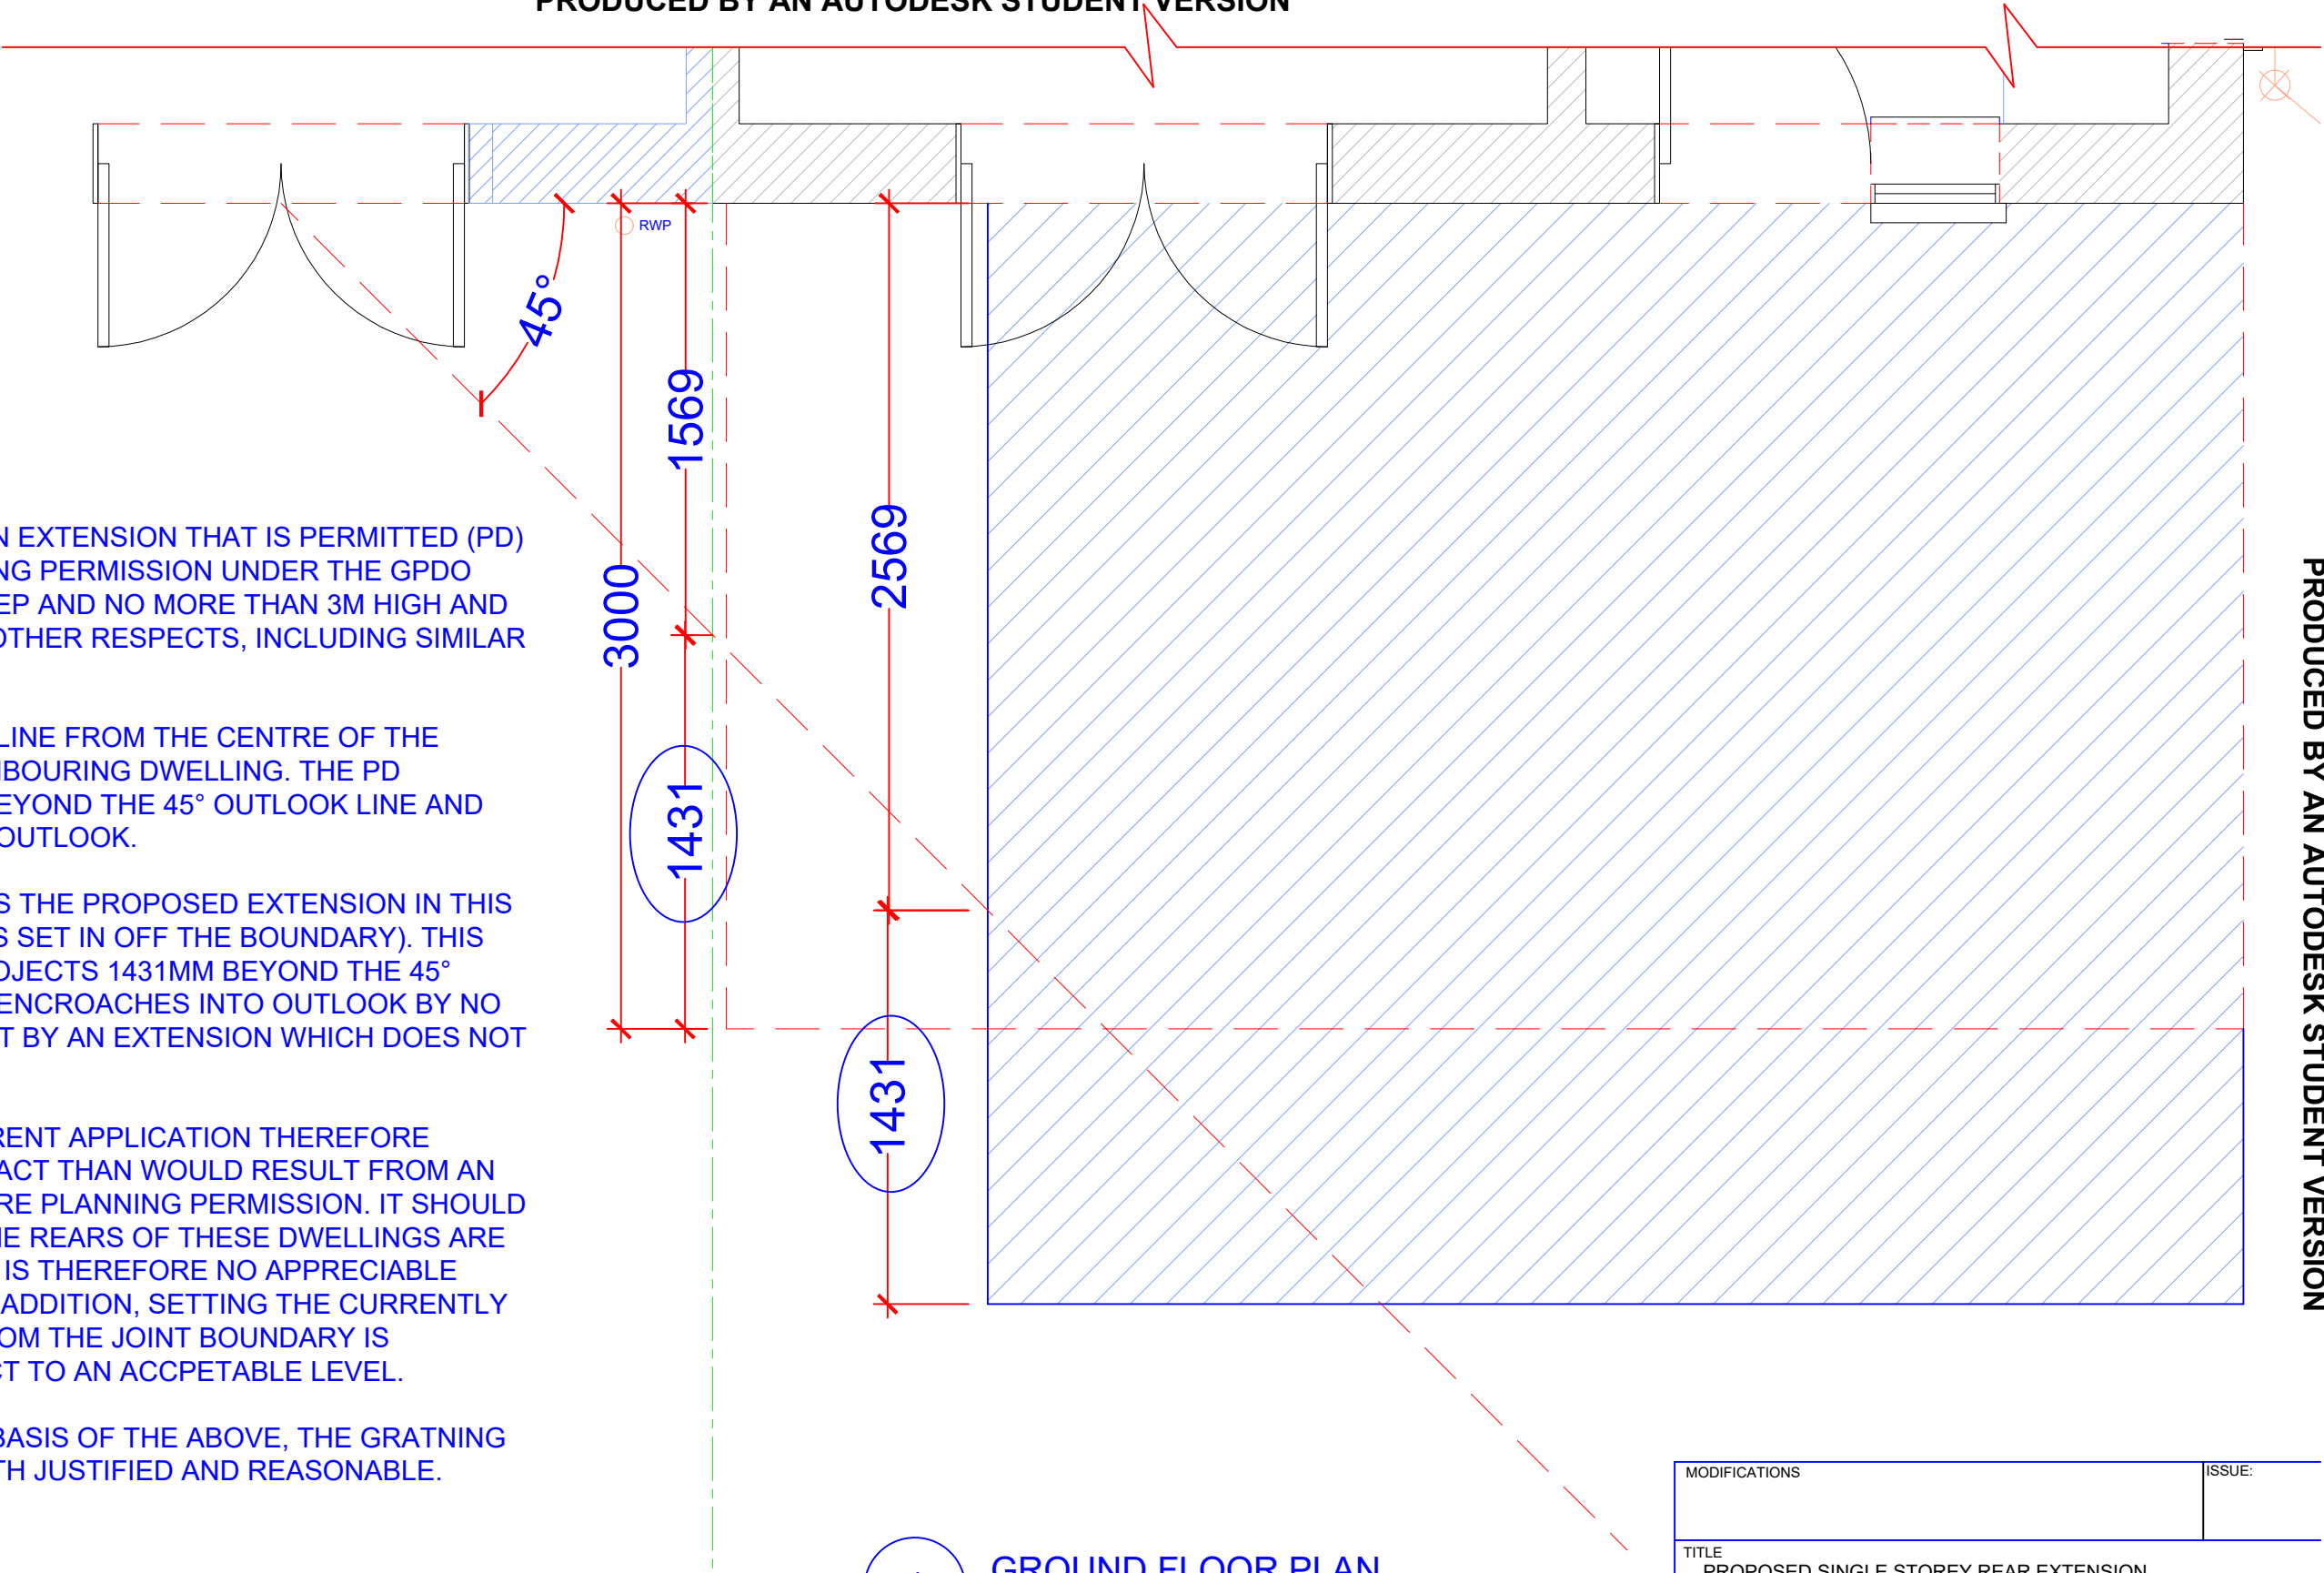

1 GROUND FLOOR PLAN
1:25

MODIFICATIONS		ISSUE:
TITLE PROPOSED SINGLE STOREY REAR EXTENSION SHOWING GPD AND PROPOSED		
CUSTOMER 7 BUSHY MEAD, PURBROOK, WATERLOOVILLE, HAMPSHIRE, PO7 5DY		
DRAWN BY: 	DRAWING NO: GIBBONS_03A	1 OF 1
	SCALE:	VARIES:
	DATE:	17.05.2019
	REVISION:	A A0