


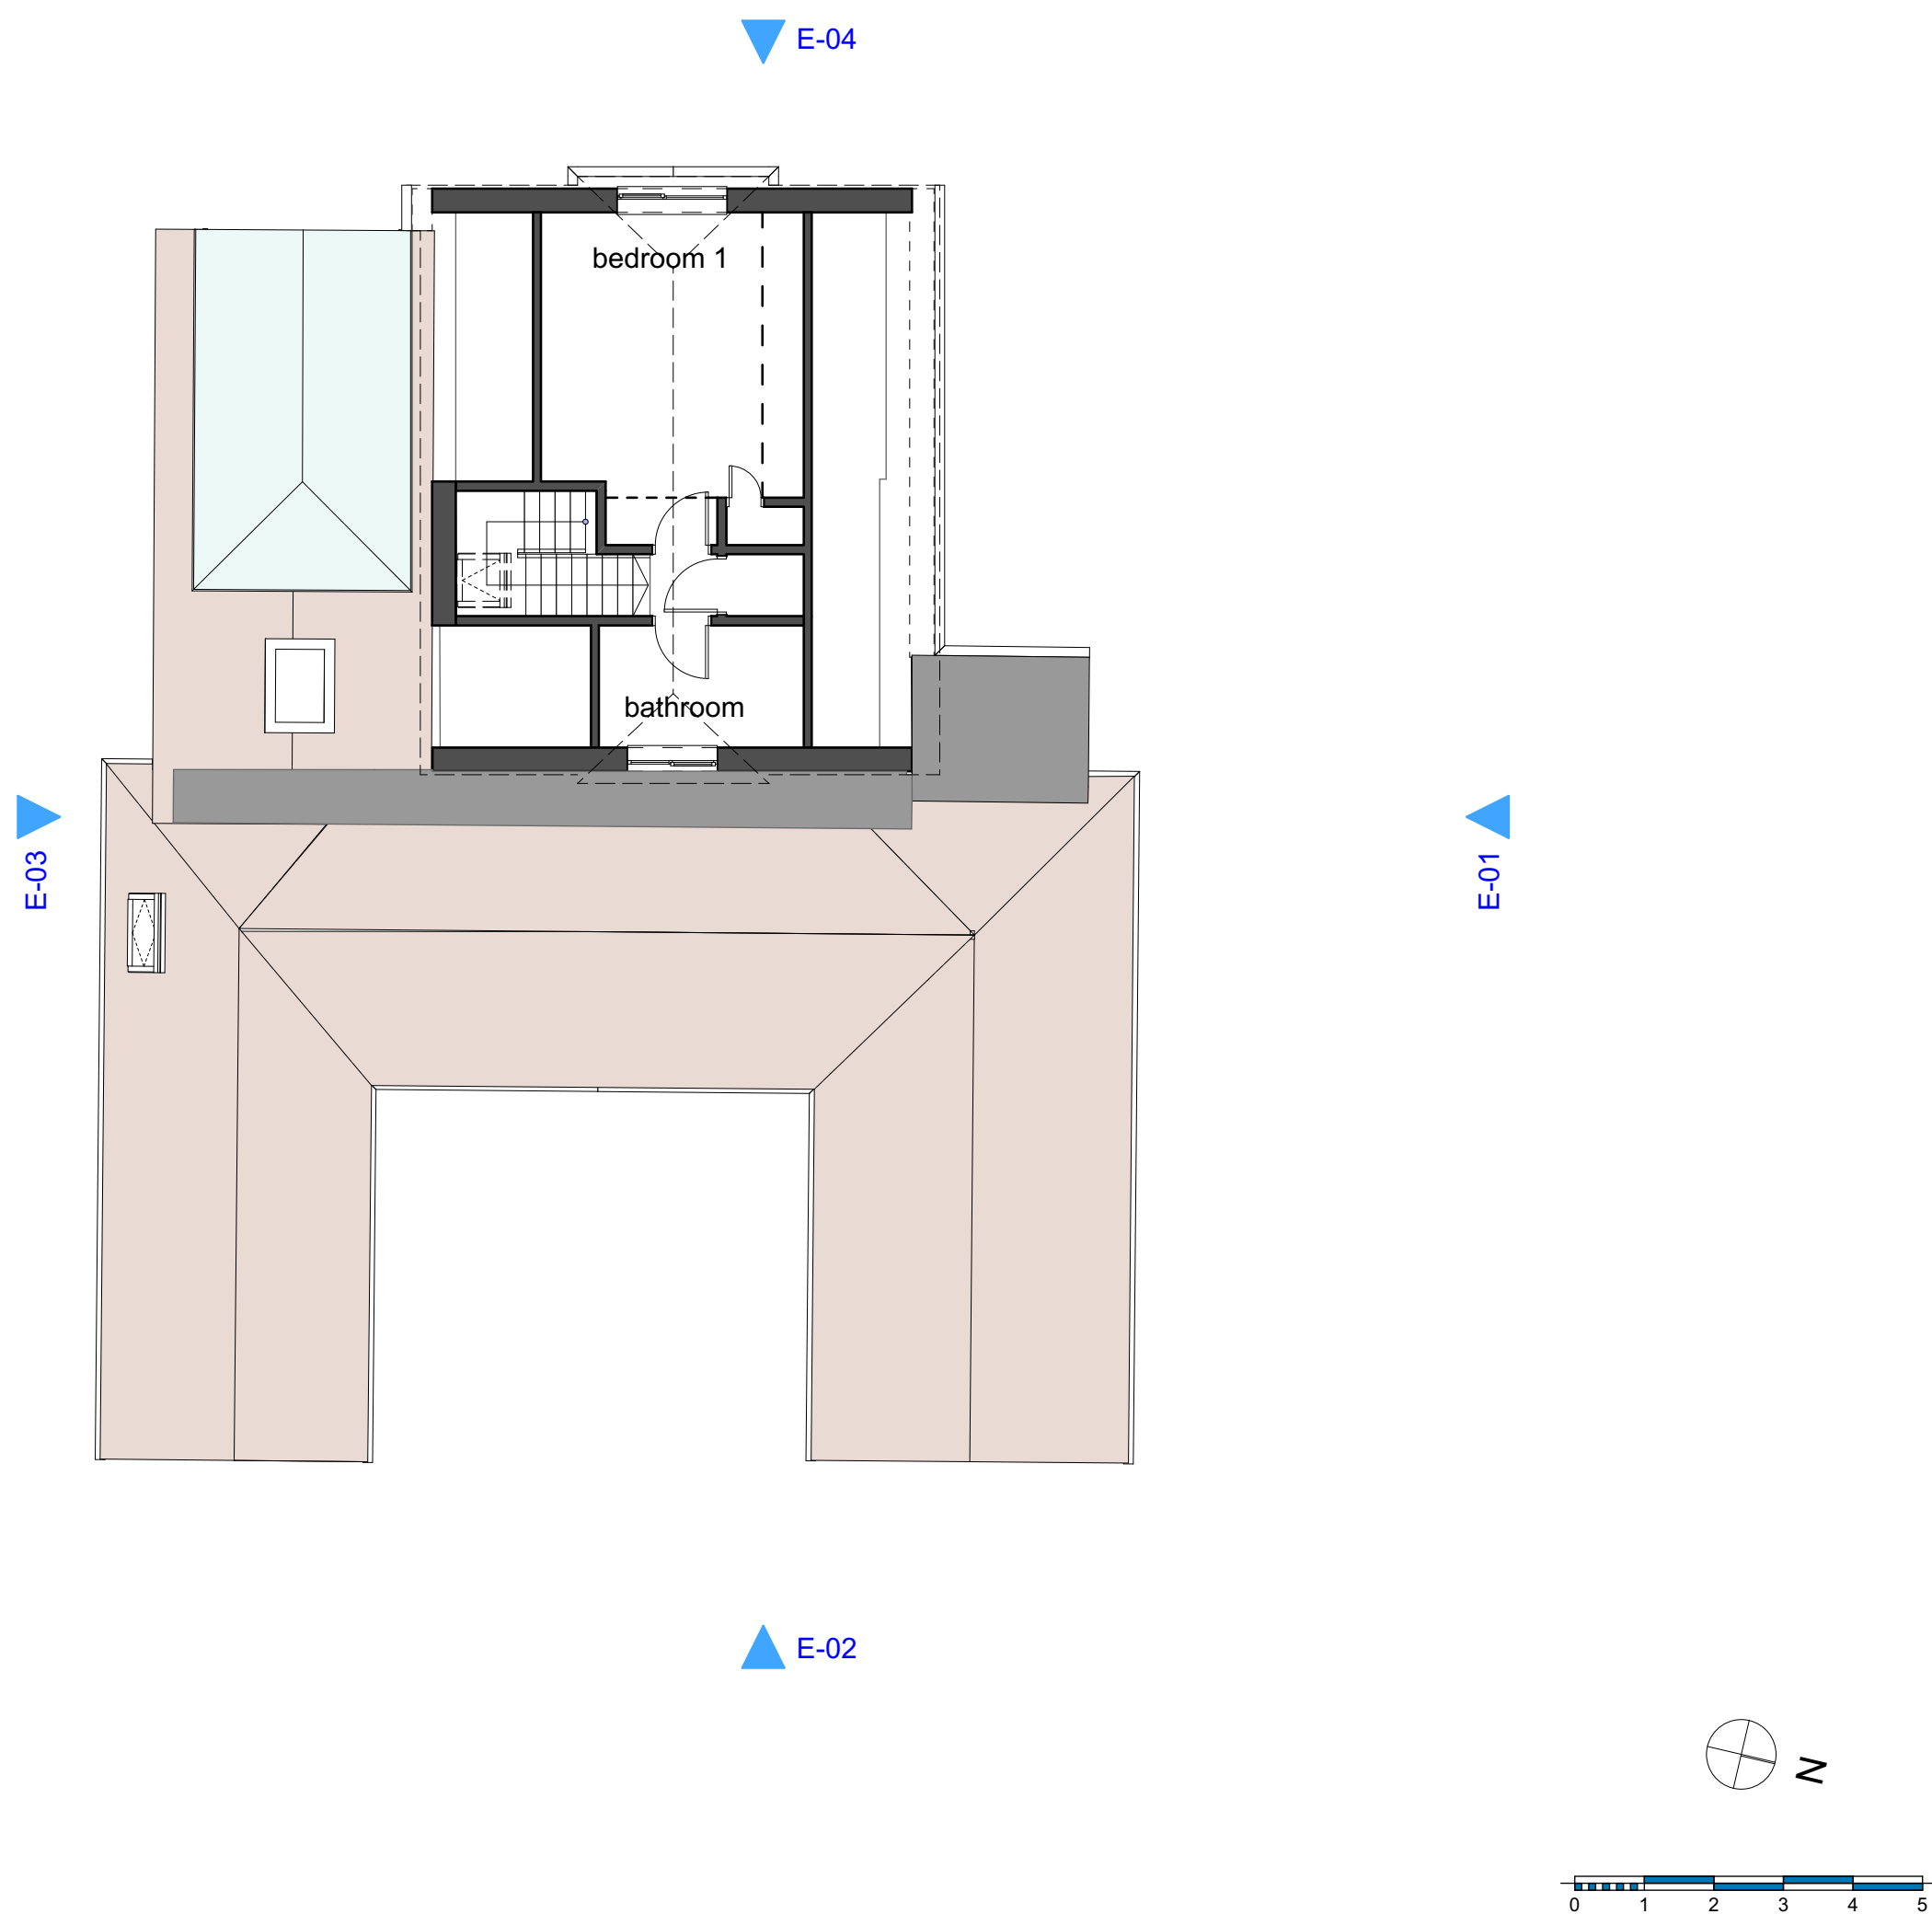

1
-

Existing First Floor and Roof Plan
1:100

	Rev/D	CHD	Revision ID	Date
© THE STEVEN BARLOW PARTNERSHIP 2019 TSBP architecture				

The Steven Barlow Partnership

81 Manor Road Kingston Portsmouth Hampshire PO1 5LB United Kingdom

+44(0)800 756 9776 info@tsbp-architecture.co.uk www.tsbp-architectural.com

Chartered Institute of Architectural Technologists Registered Practice

Principal: Steven V. Barlow MCIAA

This drawing is protected by copyright of THE STEVEN BARLOW PARTNERSHIP under The Copyright, Designs and Patents Act 1988 and the reproduction or use in any form without prior written consent from THE STEVEN BARLOW PARTNERSHIP will be an infringement of copyright.

Only the original drawing should be relied on. Plans are liable to distortion in transmission to the web. Do not scale off this drawing in any event except for planning application purposes. Figure dimensions must be used if it is doubtful that THE STEVEN BARLOW PARTNERSHIP Contractor to check and verify all levels, datum's and dimensions on site and shall report any discrepancies or omissions to THE STEVEN BARLOW PARTNERSHIP prior to commencement of work and during construction phase. This drawing is to be read and understood in conjunction with structural, mechanical, electrical and/or any other consultants' documentation as may be applicable to the project prior to the commencement of work and its duration.

This drawing including notes has been prepared and produced for the client named for the project detailed and solely for the purposes indicated and is not intended for use by any other person or for any other purpose.

client

Mr. and Mrs. Broad

project

Proposed Extension and Alterations
45 Bath Road, Emsworth. PO10 7ER.

drawing title

Existing First Floor and Roof Plan

date

29 March 2019

scale

1:100

project number/drawing number

0583-01.003.

paper size

A2

status/purpose

☐ preliminary ☒ planning ☐ building regulations ☐ production ☐ tender ☐ construction