


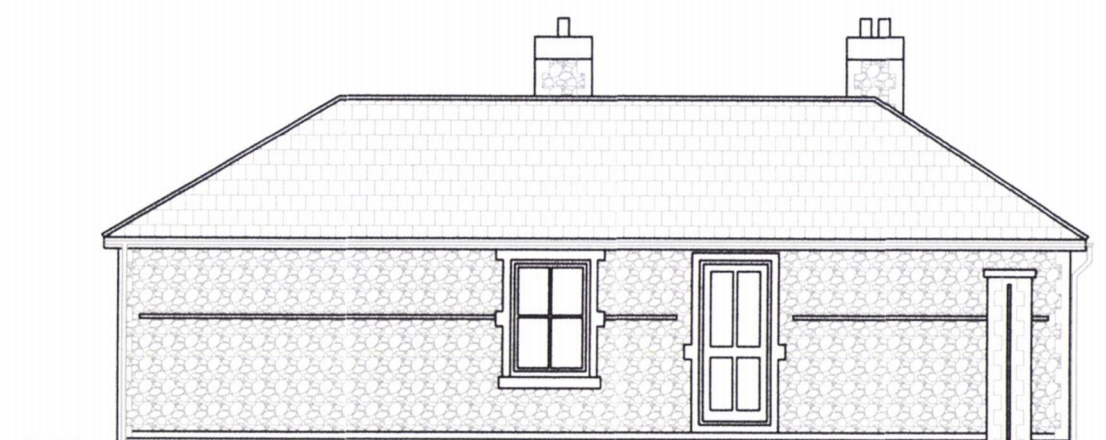


West Elevation



South Elevation



East Elevation

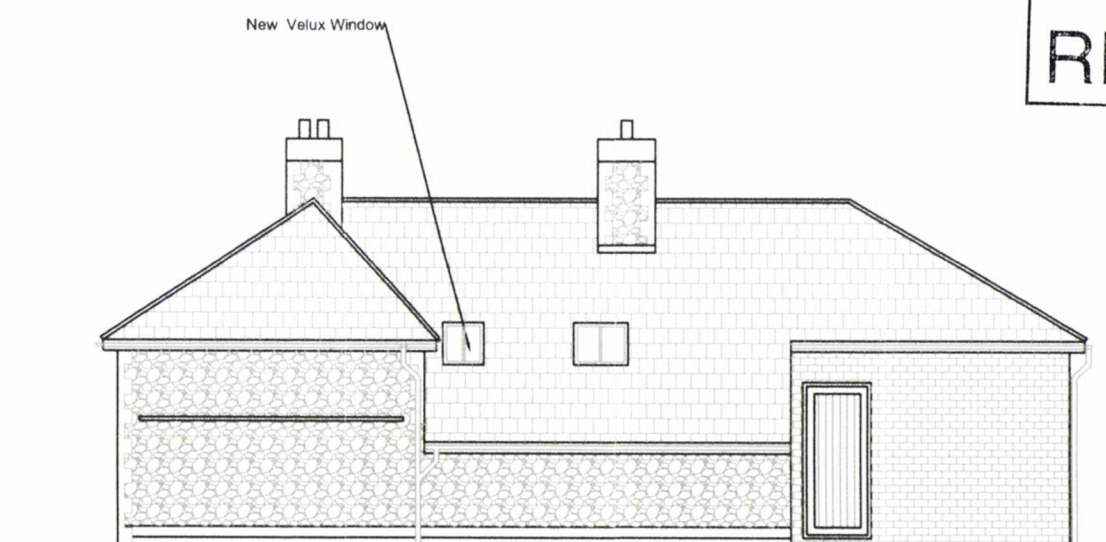

North Elevation



Windows W1-W6 removed and replaced with new double glazed UPVC sliding sash windows to match existing. W3 to be French Doors. See Technical Notes

To be read in conjunction with drawings D1 - D6, and Technical Notes to drawings dated 10/08/19

Dwg No.: D5	Rev A	Scale:1:100@A3	Date: 10/08/19
Dwg Title: Elevations As Proposed		 hampshire surveyors.co.uk CHARTERED BUILDING SURVEYORS 17 Wellsworth Lane, Rowlands Castle Hampshire PO9 6BX Tel/Fax: 023 9241 3995 Mob: 07831 856965 E: enquiries@hampshiresurveyors.co.uk	
Project: Flint Lodge, 2 Mill Lane Havant PO9 1RX Window Replacement and New En Suite			