




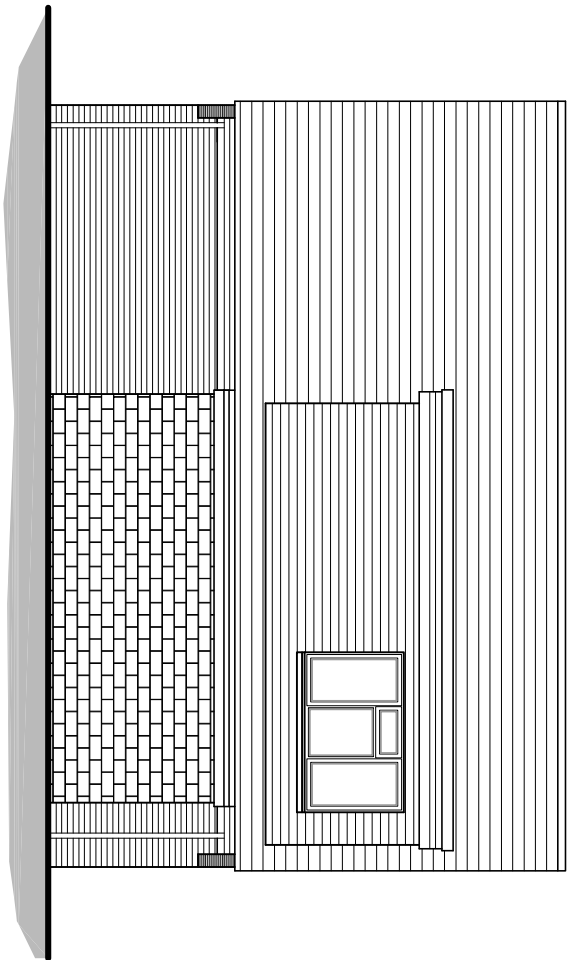

North (side) elevation

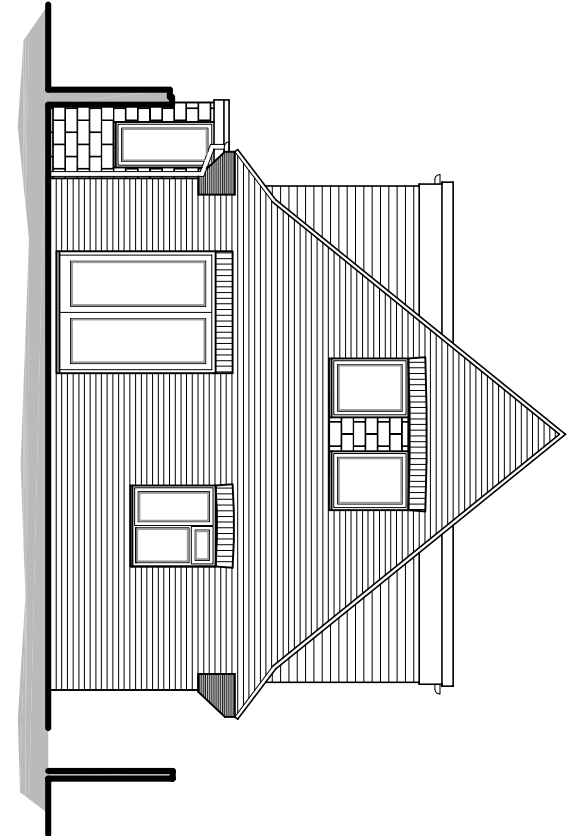


West (rear) elevation

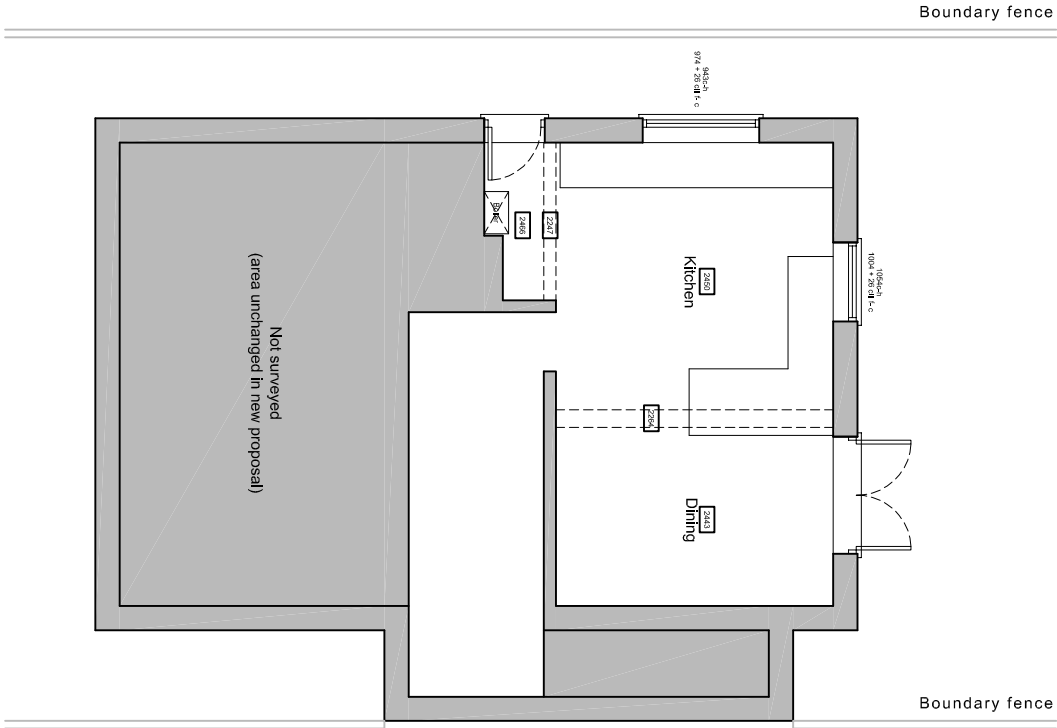


Ground floor plan

(first floor plan unchanged in new proposal)

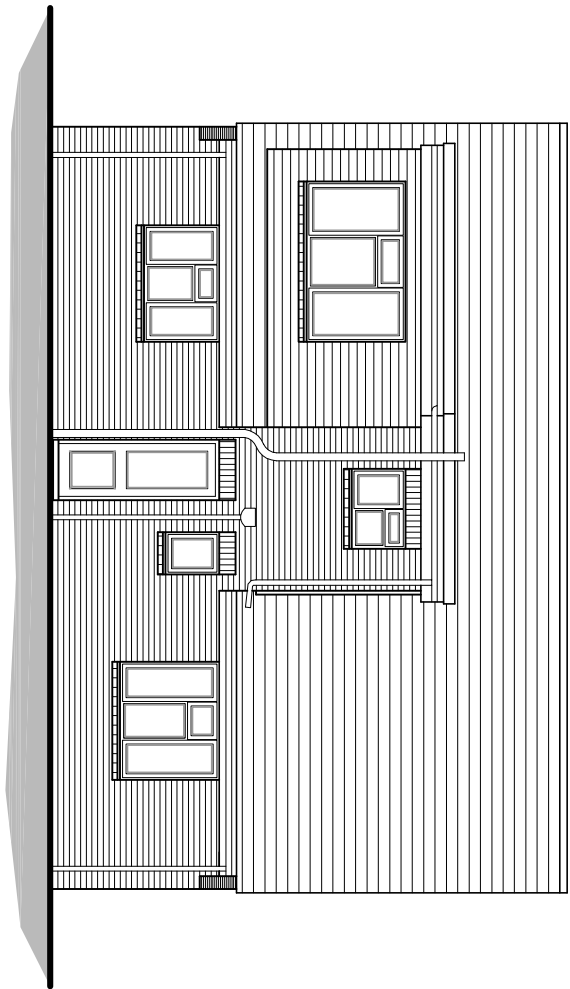

South (side) elevation

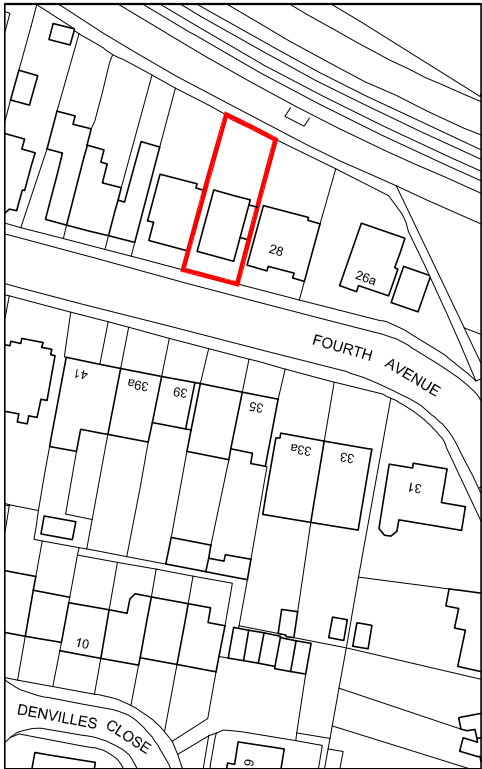

Location plan

scale 1:1250

Existing (part) floor plan & elevations

scale 1:100



For MR FLOYD		Title EXISTING FLOOR PLAN & ELEVATIONS & LOCATION PLAN		Office Tel: 01243 933792	
Project PROPOSED SINGLE STOREY REAR EXTENSION AT 30 FOURTH AVENUE, DENVILLES, PO9 2QX		Date MARCH 2020	Drawn JB	Scale 1:100 @ A3	Checked
		Job Number PL27/20	-01	Drawing Number	Revision
		Email: admin@jb-architecturedesign.com		Web: www.jb-architecturedesign.com	

