

 


44 Haslar Crescent PO7 6DJ - Block Site Plan

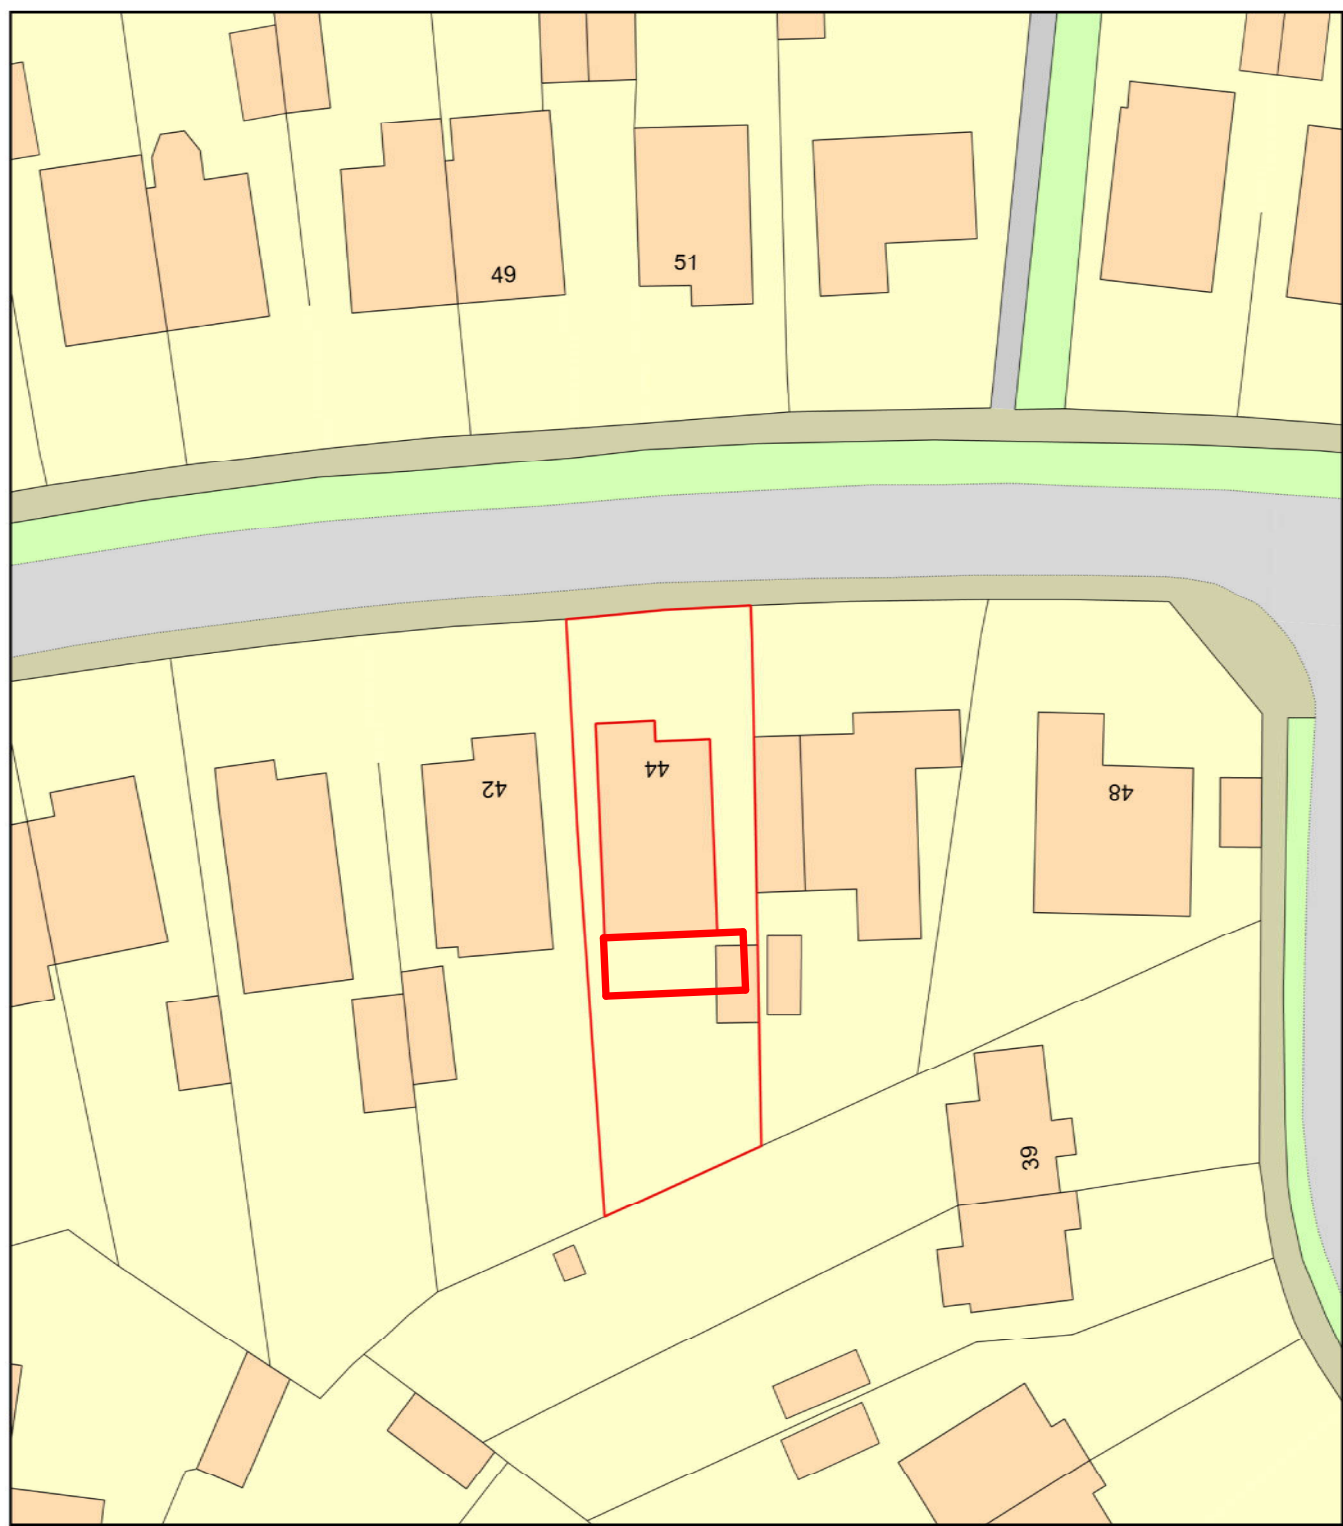



Plan Produced for: Parkers Design
Date Produced: 20 Dec 2019
Plan Reference Number: TQRQM19354102235057
Scale: 1:500 @ A4

© Crown copyright and database rights 2019 OS 100042766

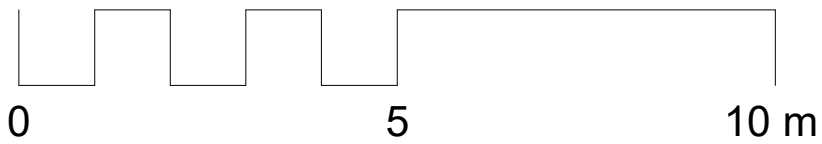


PROJECT	44 Haslar Crescent	CLIENT				Mr & Mrs Sim	
		Date		Issue Date		Scale (@ A3)	
SHEET	Block & Site Plan	Drawn by		SW	DRAWING NUMBER		REV
		Checked by		SR	P104		

44 Haslar Crescent PO7 6DJ - Location Plan

 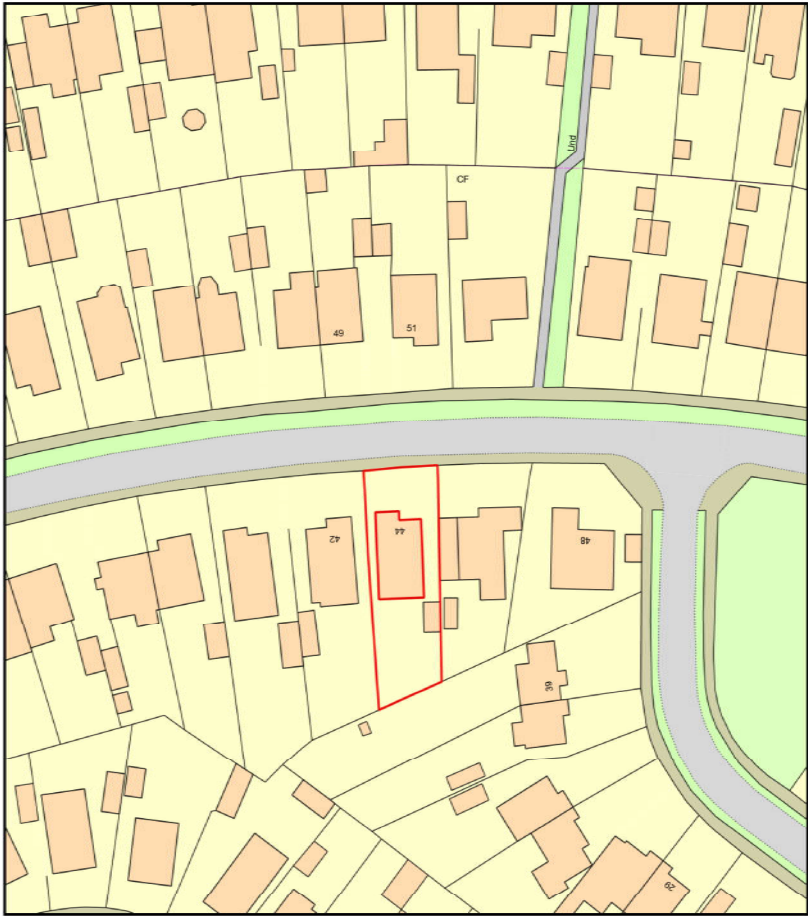

Plan Produced for: Parkers Design
Date Produced: 20 Dec 2019
Plan Reference Number: TQRQM19354102105284
Scale: 1:1250 @ A4

© Crown copyright and database rights 2019 OS 100042766

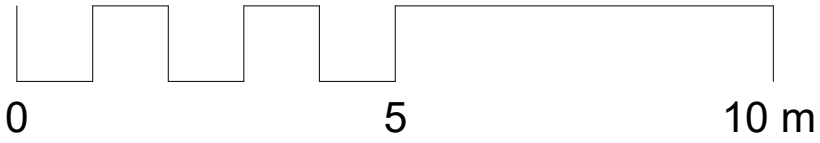

PROJECT	44 Haslar Crescent	CLIENT				Mr & Mrs Sim					
		Date		Issue Date		Scale (@ A3)					
SHEET	Location Plan	Drawn by		SW		DRAWING NUMBER				REV	
		Checked by		SR		P105					