


NOTES:


Dimensions to be checked on site before commencing work. Any discrepancies shall be reported to the architect immediately.

Do not scale from these drawings except for planning purposes. Use figured dimensions only.


Where applicable this drawing is to be read in conjunction with other consultants' drawings.

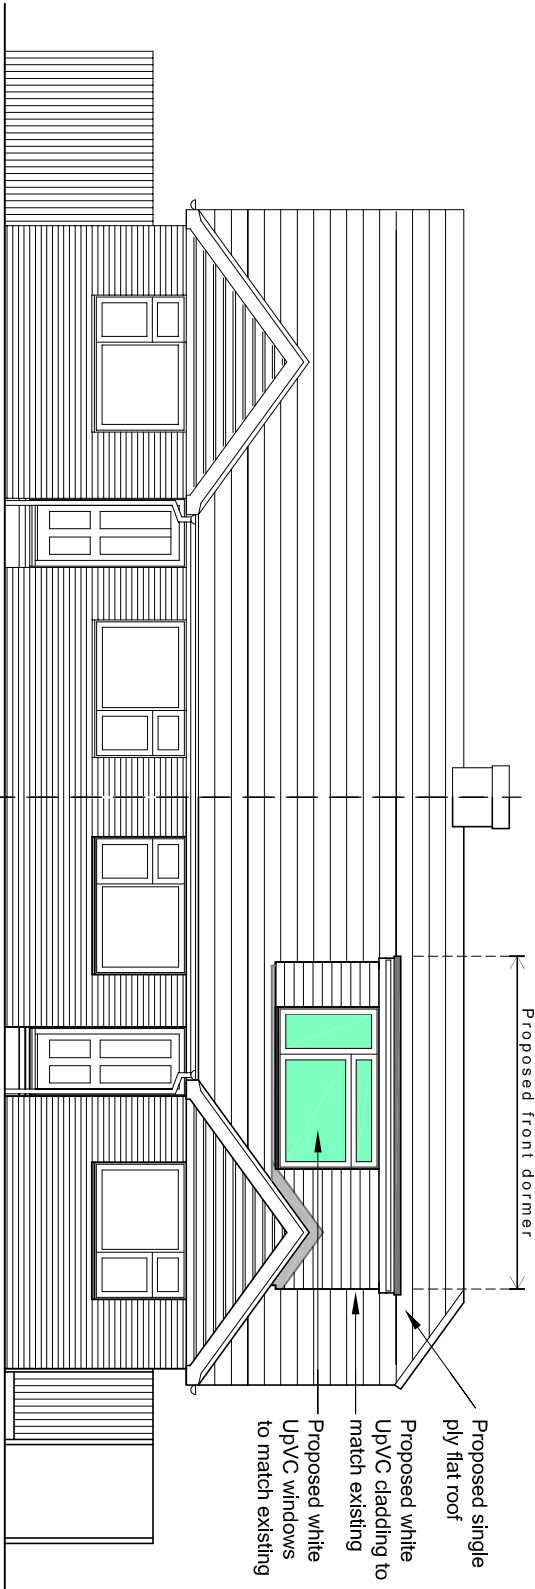


West (front) elevation

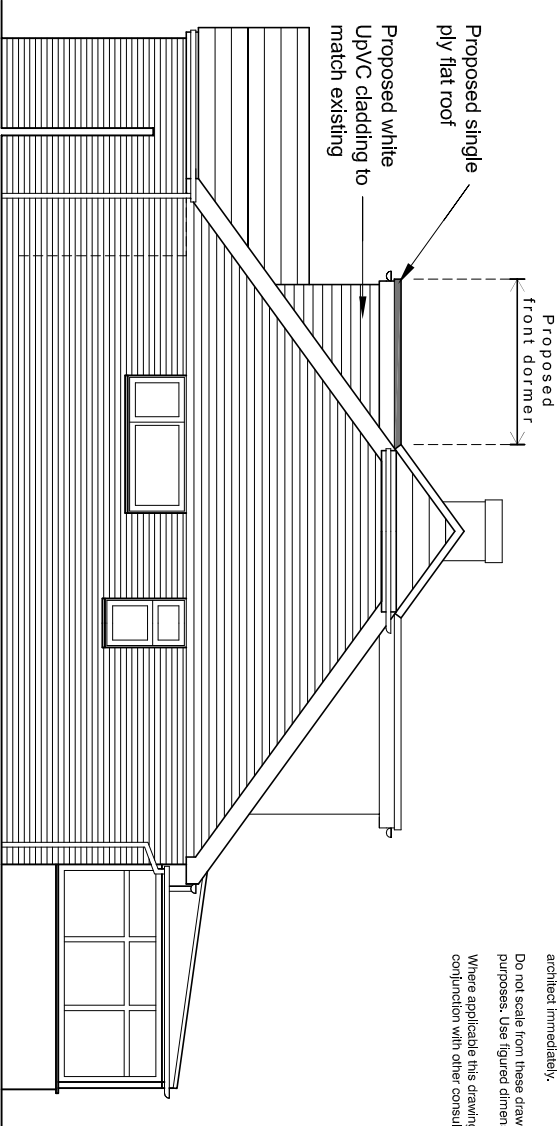


South (side) elevation

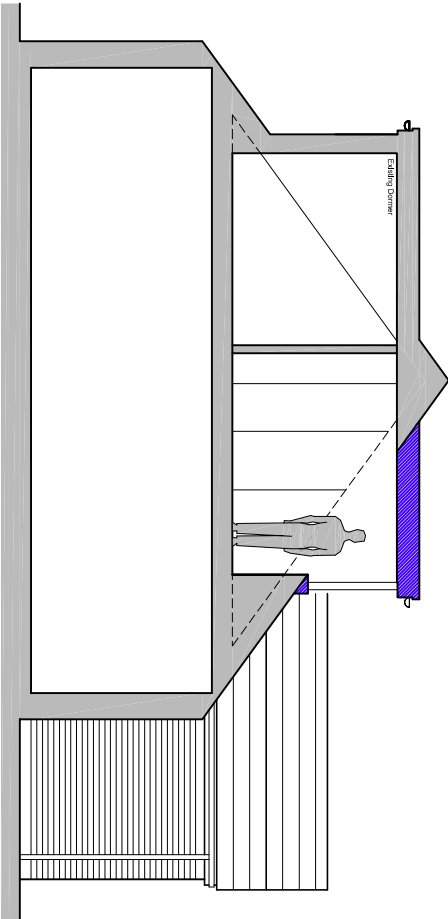

Typical section

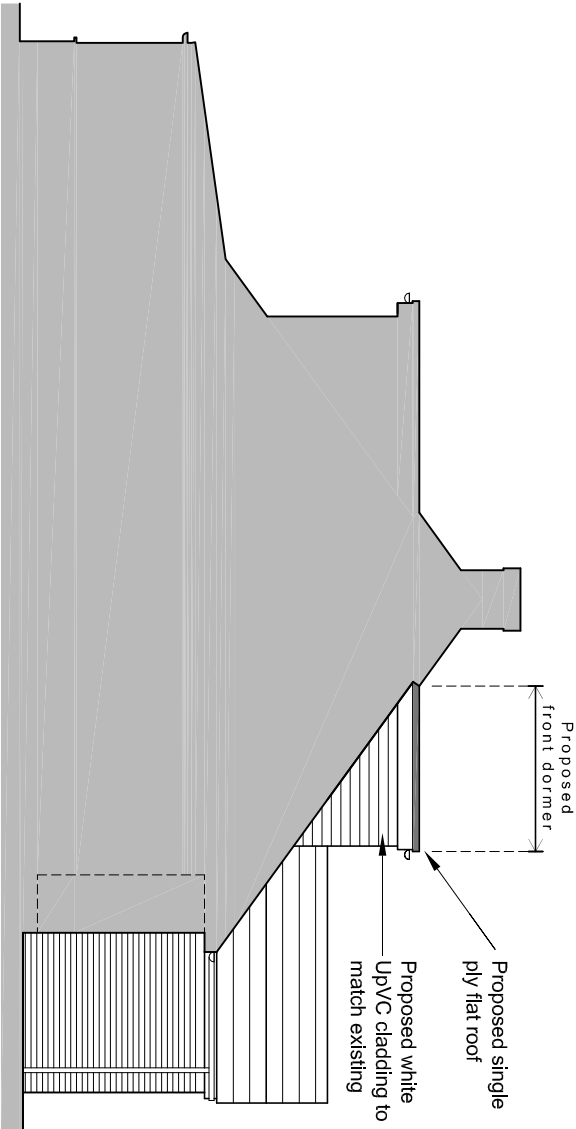

North (side) elevation

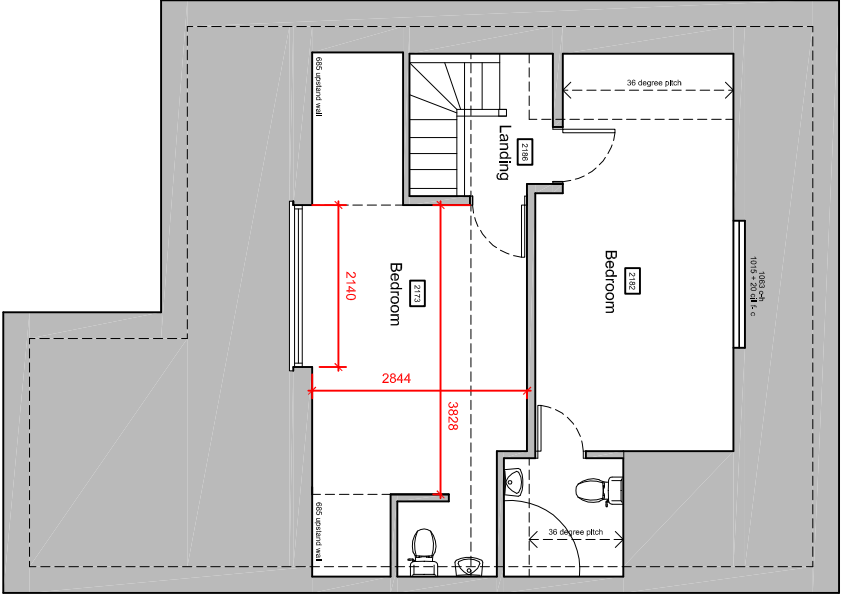

First floor plan
(unchanged in new proposal)

Proposed floor plans & elevations scale 1:100



For	MR & MRS JACKSON	Title	PROPOSED FLOOR PLANS & ELEVATIONS			Office Tel:	01243 983732				
Project	PROPOSED REAR EXTENSION AT 128 SUNNYMEAD, WATERLOOVILLE PO7 6BU	Date	DEC 2019	Drawn	JB	Scale	As shown @ A3	Checked	-	Email:	admin@jb-architecturedesign.com
		Job Number	PL314.19	Drawing Number	-03	Revision		Web:	www.jb-architecturedesign.com		
 JB ARCHITECTURE											

