


PROPOSED PLAN & ELEVATIONS


SINGLE-STOREY EXTENSION TO FRONT OF HOUSE EXTENDING 4 METRES BRINGING IT IN LINE WITH NEIGHBOURING DWELLING TO THE NORTH

(shaded area denotes extension)

west elevation (front)

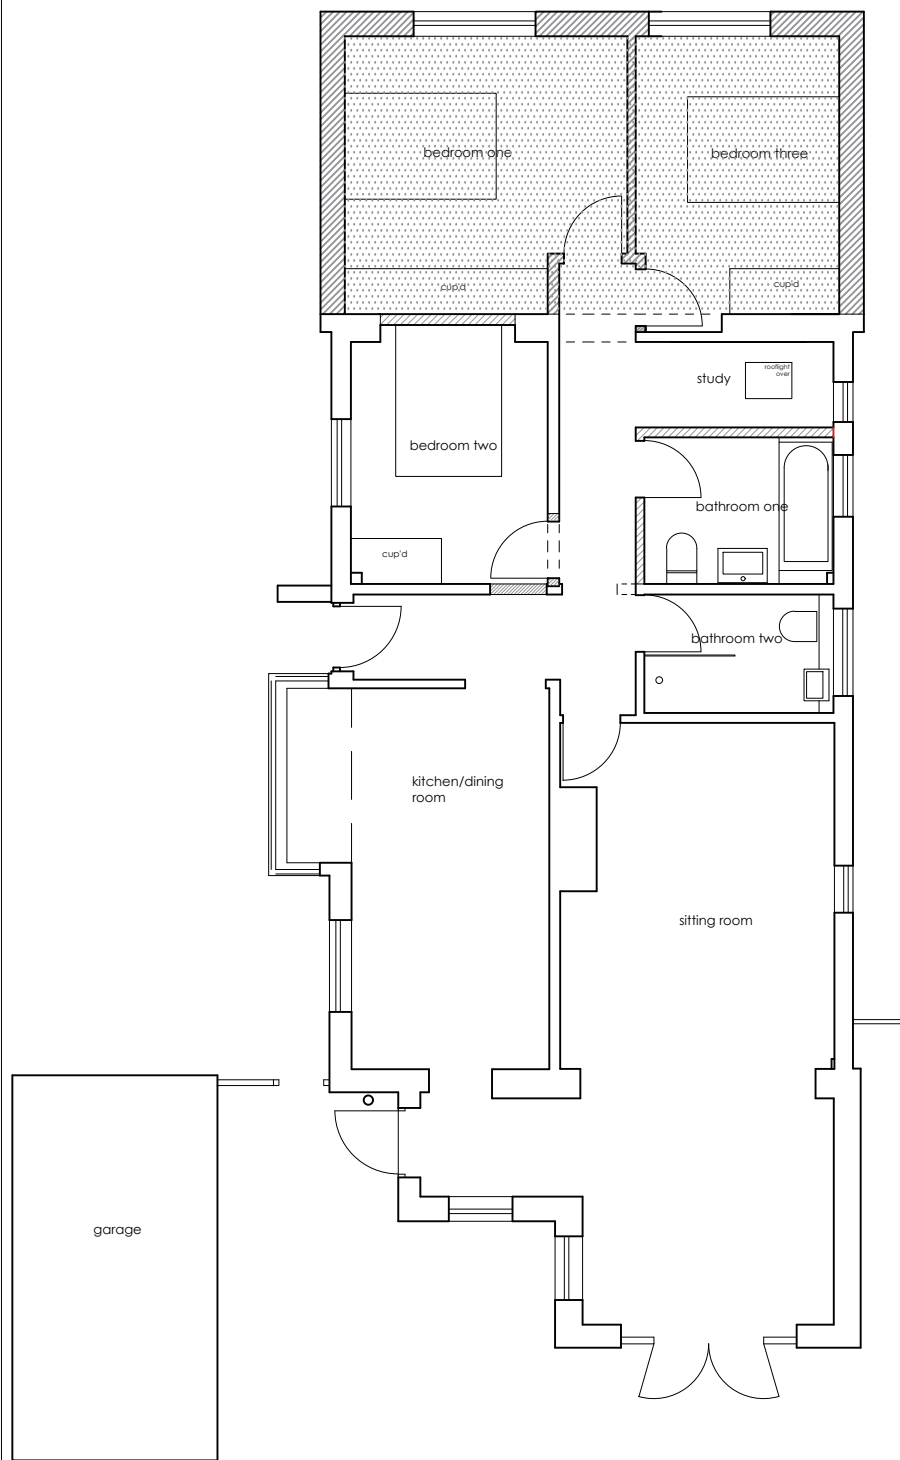


south elevation

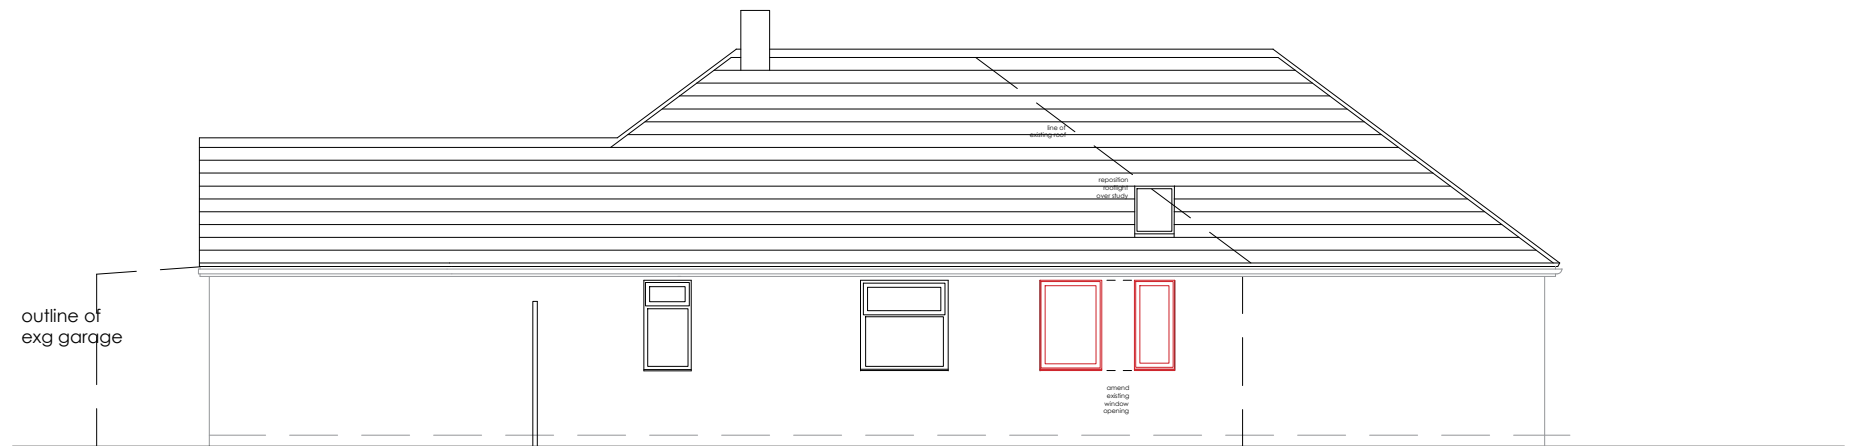

north elevation

east elevation remains as existing

- WALLS REMOVED
- NEW INTERNAL WALLS
- NEW EXTERNAL WALLS

 

DRAWING	NUMBER 202002.PIApp01
PROPOSED FLOOR PLAN and	REVISION
NORTH, SOUTH & WEST ELEVATIONS	SCALE 1:100
	DATE March 2020
PROJECT	
Extension & Alterations at:	
20 Verberna Crescent, Cowplain, Waterloooville PO8 9DD	
CLIENT	
Mr and Mrs Carr	