




NOTE : THIS DRAWING IS NOT A SPECIFICATION OF WORK AND IS ONLY FOR THE PURPOSE OF GAINING TOWN PLANNING AND BUILDING REGULATION APPROVALS. ALL DETAILS/DIMENSIONS MUST BE CHECKED ON SITE BEFORE COMMENCEMENT OF WORK BY CONTRACTOR

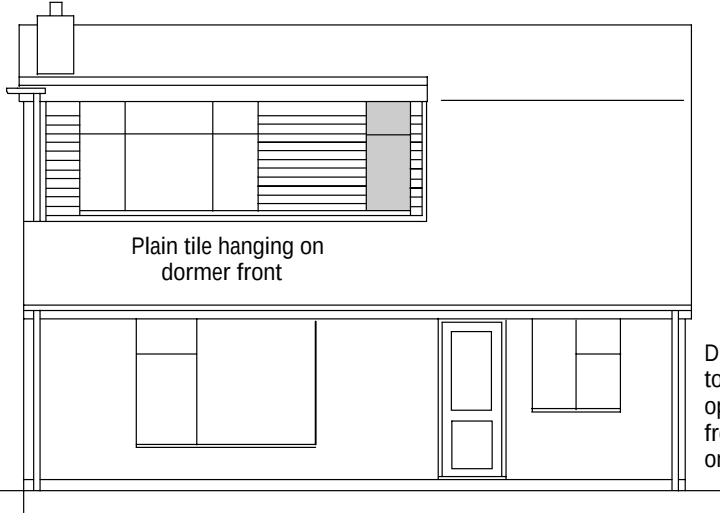


Existing Rear Elevation

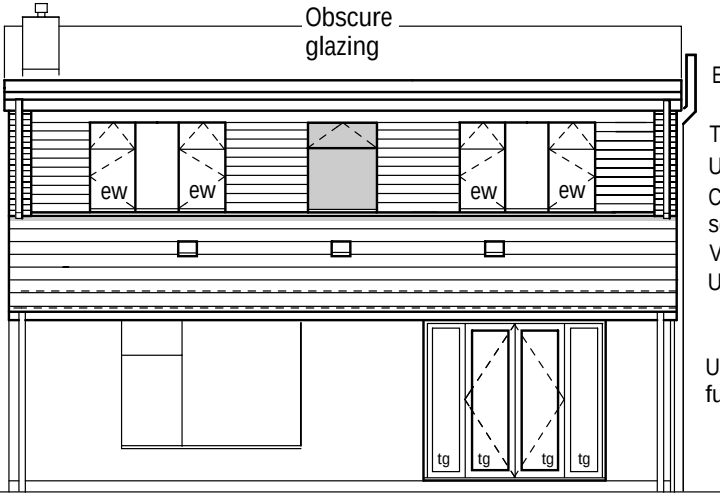


Proposed Rear Elevation

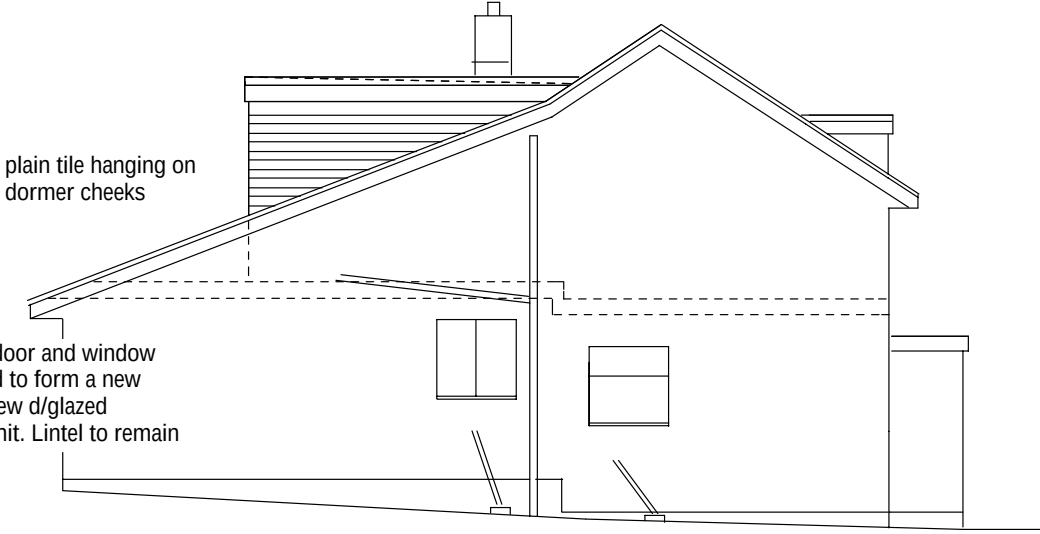

Existing Side Elevation

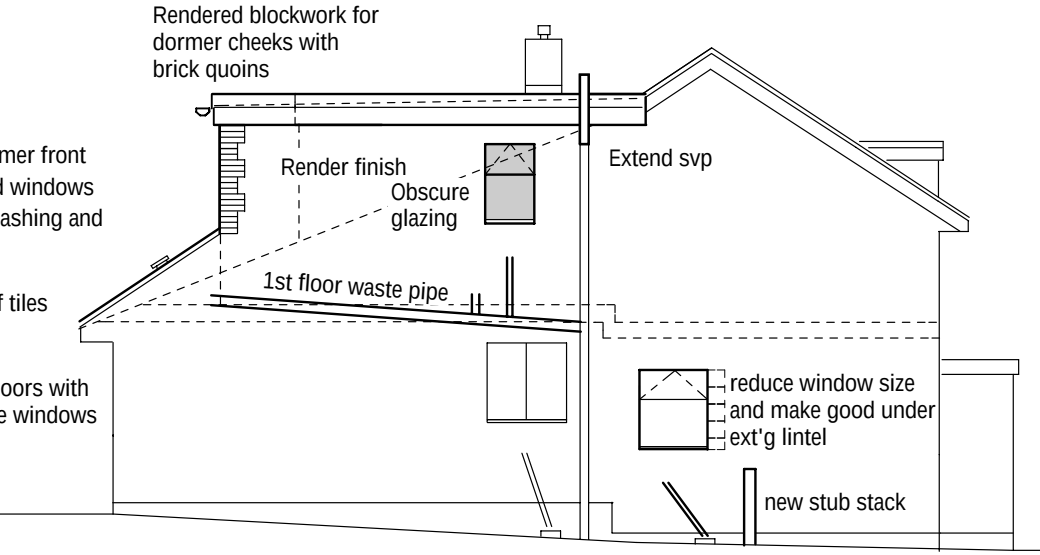


Proposed Side Elevation

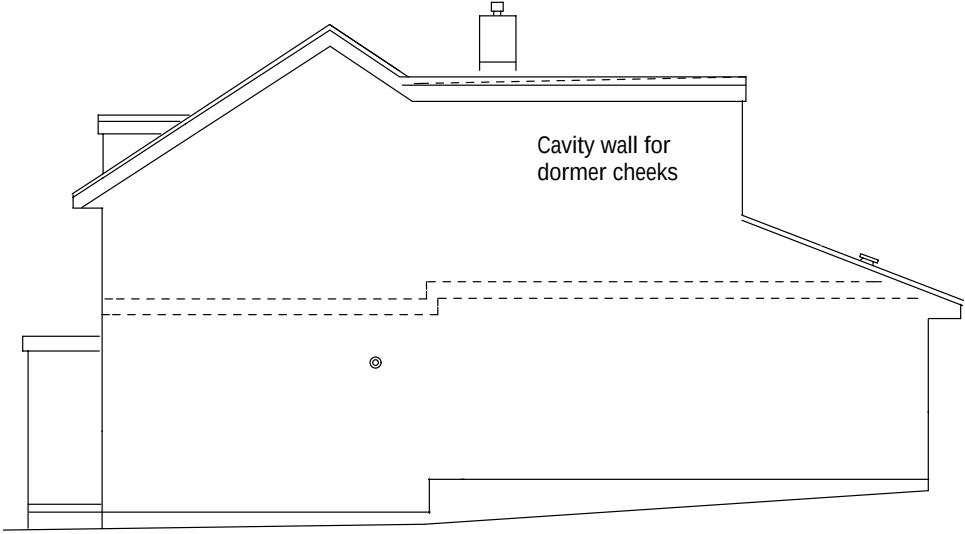


Existing Side Elevation




Existing Front Elevation
(no change)

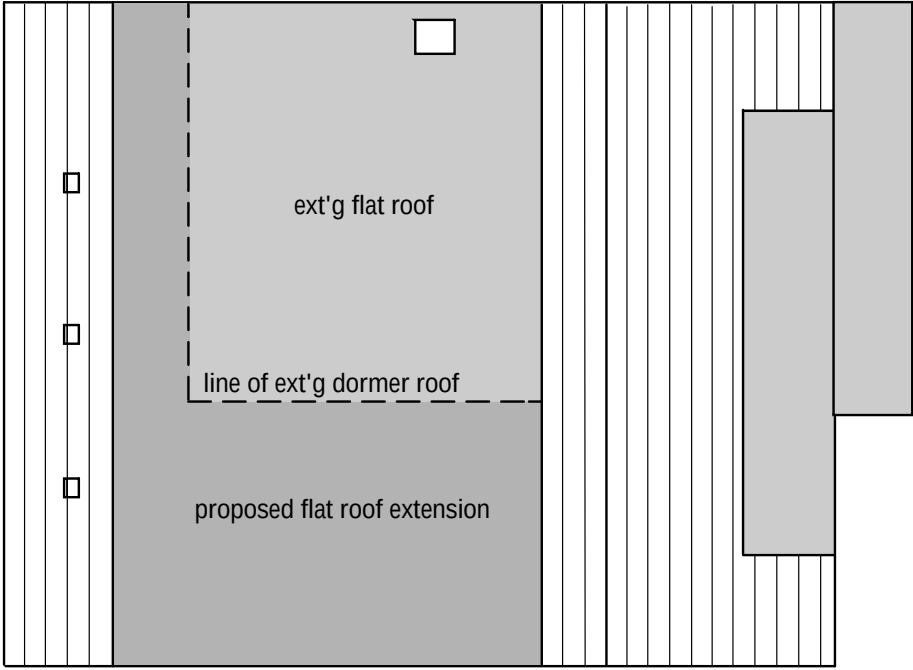

Proposed Roof Plan

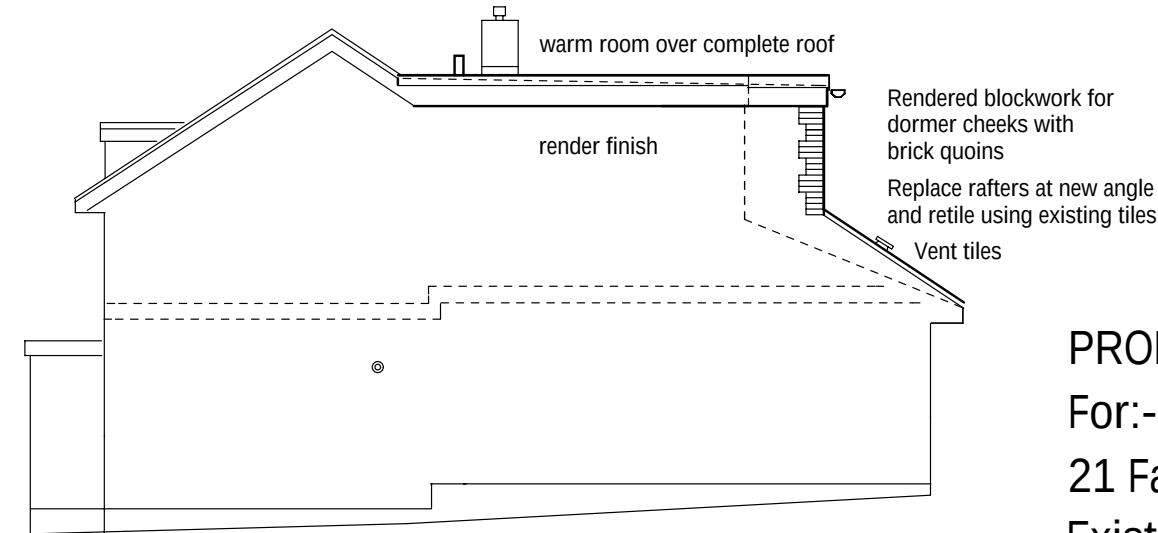

Proposed Side Elevation

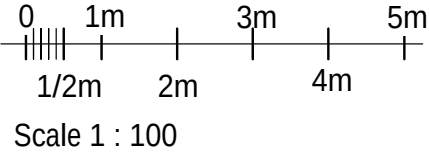

PROP. EXTENSION TO REAR DORMER
For:- Mr & Mrs P Emmett
21 Fairmead Walk Cowplain PO8 9AL
Existing & Proposed Elevations & Roof Plan
Scale 1 : 100 @ A3 Dwg. No.280220pl1