



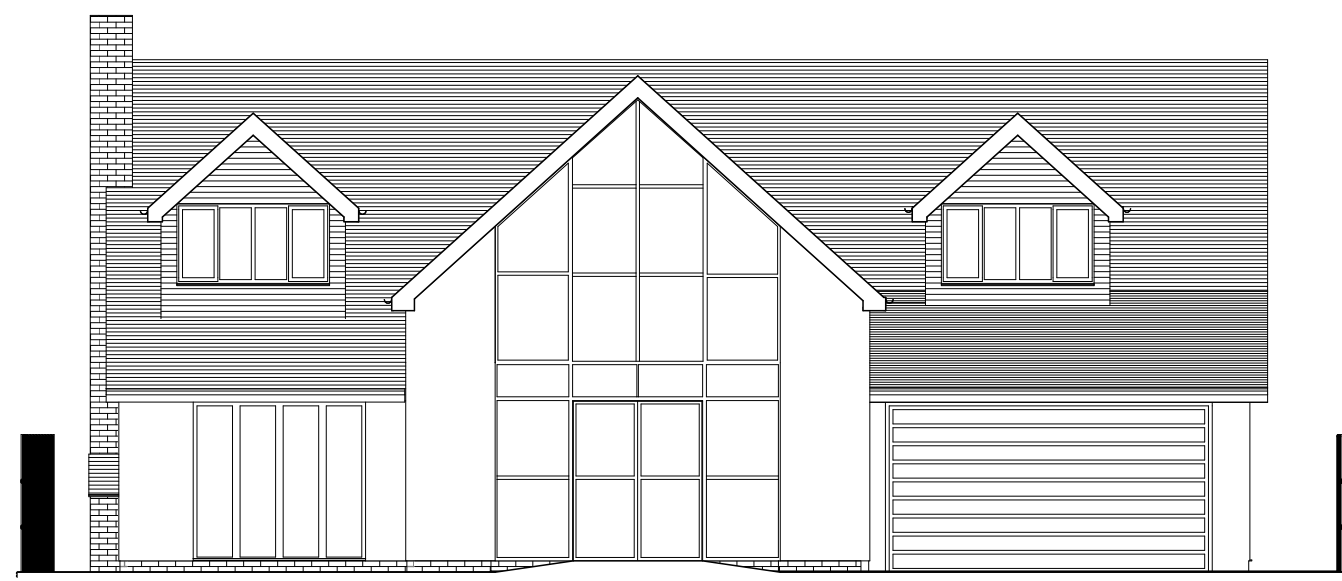


Front Elevation

Scale 1:100

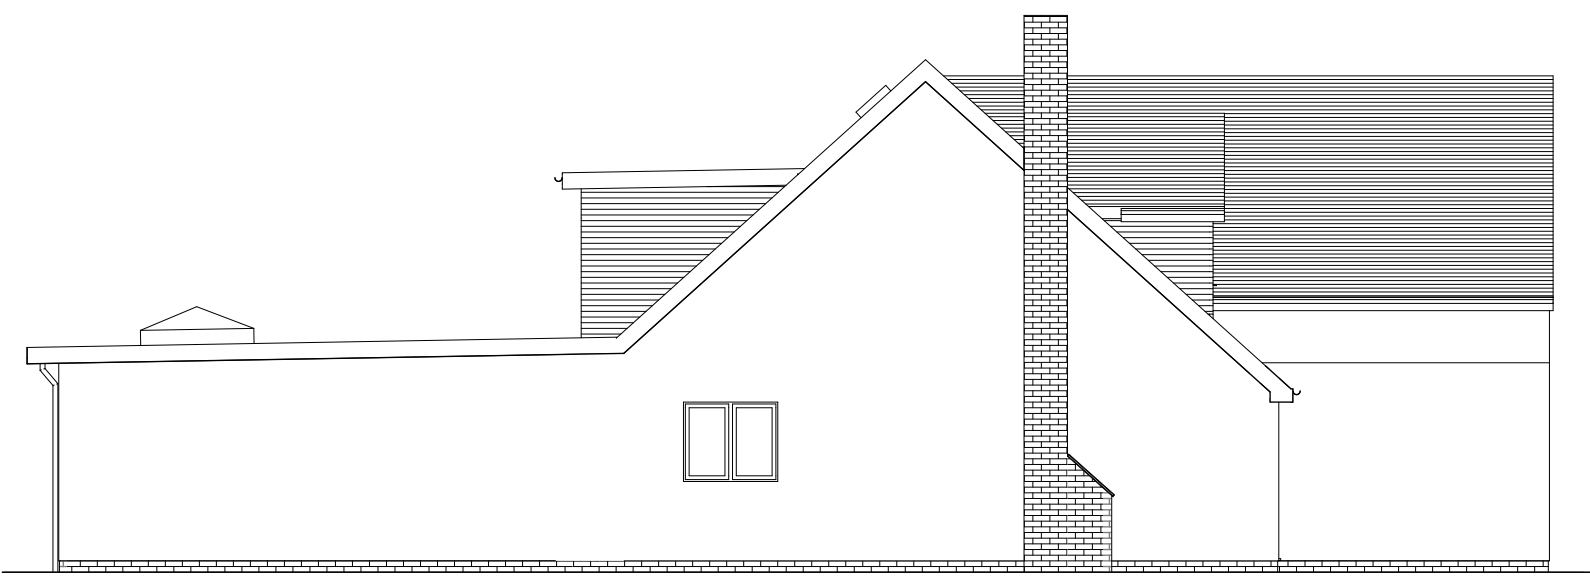

Side Elevation 1

Scale 1:100

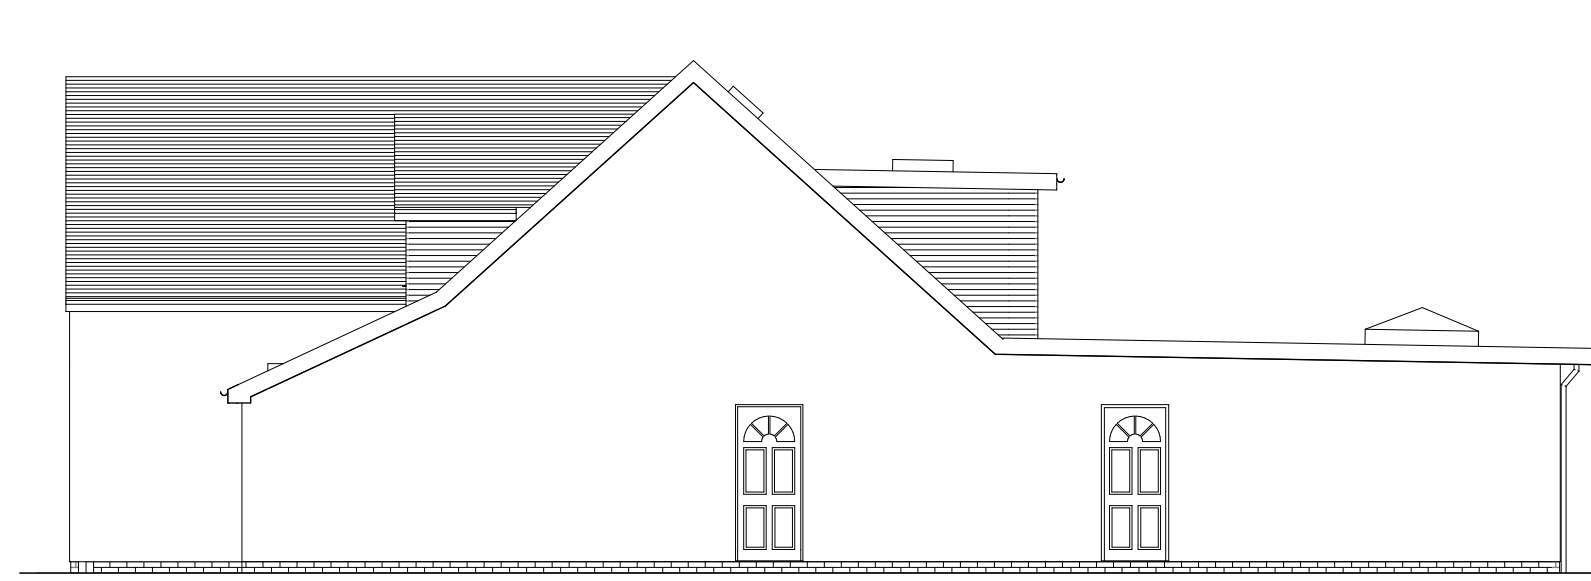


Side Elevation 2

Scale 1:100




Rear Elevation

Scale 1:100

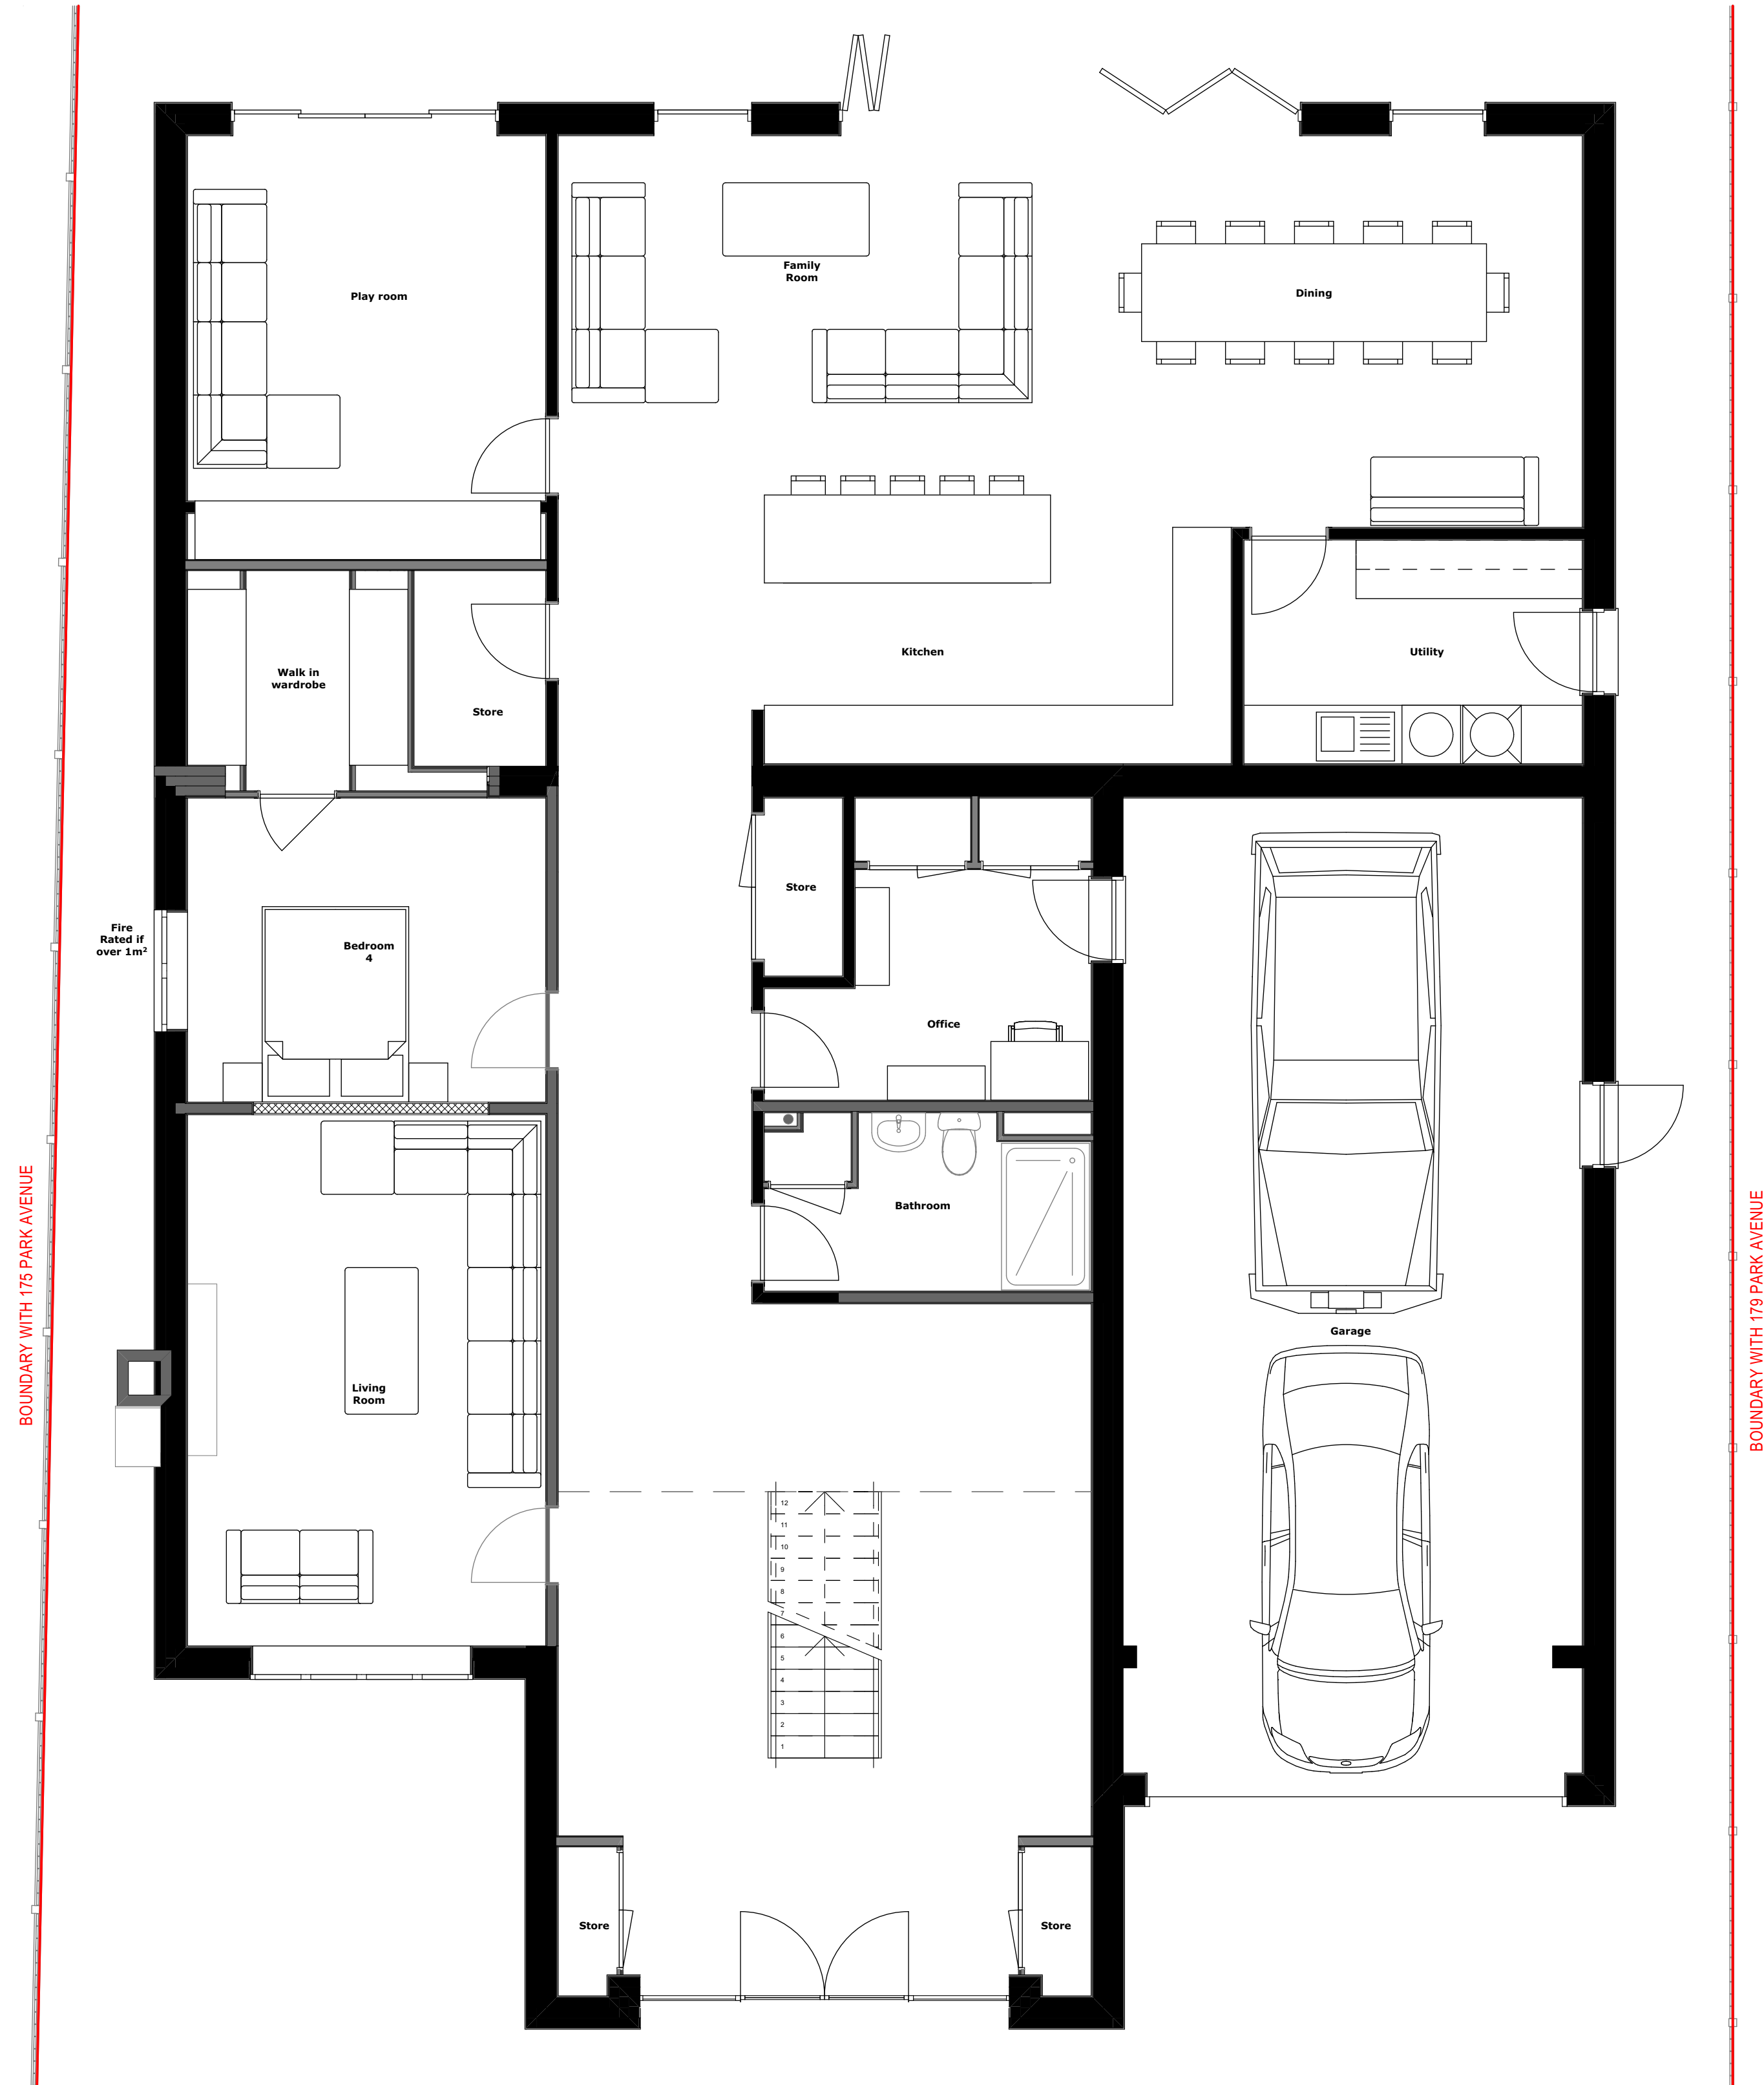

Ground Floor Plan - Proposed

Scale 1:50

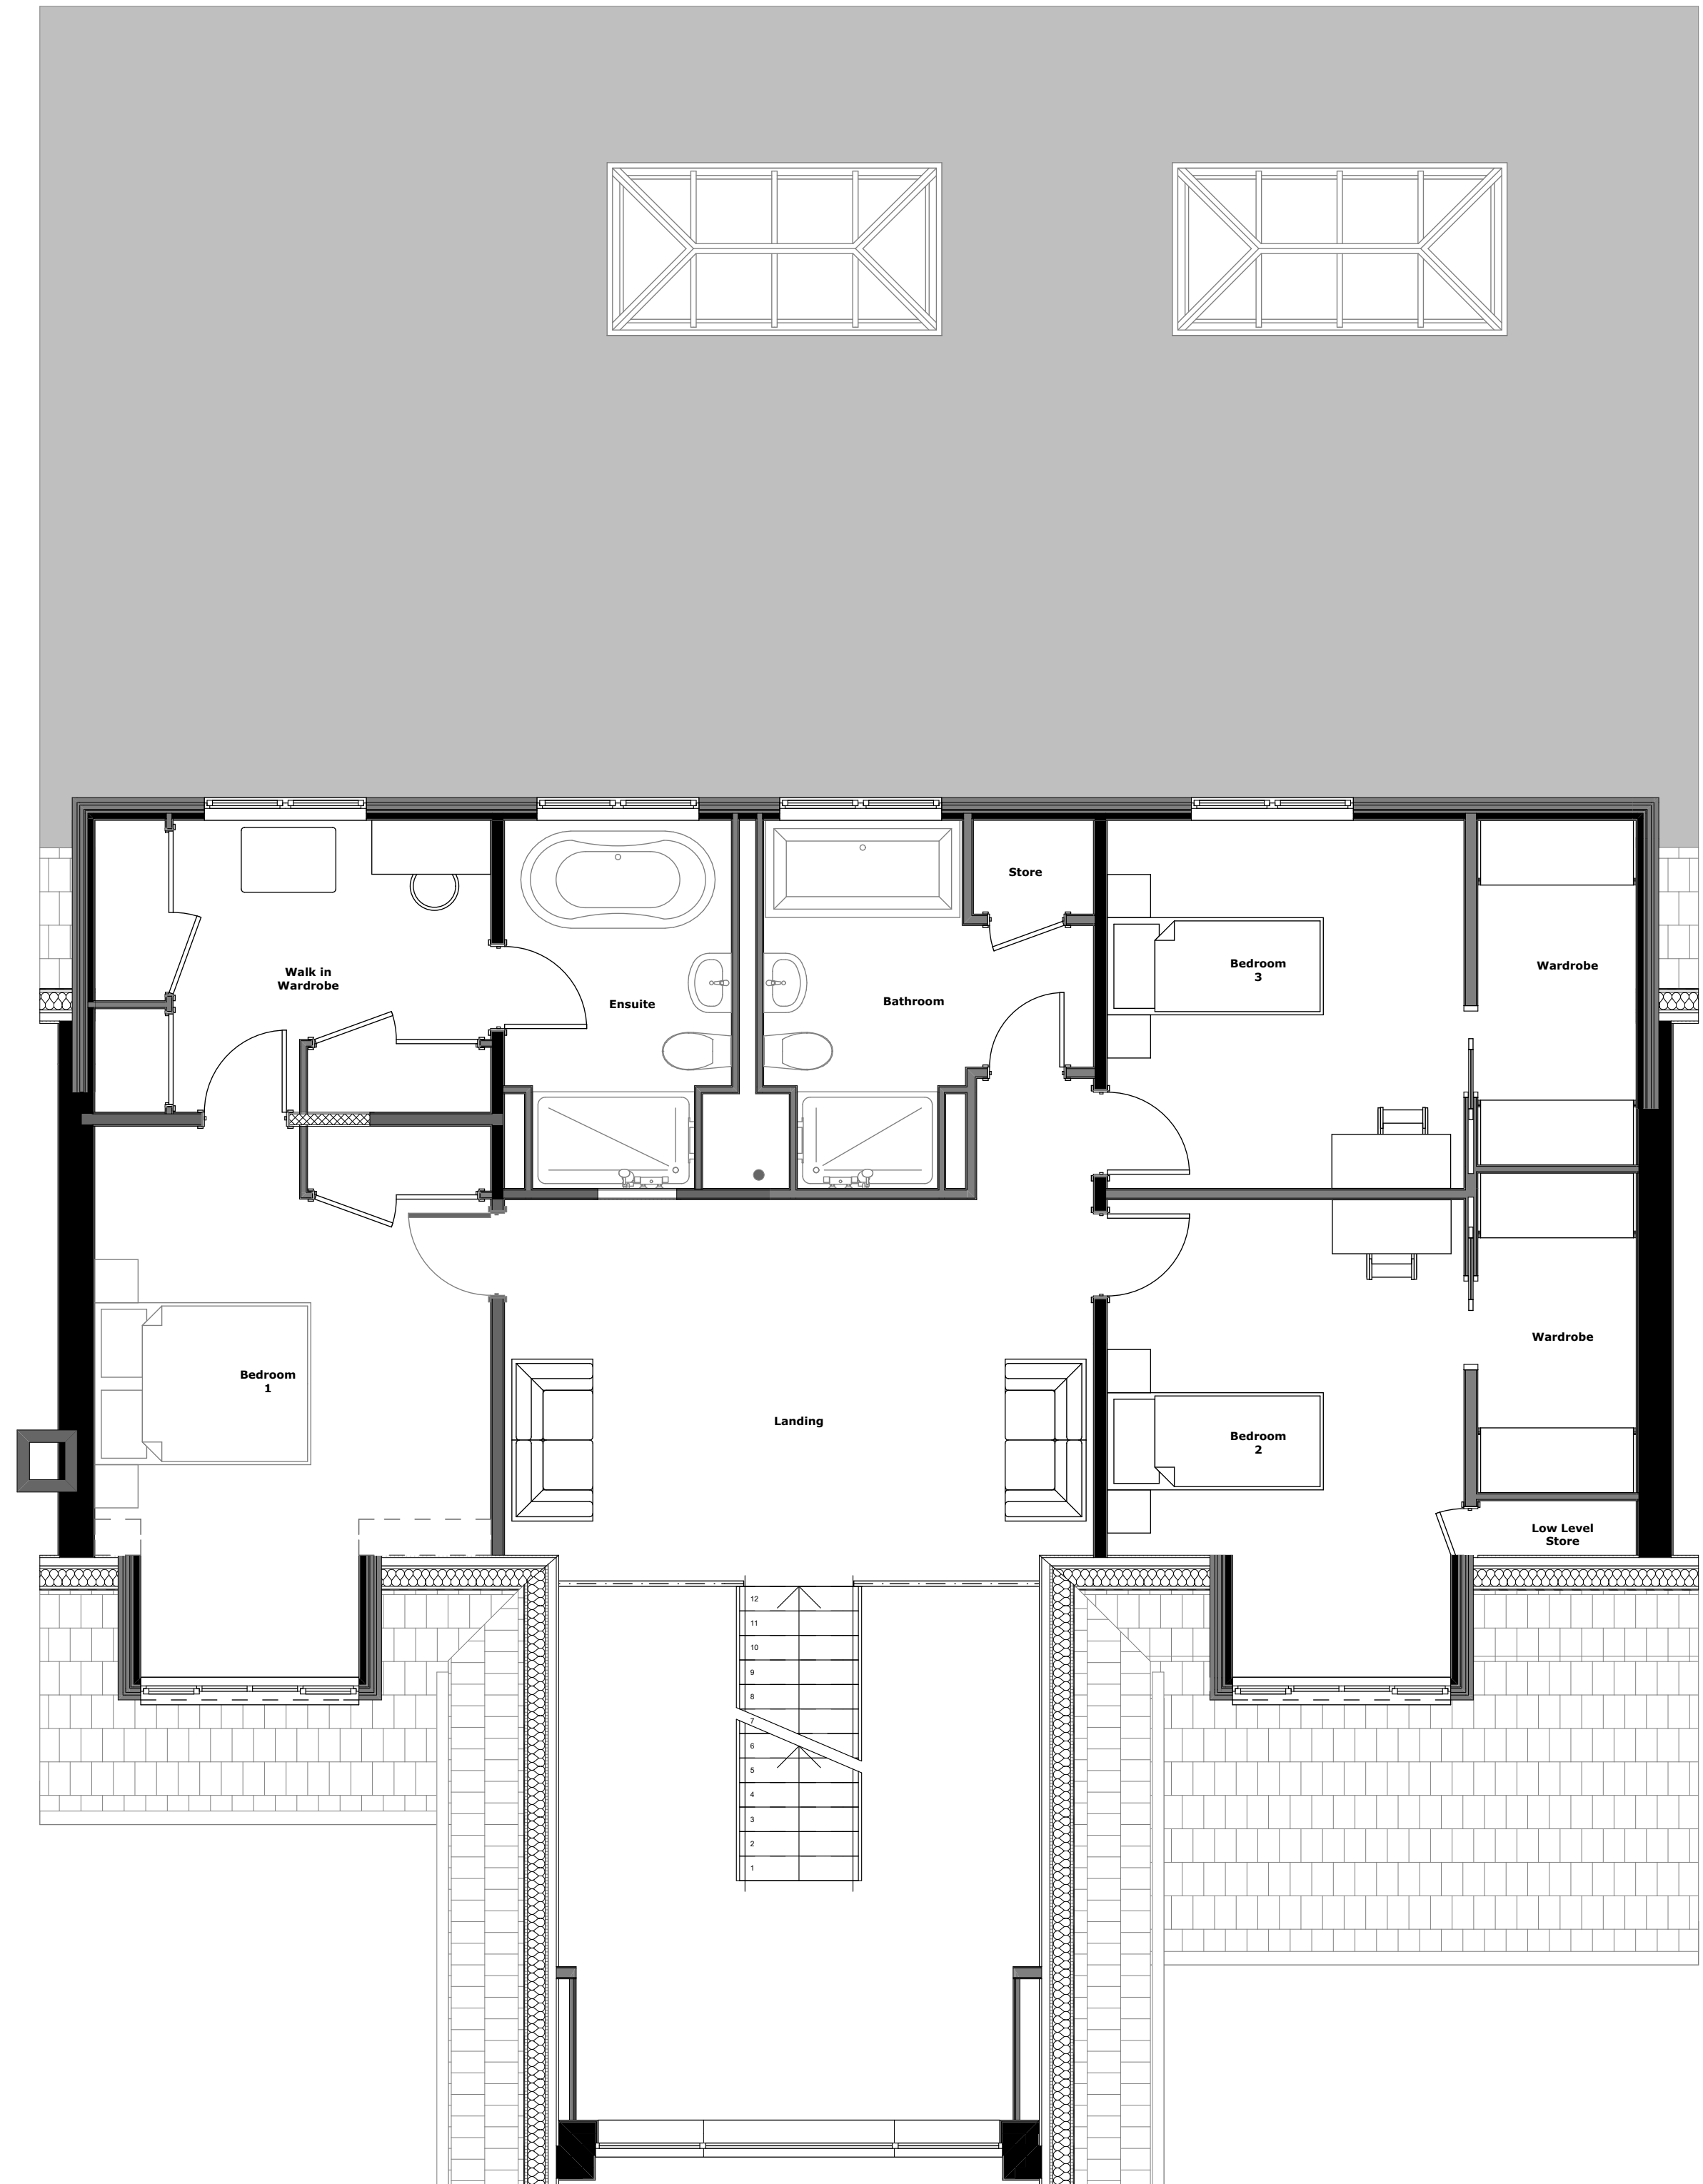

Roof Plan - Proposed

Scale 1:50



Note: DRAWING FOR PLANNING APPROVAL ONLY.
Layout, areas and schedule are indicative only and are subject to confirmation and final input from consultants/client. All dimensions to be confirmed on site.

SCALE 1:100
@ A1 0 2000 4000 6000mm

SCALE 1:50
@ A1 0 1000 2000 3000mm

177 Park Avenue, Purbrook
1907.103.A Proposed Plans and Elevations November 2019