



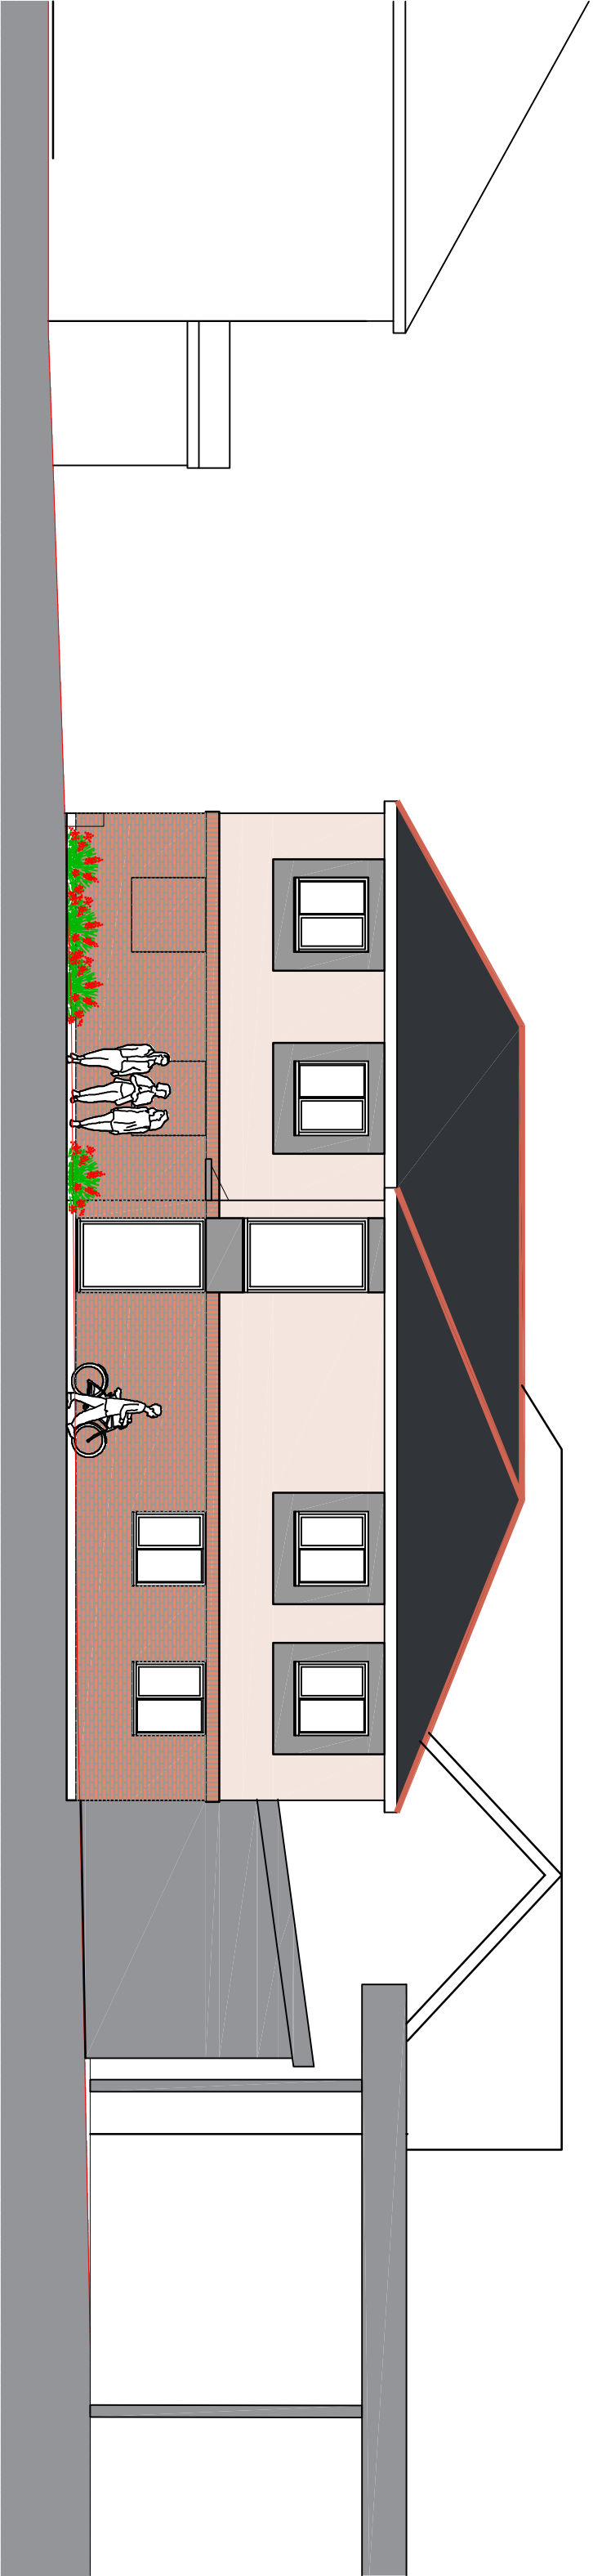

South Elevation

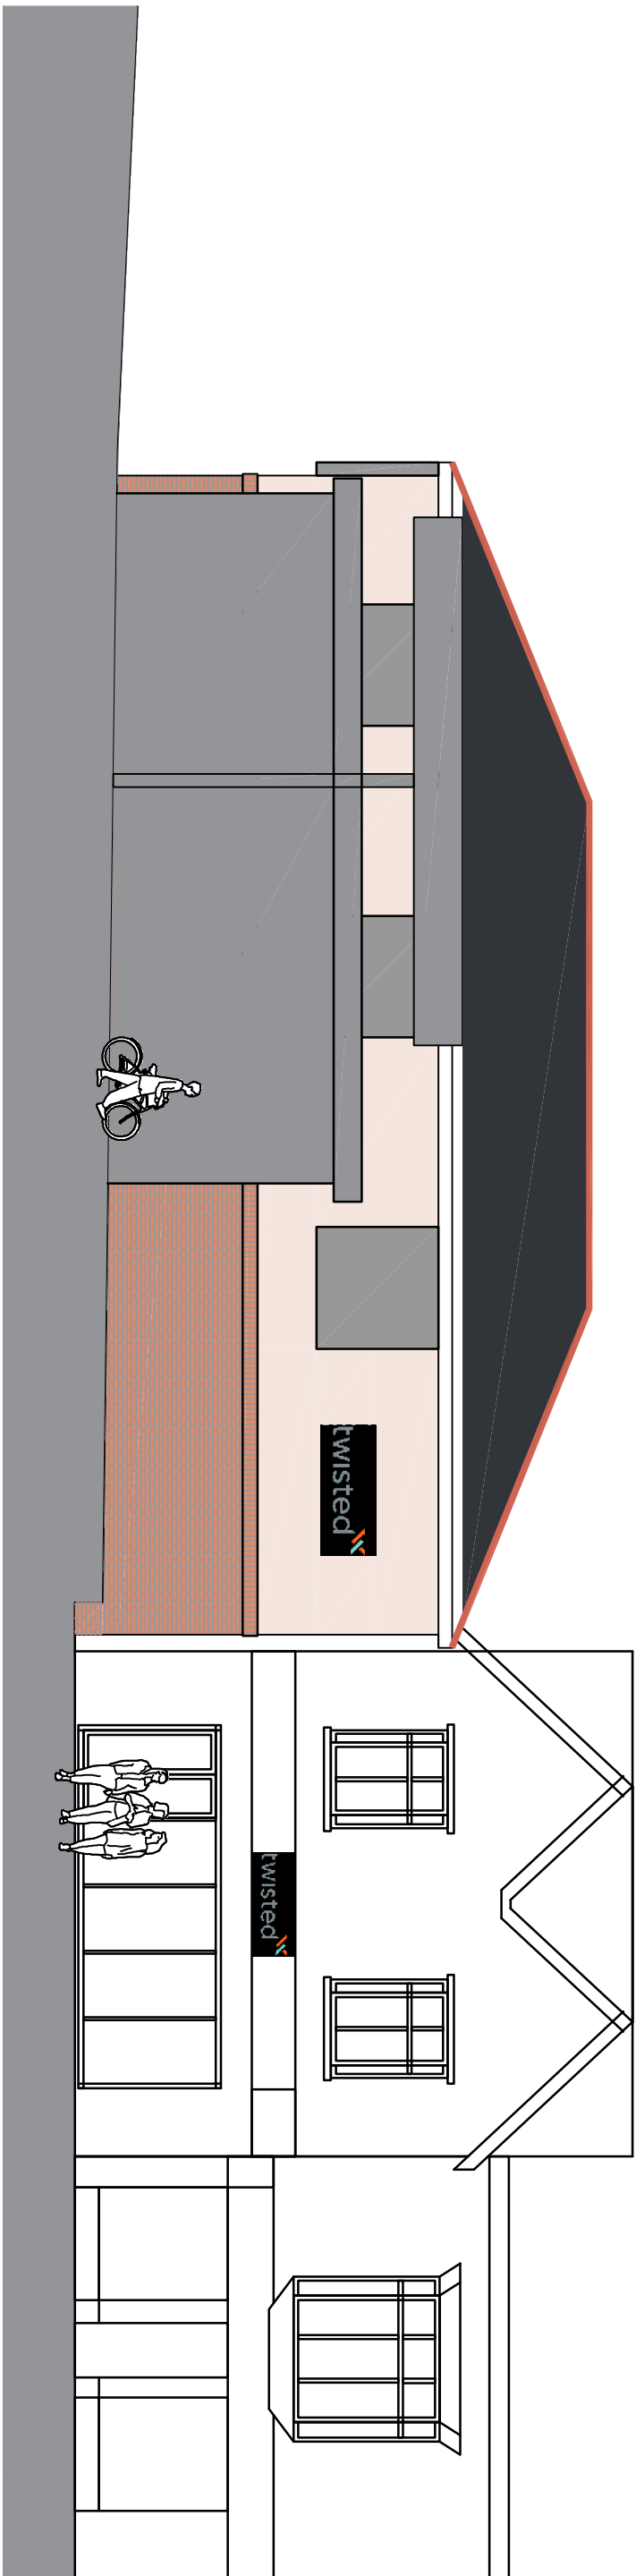

East Elevation

Reviser	Description	Date	Drawn
Project:			
Twistepair			
19 London Rd,			
Witley,			
Waterlooville			
PO7 5AS			

Drawing Title:	Proposed Elevations
----------------	---------------------

Chris Flint Associates Ltd			
CHARTERED SURVEYORS - PROJECT MANAGERS			
DEVELOPMENT CONSULTANTS			

Drawn By	Date	SHEET SIZE	Approved By	Date
CF	03/10/19	A2		

Drawn By	Date	SHEET SIZE	Approved By	Date
CFA	FULL	E2		

PLANNING			
----------	--	--	--

2 London Road Waterlooville PO7 5AS			
Email: info@chrisflint.co.uk			
Email: info@chrisflint.co.uk			