



SCALE IN METRES

 

KEY TO WALLS

- existing wall retained
- existing wall taken down
- new wall

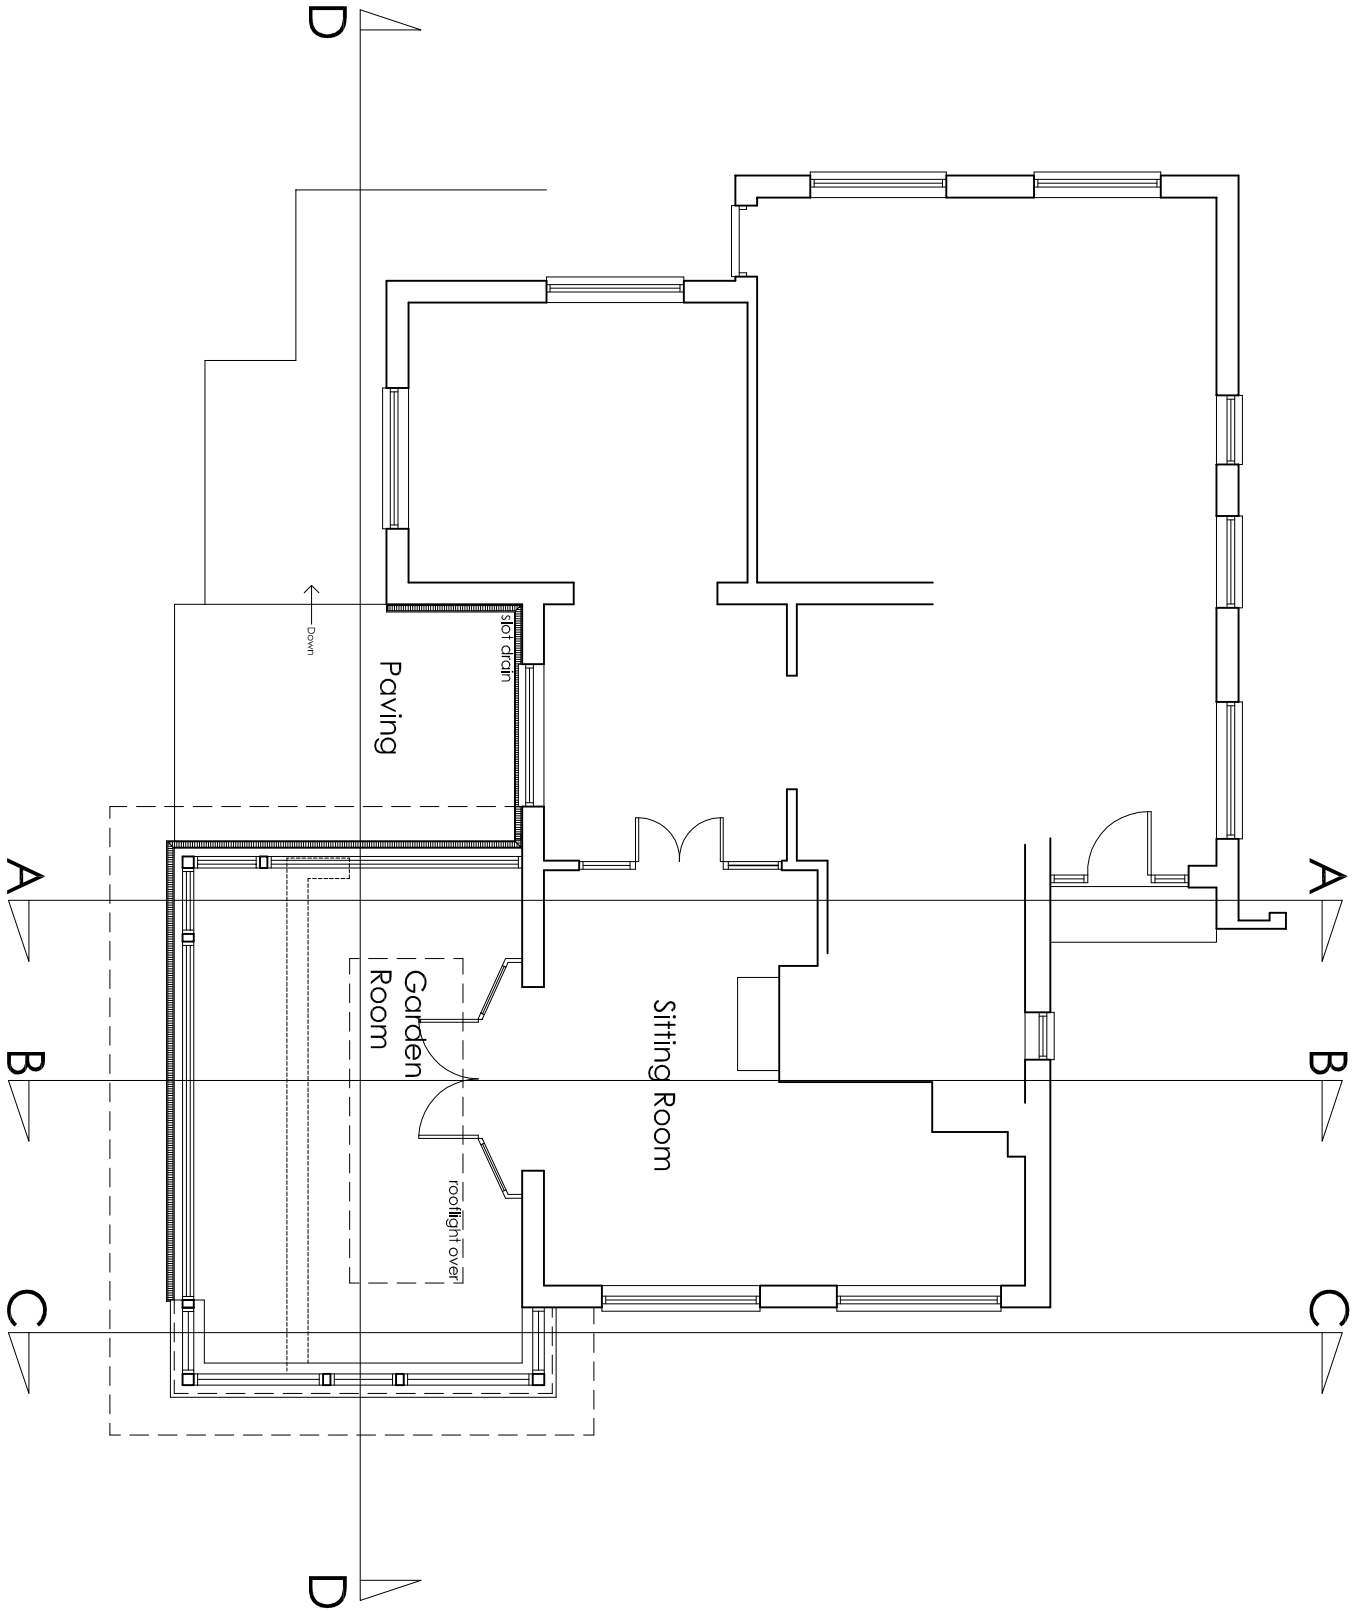

Revisions

DRAWING	NUMBER 201911.PIApp.01
REVISION	REVISION
Ground Floor Plan	SCALE 1:100 at A3
DATE	Jan 2020

PROJECT
Extension & Alterations of Watercress Cottage
7 North Close Hovant

CLIENT
Geoffrey Eades

Ground Floor Plan

Joanna Jefferson
Architects

222 Oving Road, Chichester
West Sussex PO19 7EL
Telephone 01243 532388
Fax 01243 531550