



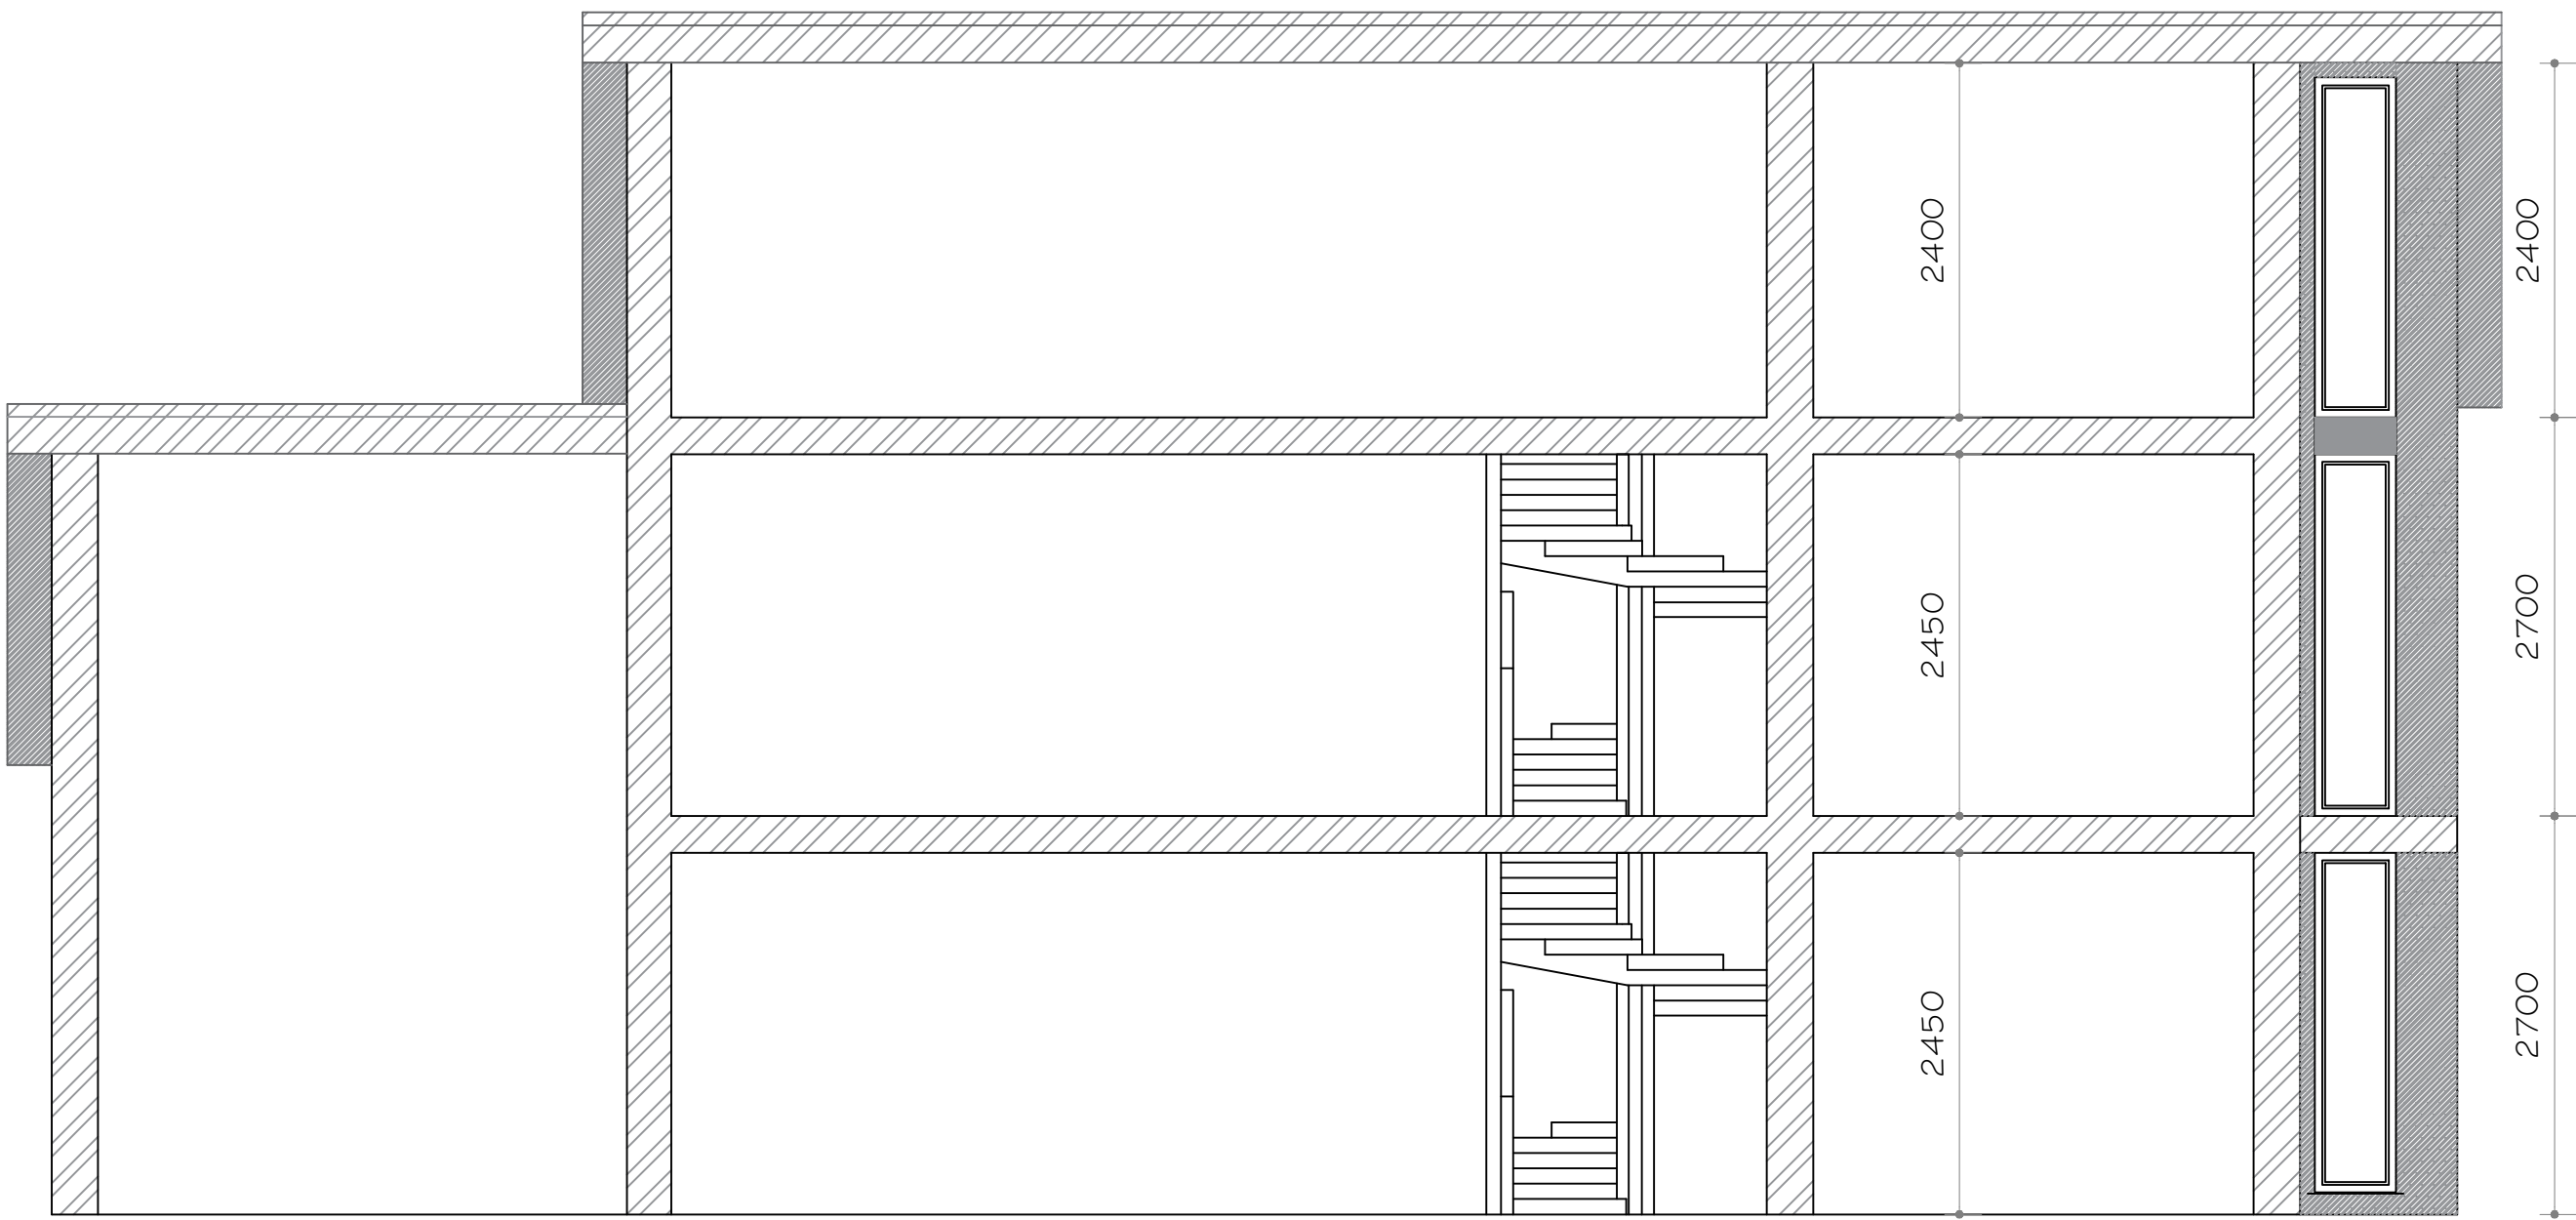

Proposed Section @ 1:50

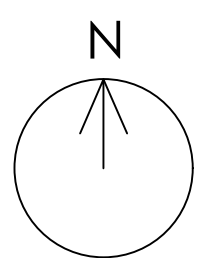

notes:

revisions:

100mm @A1

NOTE: The contractor is responsible for checking all site dimensions and levels. These should be checked prior to the ordering of any components and before the commencement of the works. All discrepancies should be brought to the attention of the Contract Administrator

Mr Eyre
200 Park Avenue
Purbrook, Waterlooville

Unit 1 Proposed
Site & Floor Plans

status: Planning
date: May 2018
scale: 1:50/100@A1
drawn: SCR
chk'd: GR

job: 1040 dwg: 1200 rev: /