



Rev.	Date	Note	Author	Checked
-	dd/mm/yy	Note.	XXX	XXX

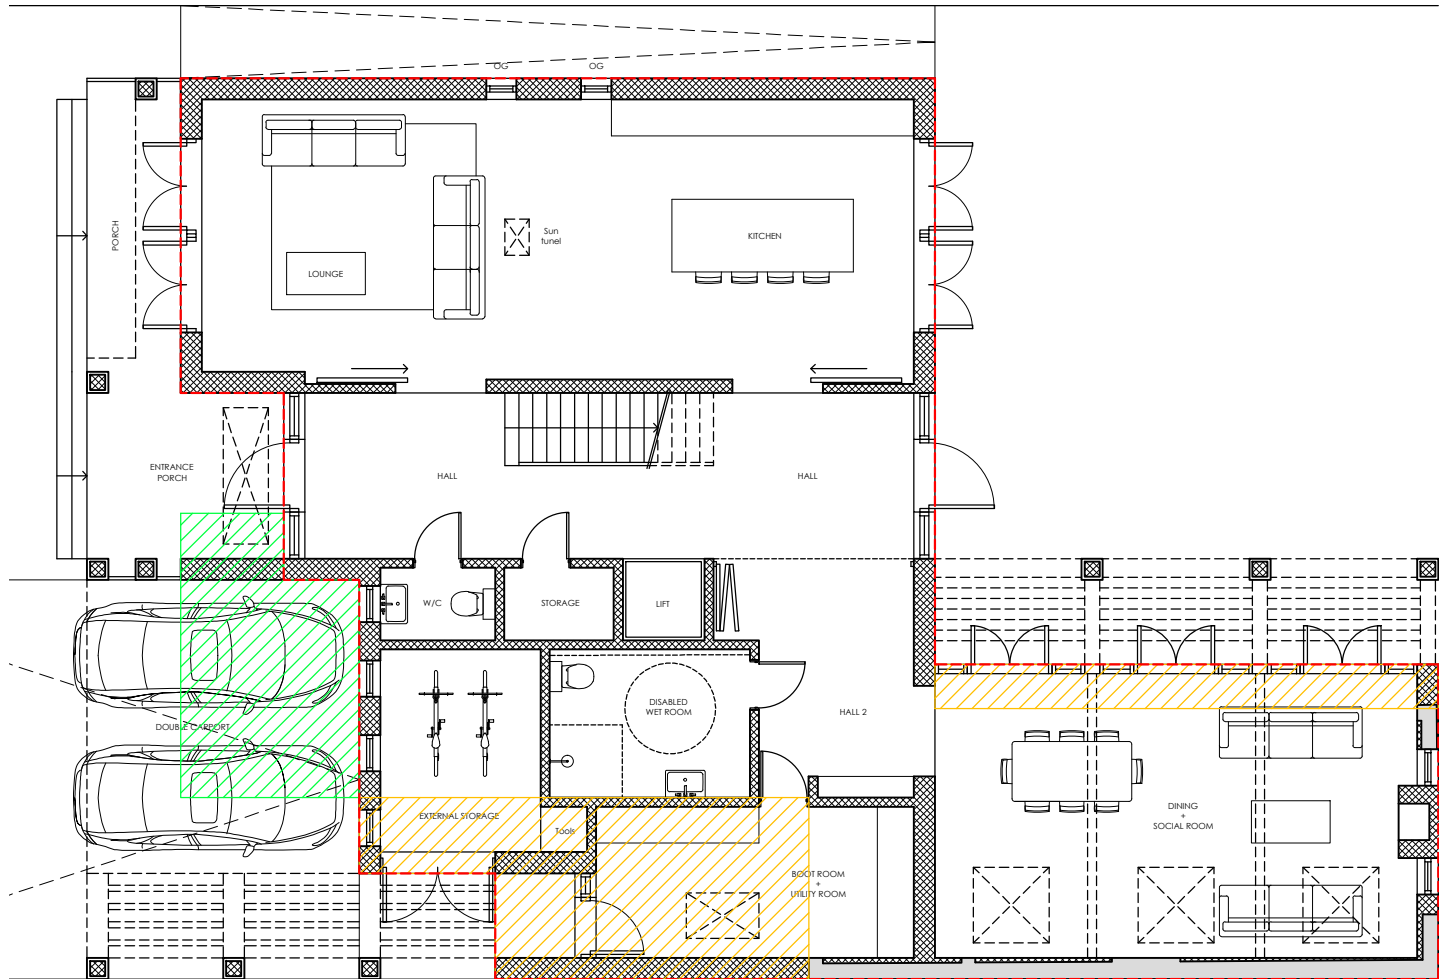


PERMITTED GROUND FLOOR PLAN

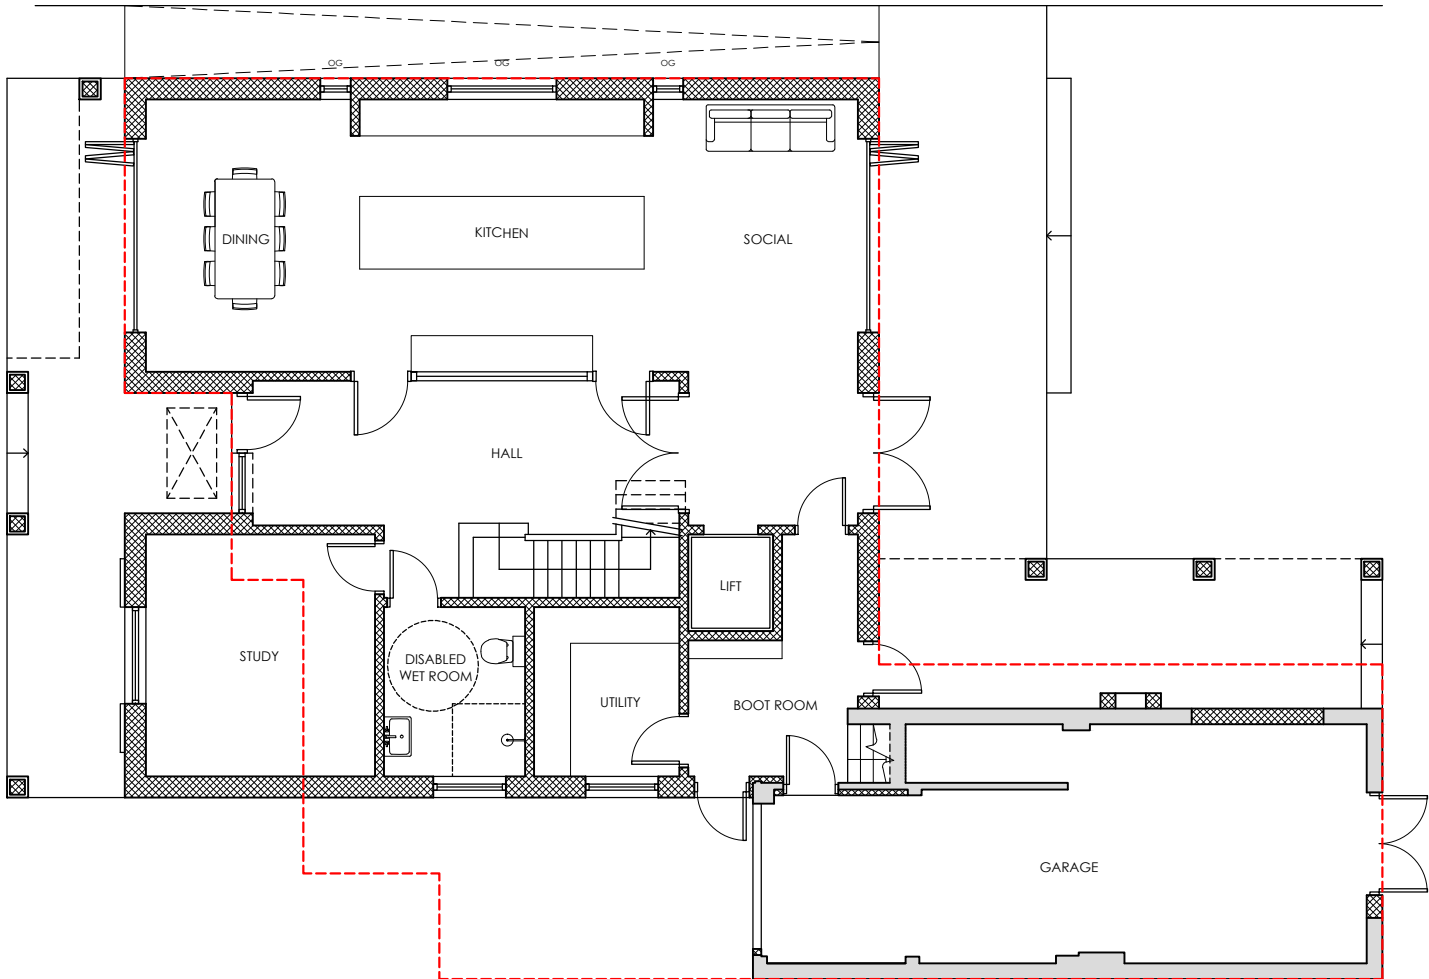

PROPOSED GROUND FLOOR PLAN

KEY:

- Permitted planning line
- Additional area
- Reduction in area

 

Project	REPLACEMENT DWELLING AT 10 WESTERN PARADE EMSWORTH PO10 7HS					Drawing	GROUND FLOOR SIZE COMPARISON		
						Job-Dwg Number	18065-PL-312		Rev.
Client	MR & MRS BROWN					JPA JAMES POTTER ASSOCIATES www.jpa.design JPA - PORTSMOUTH 117 Highland Road, Southsea, Portsmouth, PO4 9DD t. +44(0)2394 002 897			
Status	PLANNING								
Scale	NTS		Sheet Size		A3				
Author	RH	Checked	JP	Date	11/02/20				