
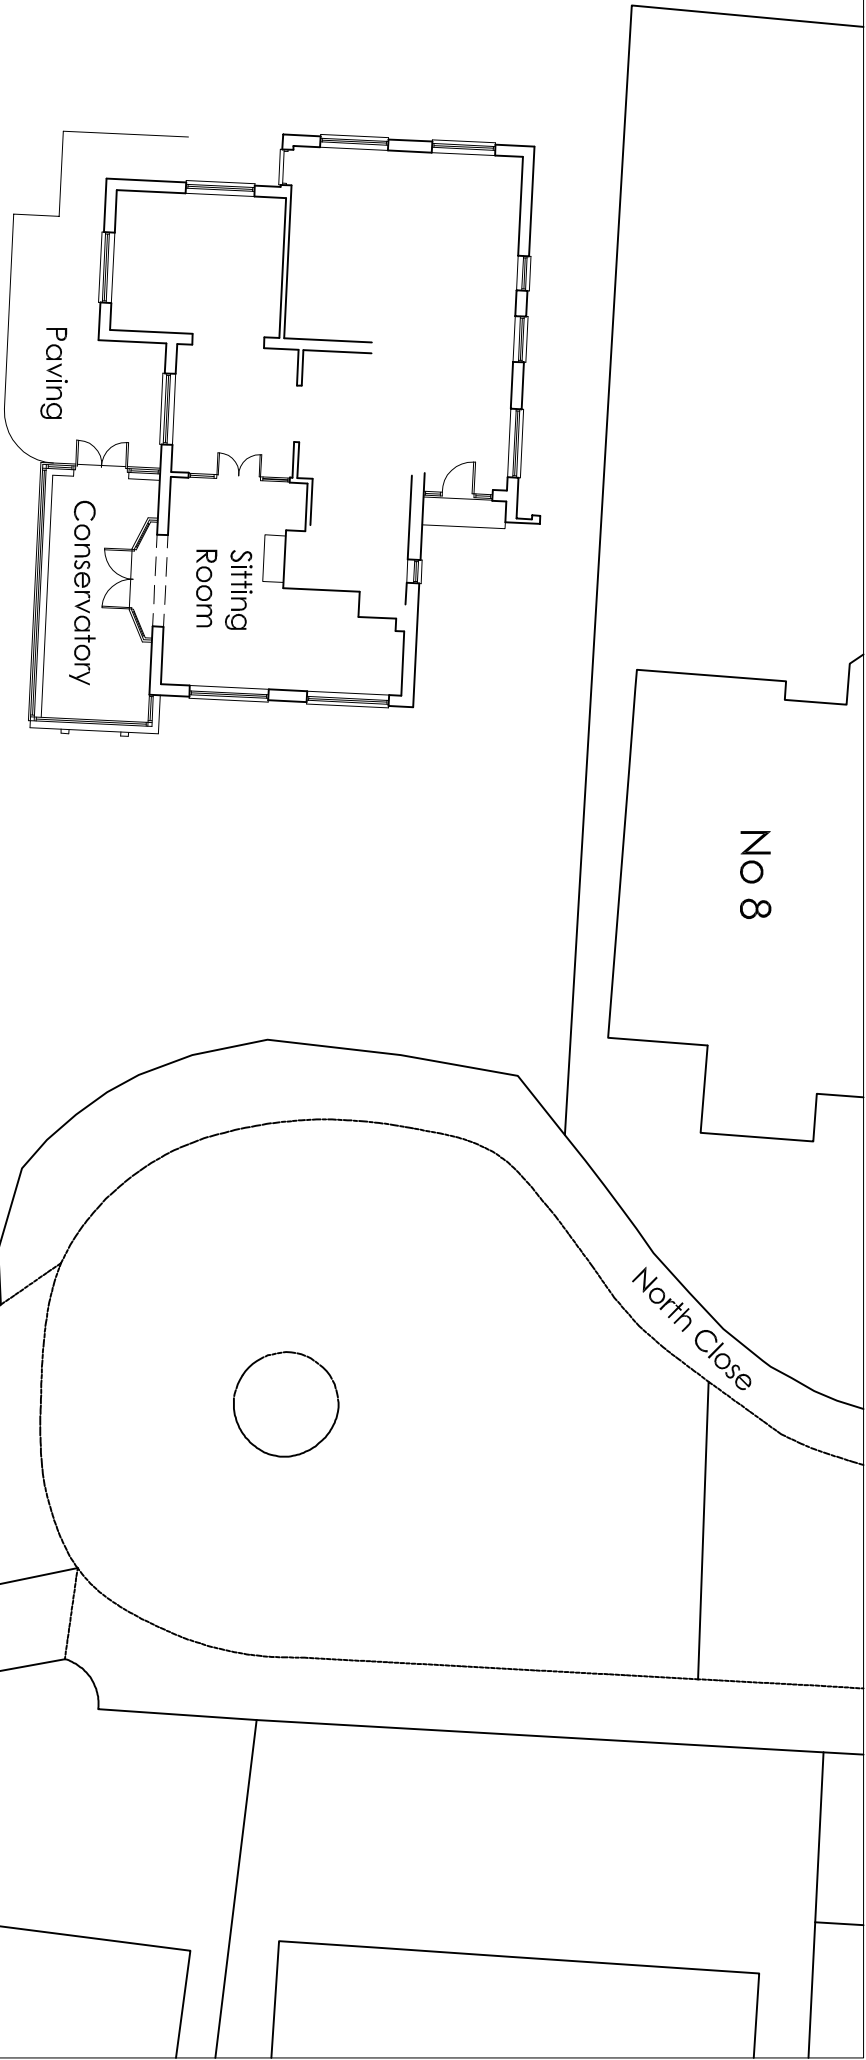


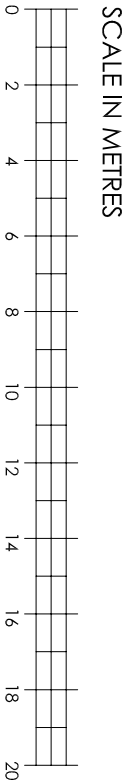

Watercress
Cottage

Garage

stream

No 8

North Close

Sitting
Room

Conservatory

Paving

Revisions

DRAWING	NUMBER 201911.exg:04
REVISION	
Site Plan	SCALE 1:200 or A3
AS EXISTING	DATE Jan 2020

PROJECT	Extension & Alterations of Watercress Cottage
	7 North Close Hoveant

CLIENT	Geoffrey Eades
--------	----------------

Joanna Jefferson Architects	222 Oving Road, Chichester West Sussex PO19 7EJ Telephone 01243 532398 Fax 01243 531550
--------------------------------	---

Site Plan AS EXISTING