
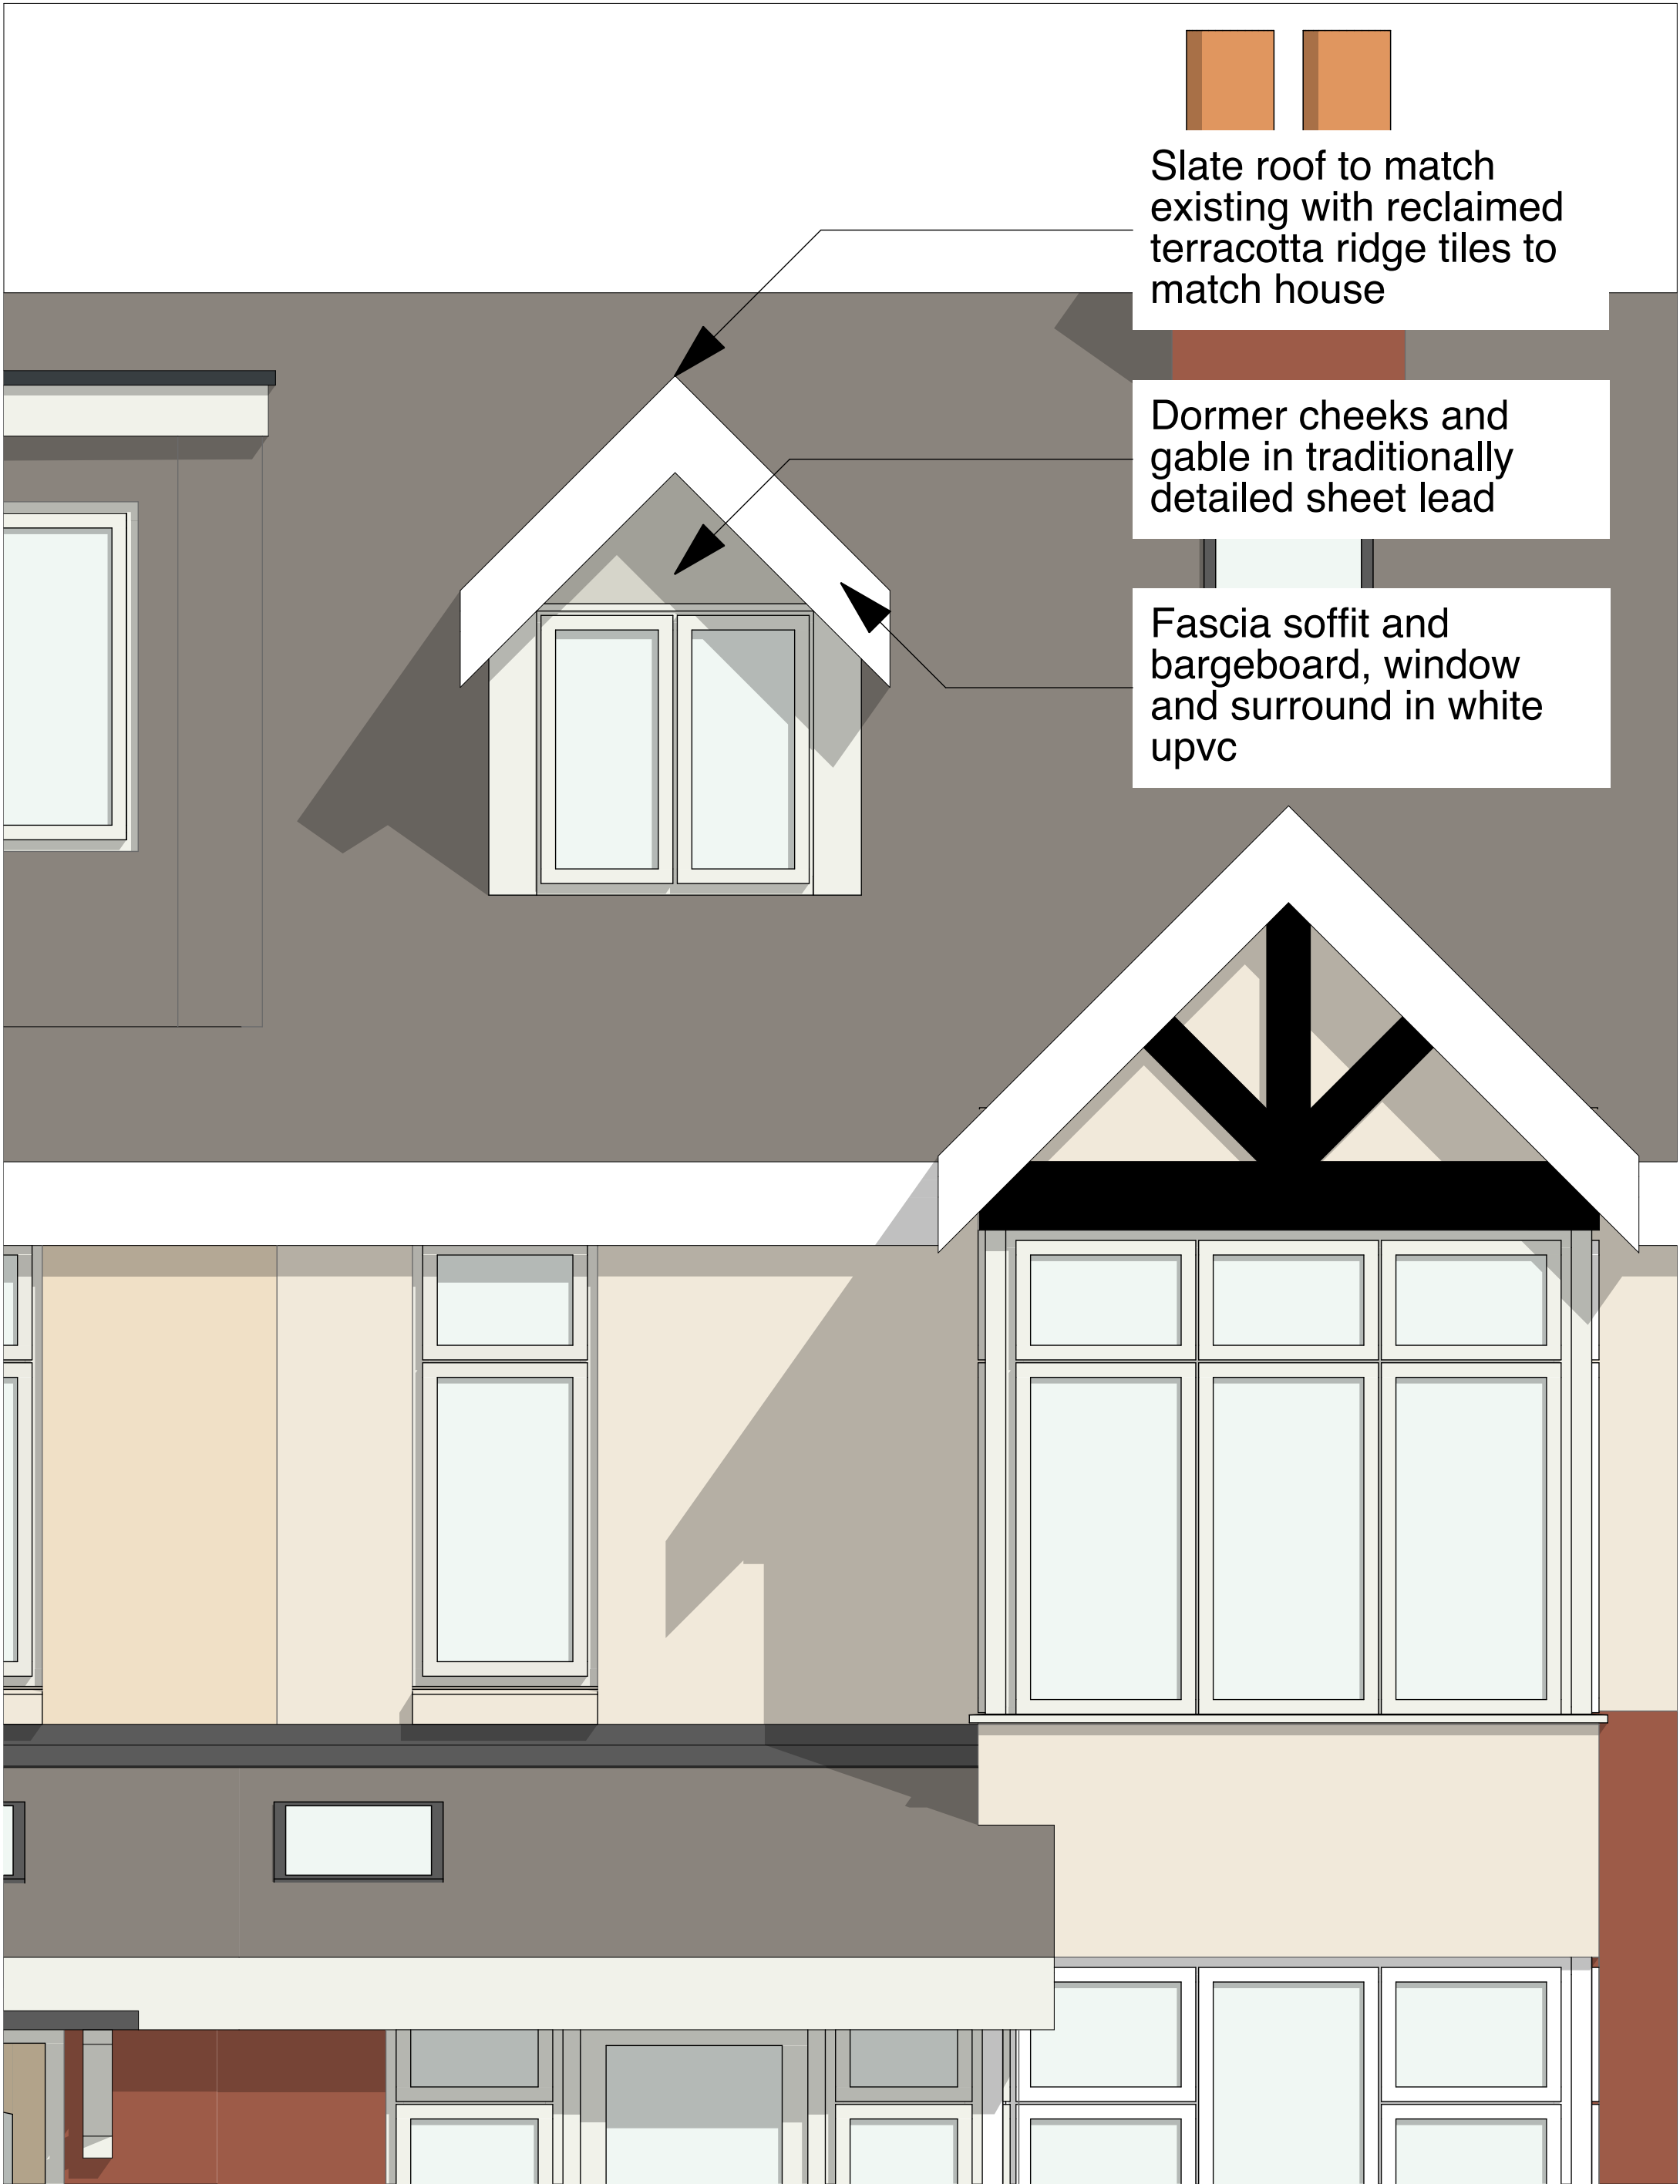


Slate roof to match existing with reclaimed terracotta ridge tiles to match house

Dormer cheeks and gable in traditionally detailed sheet lead

Fascia soffit and bargeboard, window and surround in white upvc

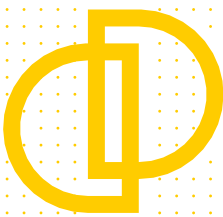

**Downland
Design Ltd.**

Issue date:

Date printed

22/08/2019

12 Bath Road Emsworth
PO10 7EP
Proposed Alterations and
Extensions

For Mr & Mrs C Summers

Proposed Elevations

Proposed East Elevation

Scale @ A3

1:20

Drawing Number

project

number

rev

1723 - A.03.5