



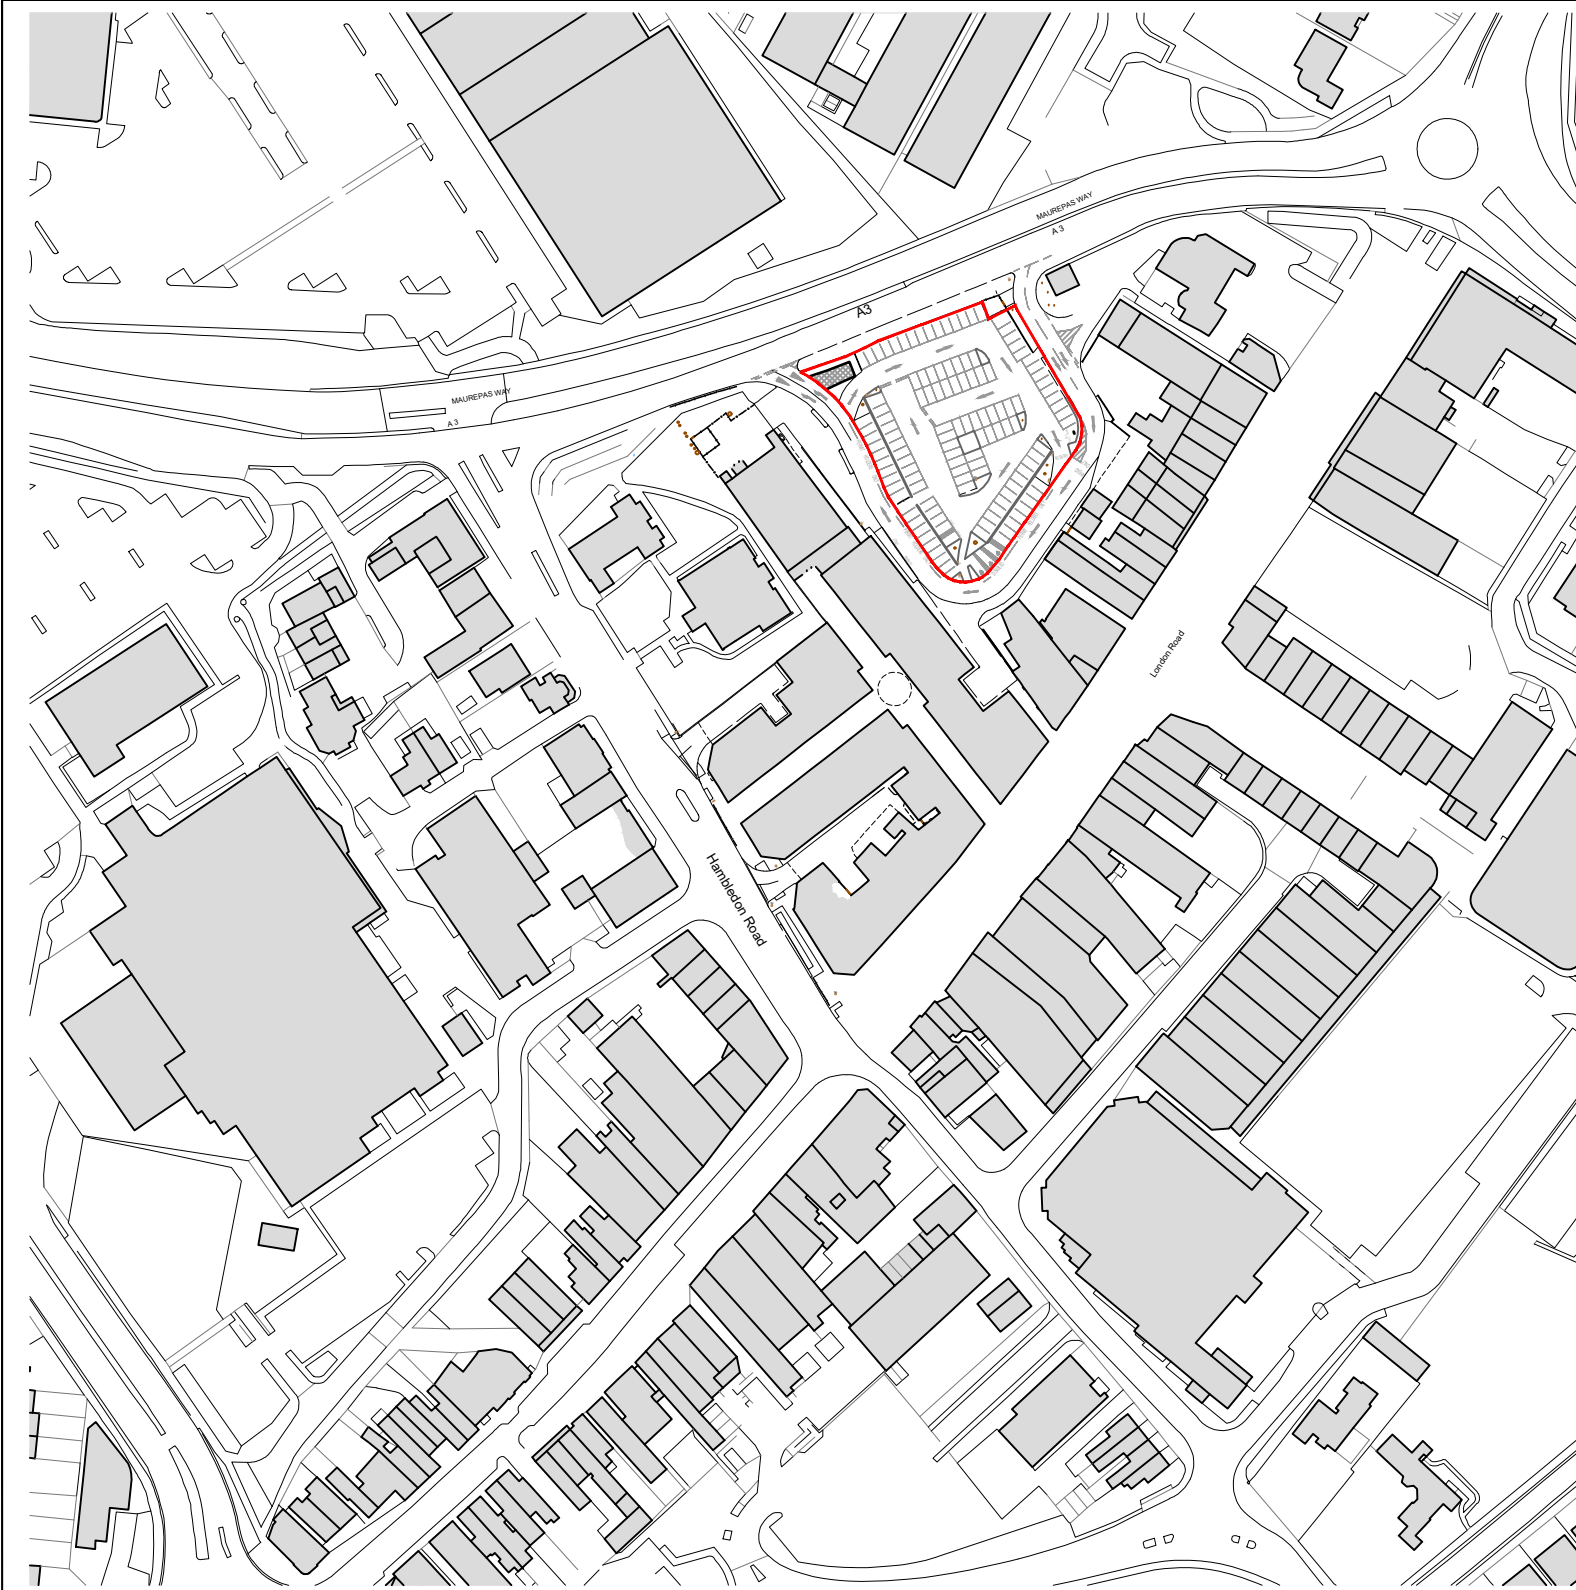

0 20 40 60 80 100m

Scale 1:2000

Existing Site Location Plan

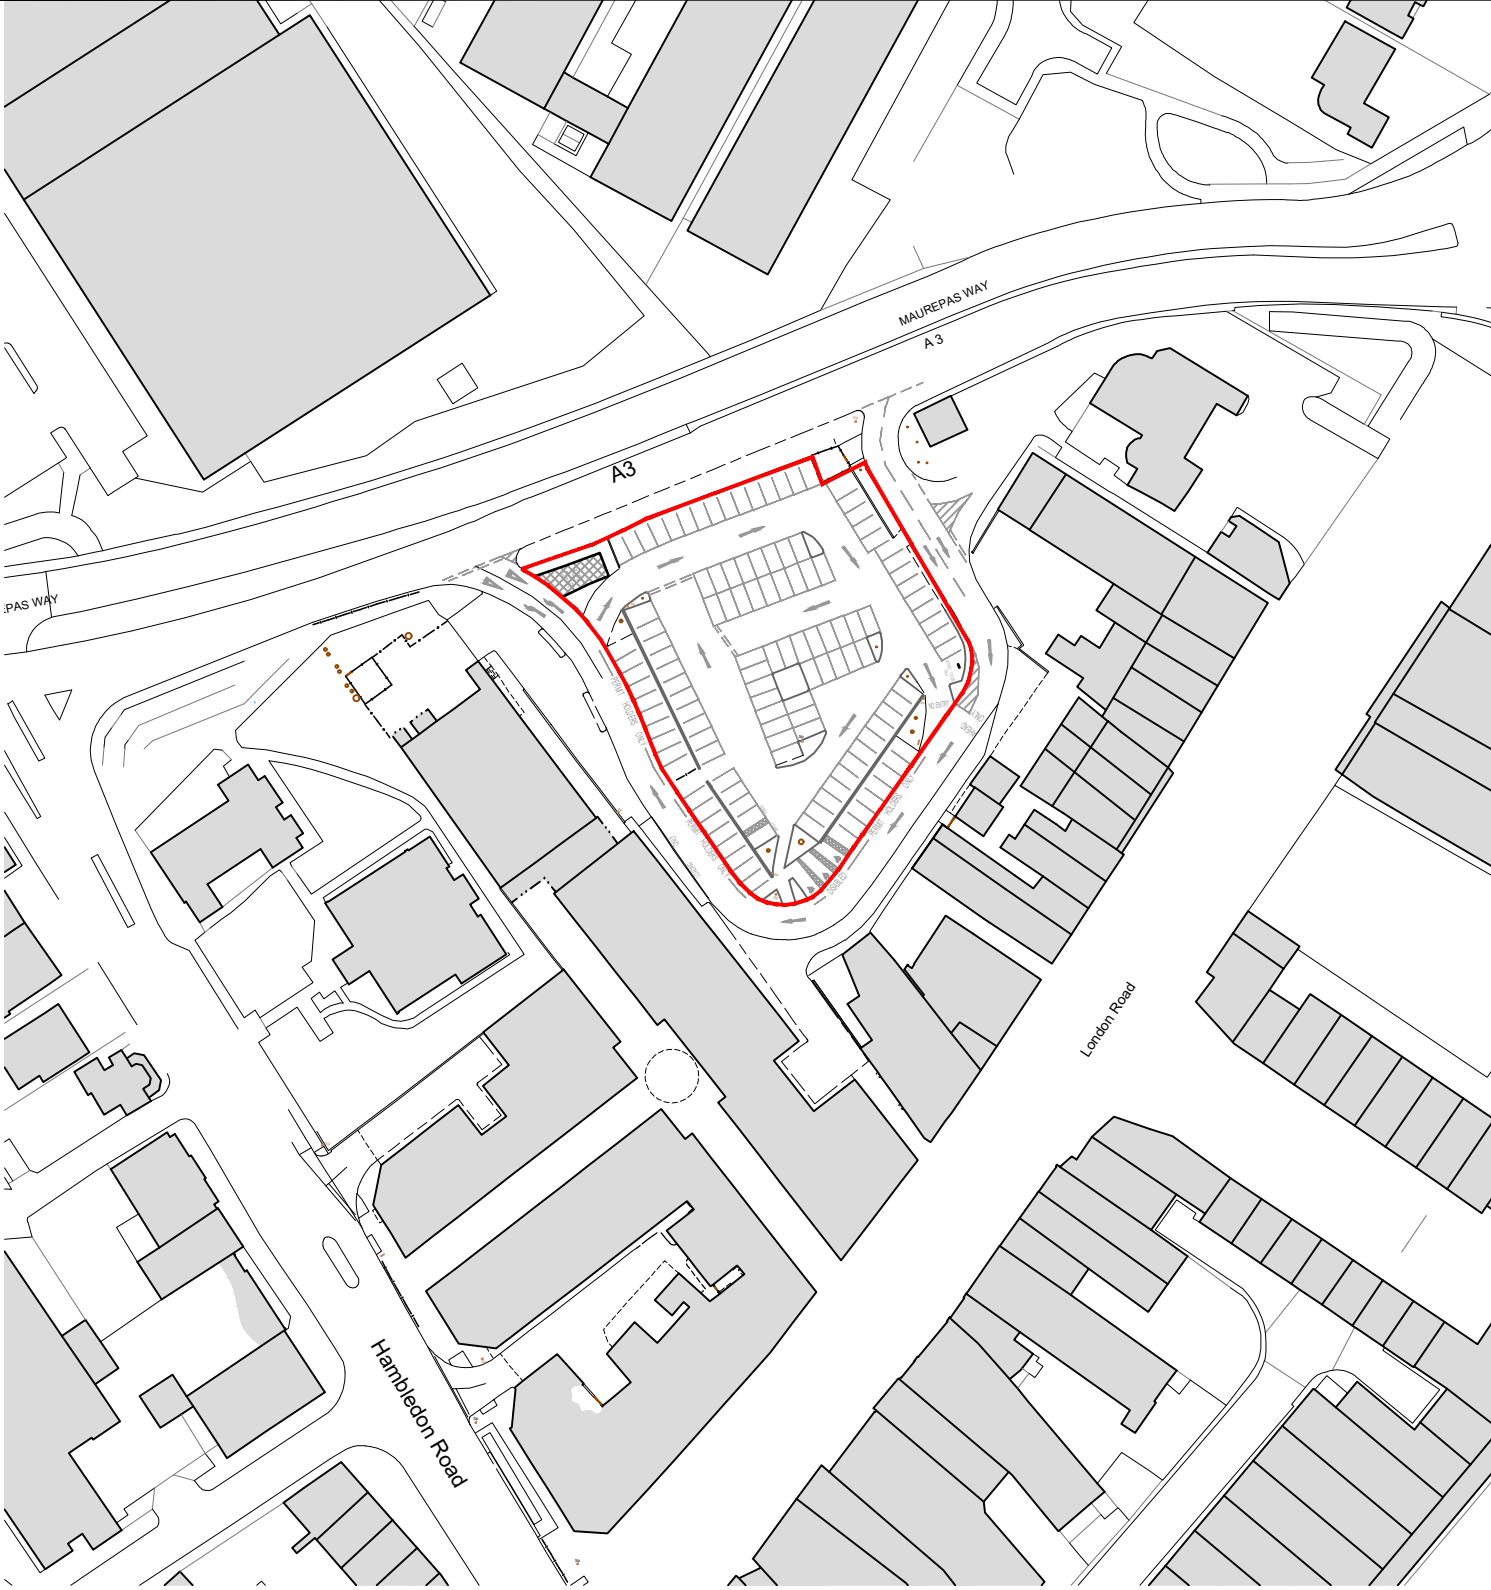

0 25 50 75m

Scale 1:1250

Existing Site Block Plan

Notes: • All drawings are subject to Planning and Building Control consent. • The details shown are for design intent purposes only and are subject to further design development with suppliers and sub-contractors • Proposals subject to consultation and approval from Local Authority Building Control or an Approved Inspector • All setting out dimensions should be checked on-site prior to construction and any discrepancies and/or omissions should be reported to the Architect immediately		
Rev	Date	Details

Drawn	Chkd
Rev	Date
Details	

A	03.05.19	Red line revised
AC	ES	
Drawn	Chkd	
Rev	Date	Details

Drawn By:	Project No:
LM	17057
Date:	Scale:
25.04.19	Varies @A3
Checked By:	Dwg No:
ES	050
Date:	Rev: A
11/03/19	

Issued for:	
PLANNING	
Project/Client:	Drawing:
Proposed Decked Car	Existing Site Plan
Park	Existing Block Plan
Wellington Way	

BrightSPACE
architects

27 Glasshouse Studios, Fryern Court Road, Fordingbridge, Hampshire, SP6 1QX
T: (01425) 655806
www.brightspacearchitects.com

© BrightSpace Architects Ltd. Contractors must work only to figured dimensions which are to be checked on site.
Registered Office - 17 Northover Rd, Pennington, Lymington, Hampshire, SO41 8BU. Registered Number - 07599088