



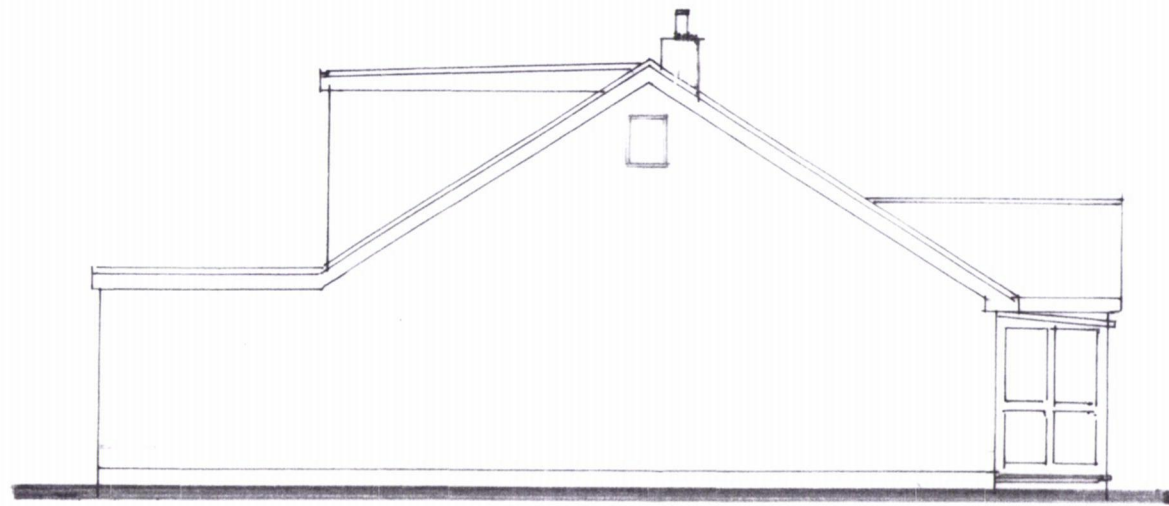


Proposed East Elevation.

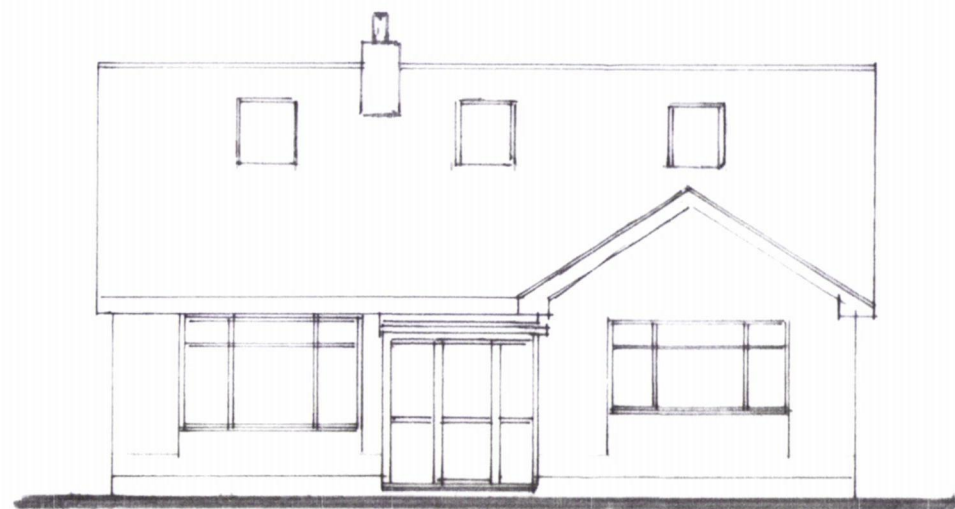


Proposed South Elevation.




Proposed North Elevation.

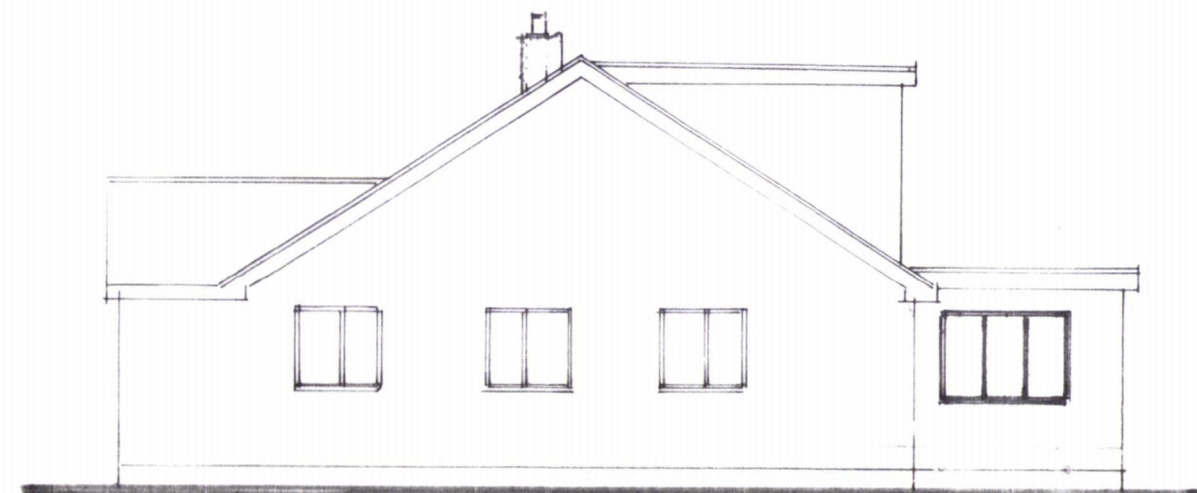

Proposed West Elevation.

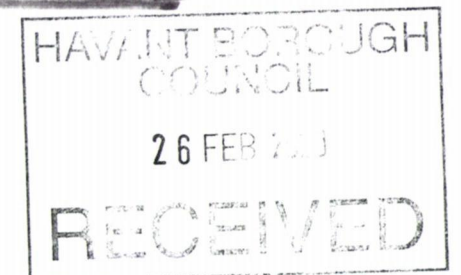

Bar scale 1:100

 

Proposed rooms in roof, single storey rear extension & internal alterations at 66 Tournembury Lane, Hayling Island, Hants.

Miss Eleanor Briggs

Scale 1:100

Date May 2019

A3 Drawing Number

5

Revision

A B C D E F G H I J K L M N O P Q R S T U V W X Y Z