


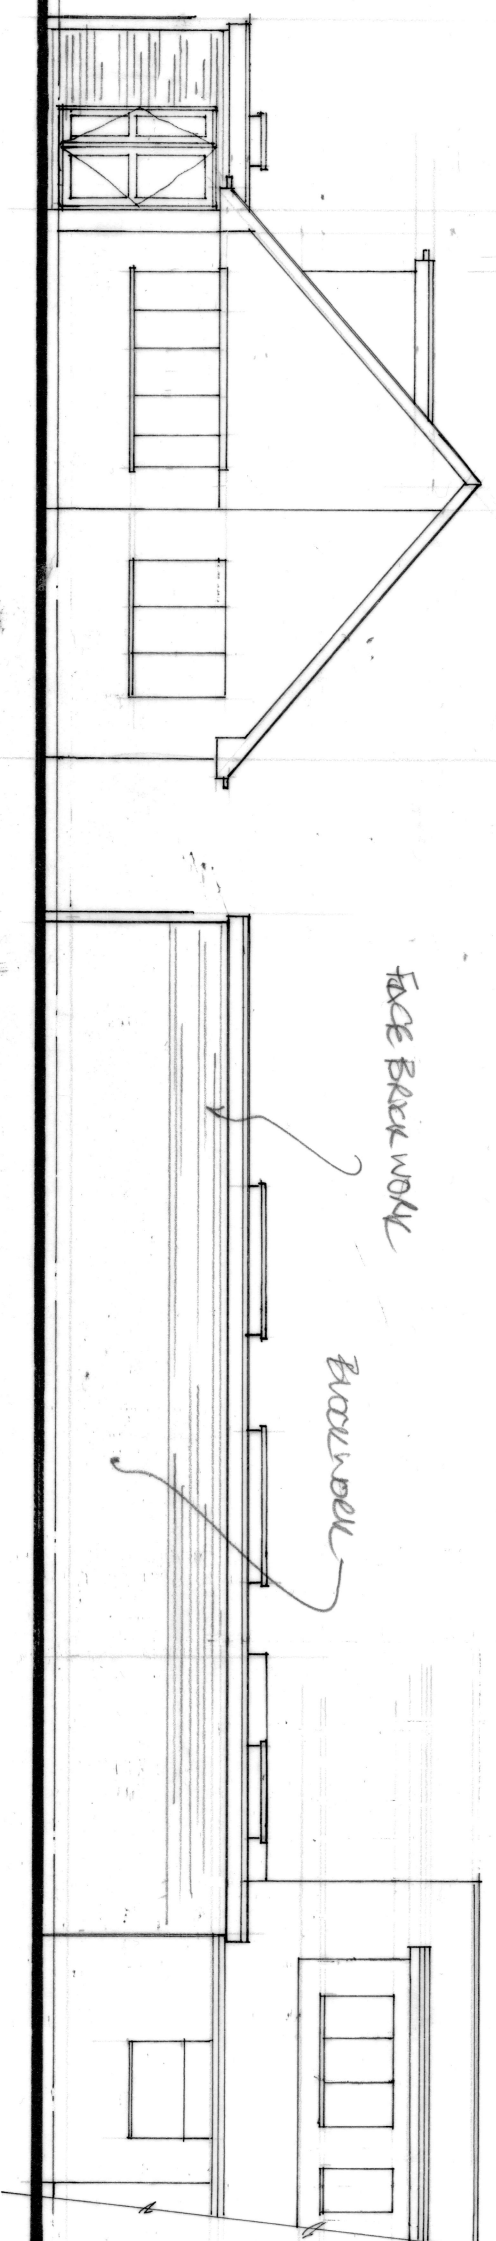


FRONT



SIDE

REAR

SIDE

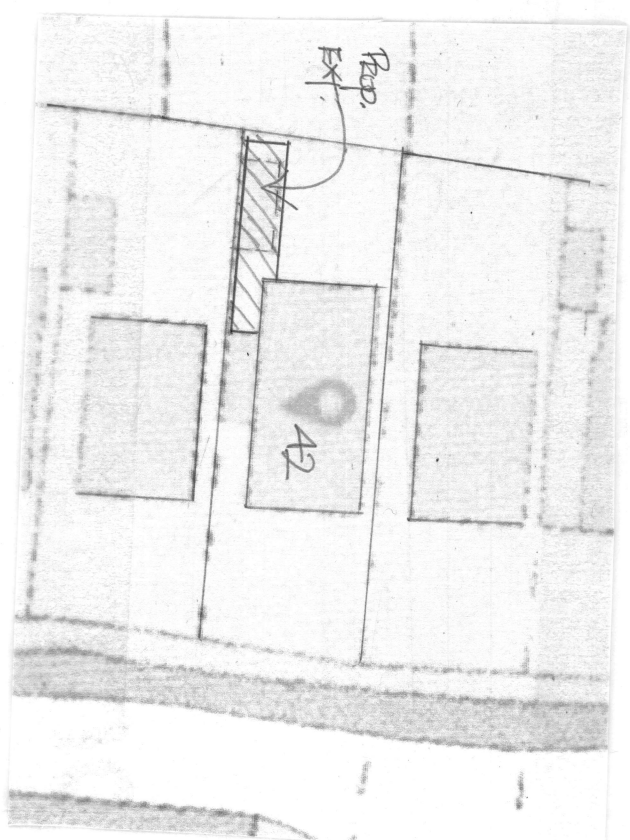

SITE PLAN
Scale 1:500

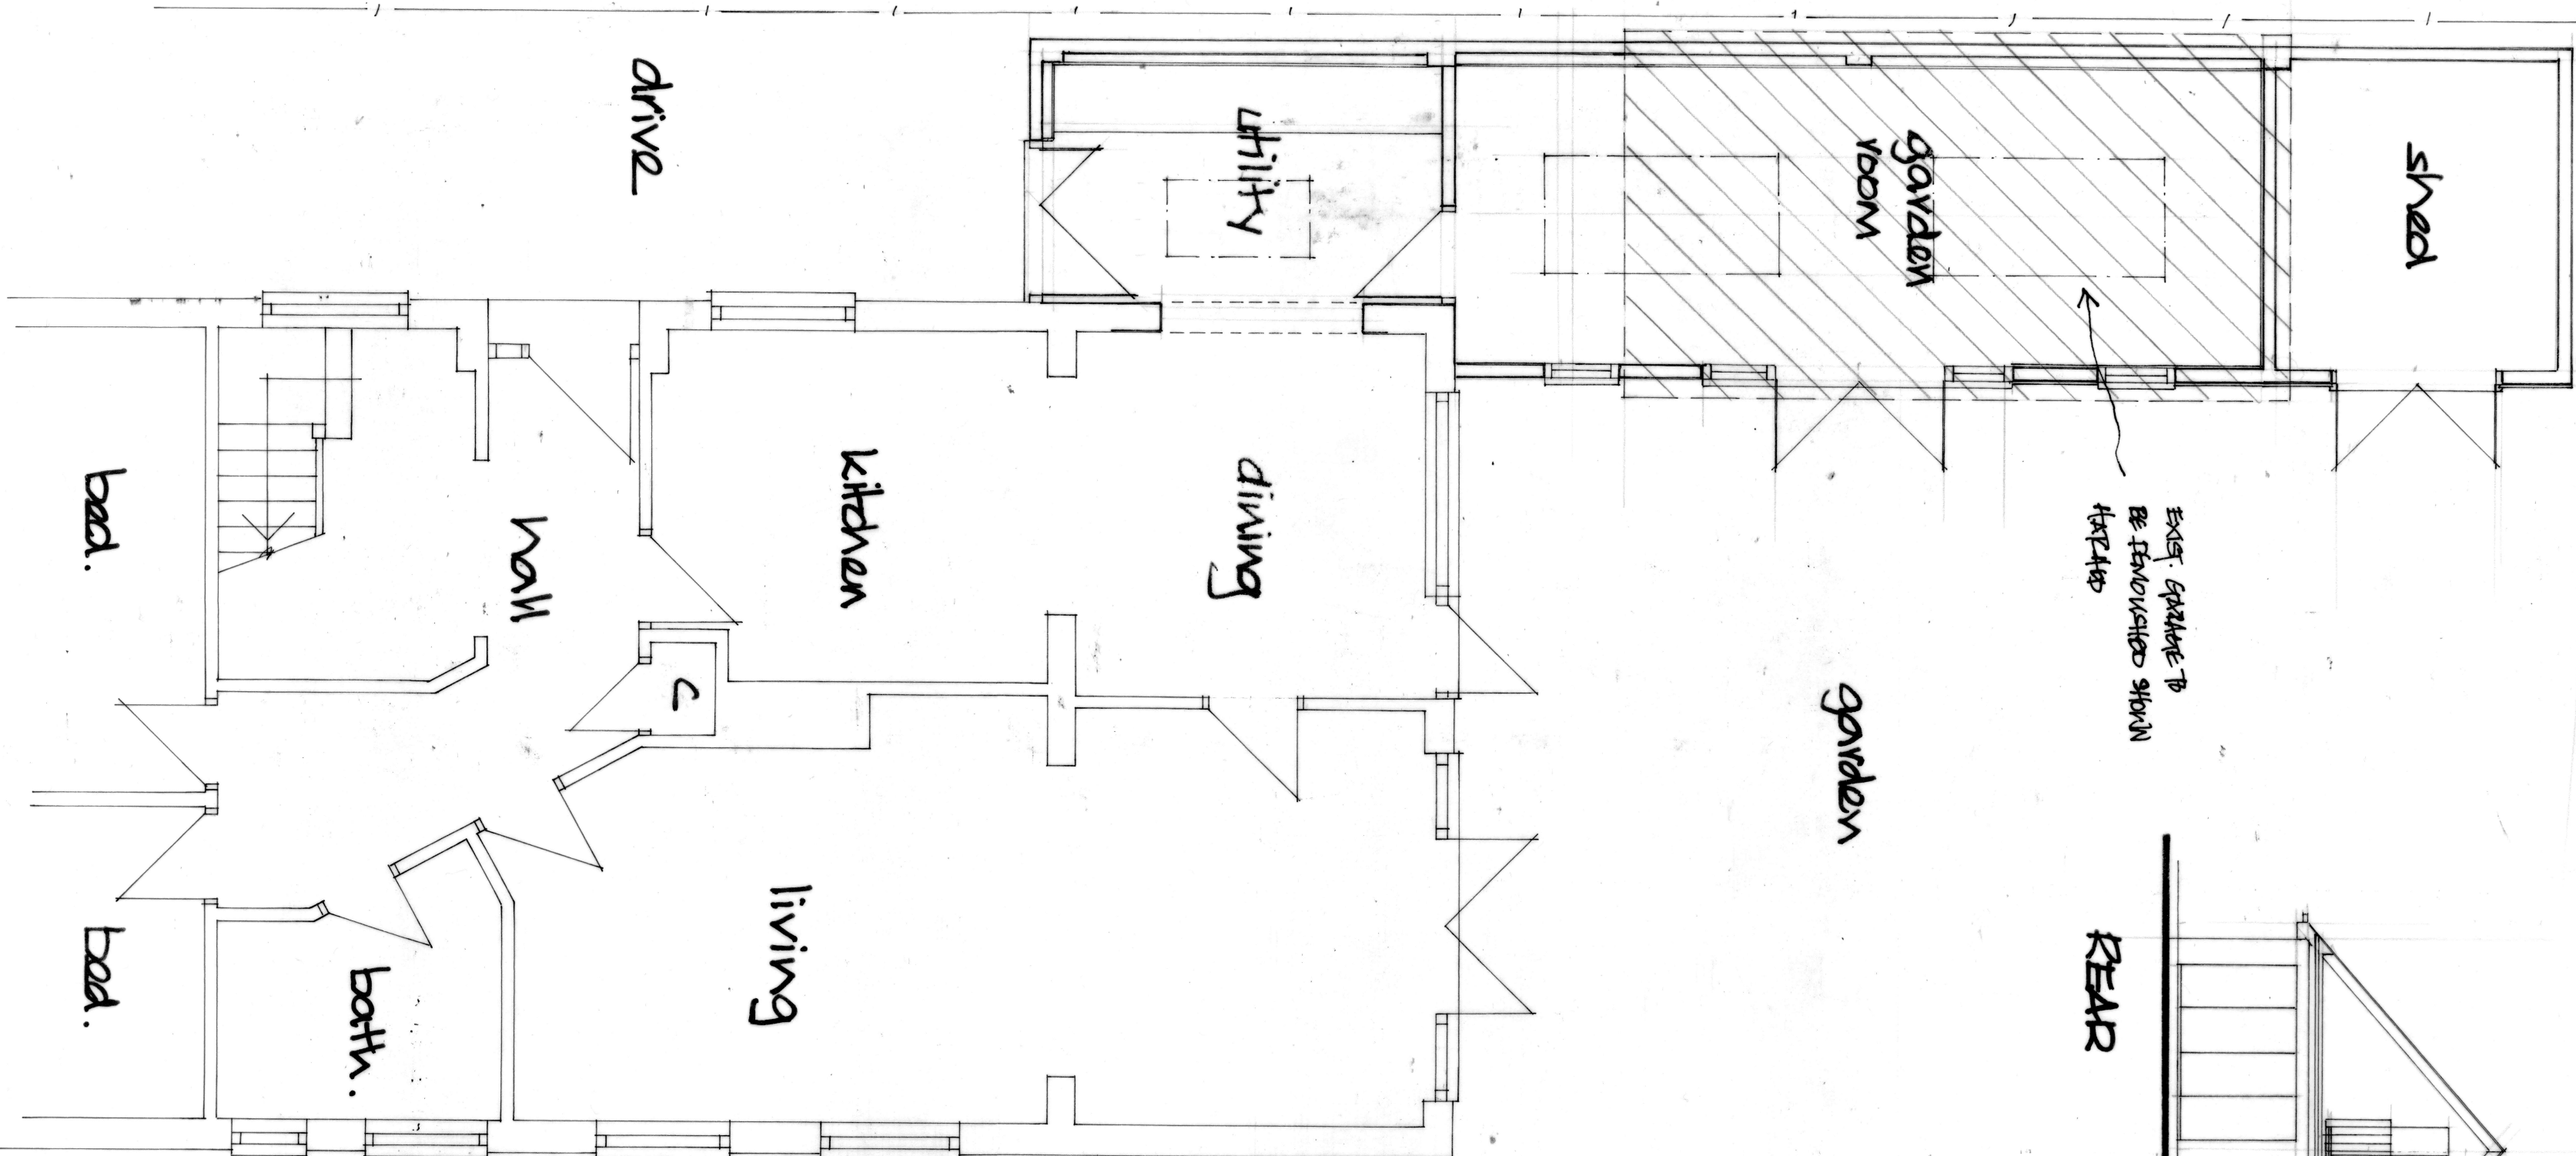 

GROUND FLOOR



LOCATION PLAN
Scale 1:1250
as per 100046326

DEREK TREAGUS ASSOCIATES ARCHITECTURAL SERVICES No3-The Townhouse, 20 Nelson Road, Southsea, Hampshire PO5 2AS Tel: 07956 624094 Email: derek.treagus@gmail.com	
Project	SIDE & REAR EXTENSION AT 42 ST JOHN'S AVENUE, WATERLOOVILLE, HAMPSHIRE.
Client	Mr & Mrs R Cormack
Subject	Planning Drawing Proposed
Date: Aug 2019	Scale: 1:100, 1:50 @ A2
Rev:	Dwg. No. 19/834/01
Copyright reserved. All dimensions are to be site confirmed and should not be scaled unless for Planning purposes. Verify all queries with the office.	