




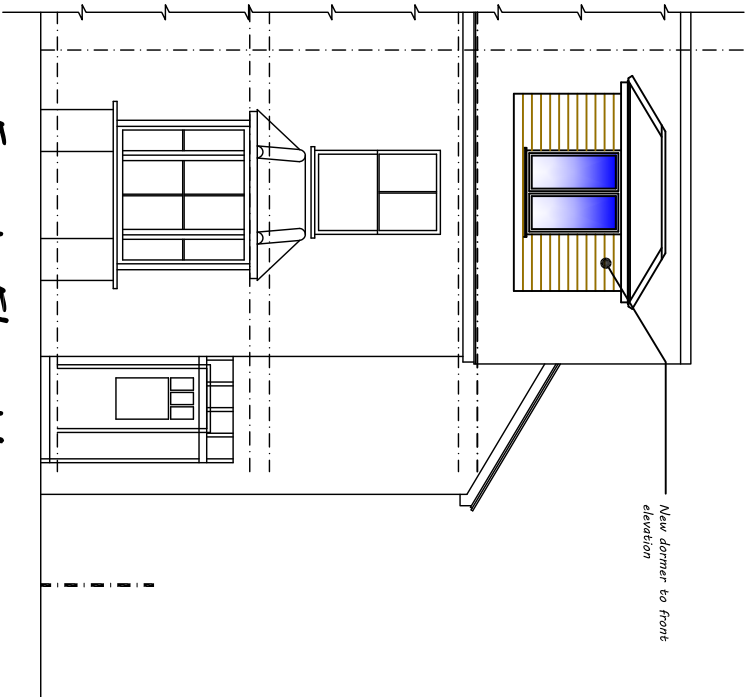



Front Elevation

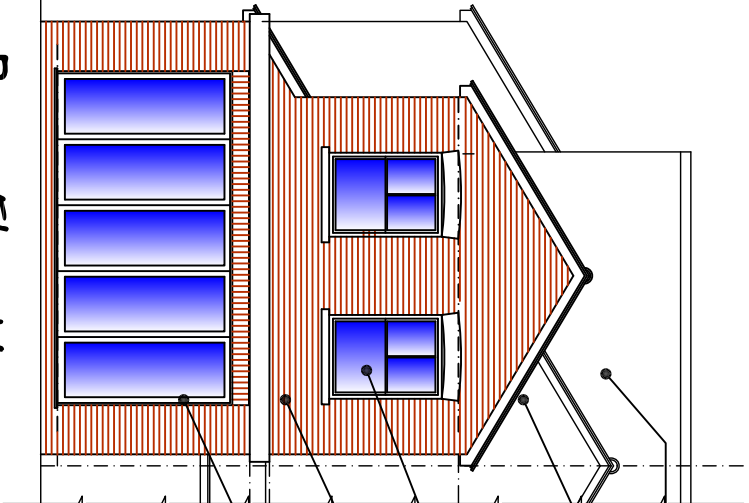

Rear Elevation

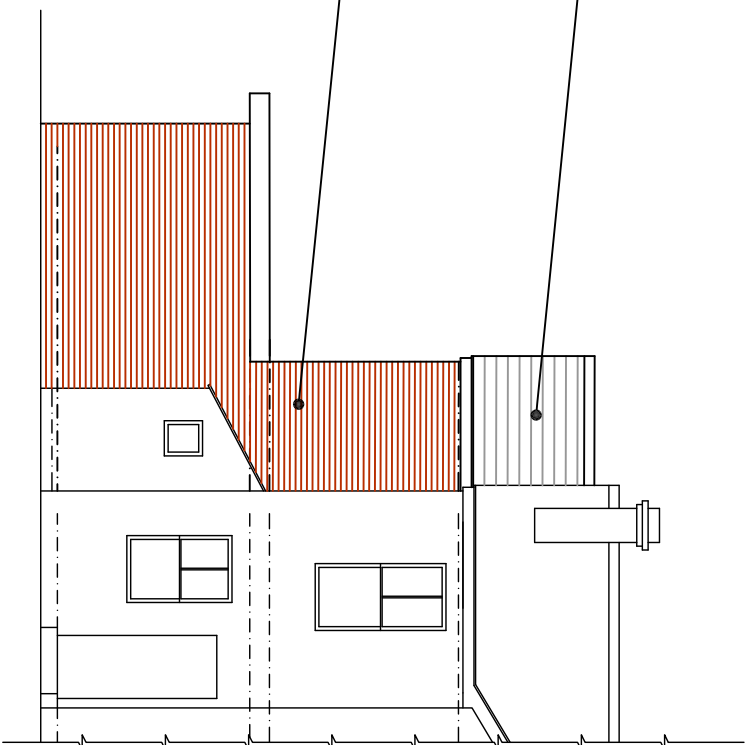

Partial Side Elevation

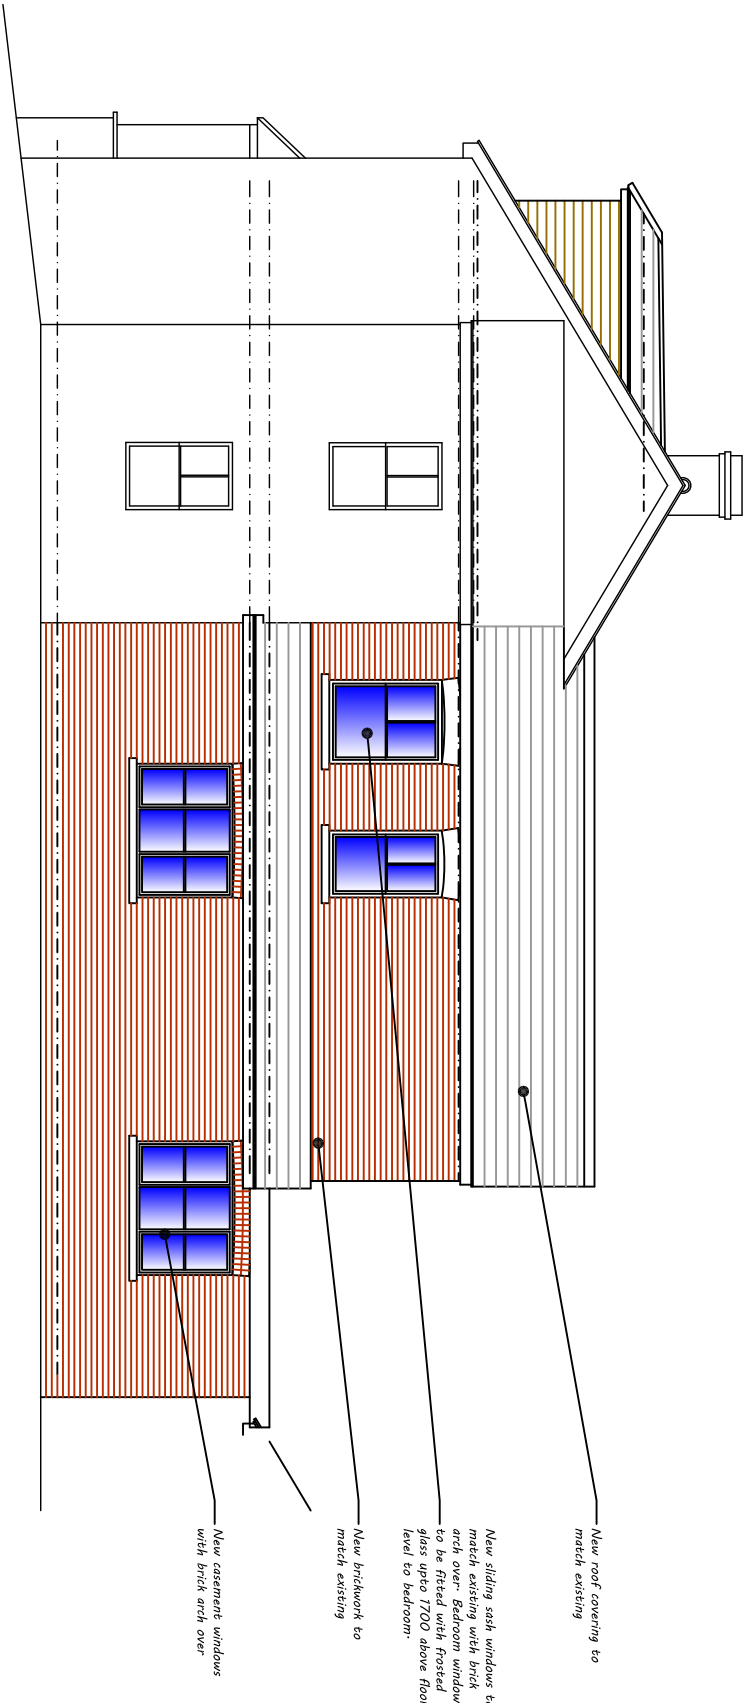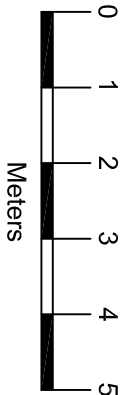

Side Elevation

|                                                                                   |  |   |  |                                                                                      |  |                          |  |                           |                |                |
|-----------------------------------------------------------------------------------|--|---|--|--------------------------------------------------------------------------------------|--|--------------------------|--|---------------------------|----------------|----------------|
|  |  | Architectural & Civil Engineering Design<br>143 Station Road, Liss, Hants. GU33 7AJ<br>Tel 01730 894988<br>e-mail: enquiries@acedesigns-ltd.co.uk<br>www.ace-designs.co.uk |  | Job Title<br>Proposed extension and alterations at<br>168 London Road, Waterlooville |  | Client<br>Mr G Cleverley |  | Scale<br>1:100 @ A3       | Date<br>Mar 19 | Designed<br>GG |
| Drawing Title<br>Elevations as proposed                                           |  |   |  |                                                                                      |  |                          |  | Drawn<br>EV               | Checked<br>GG  | Approved       |
| Job No<br>190305                                                                  |  |   |  |                                                                                      |  |                          |  | Drawing No<br>190305 / 05 |                | Rev<br>C       |