



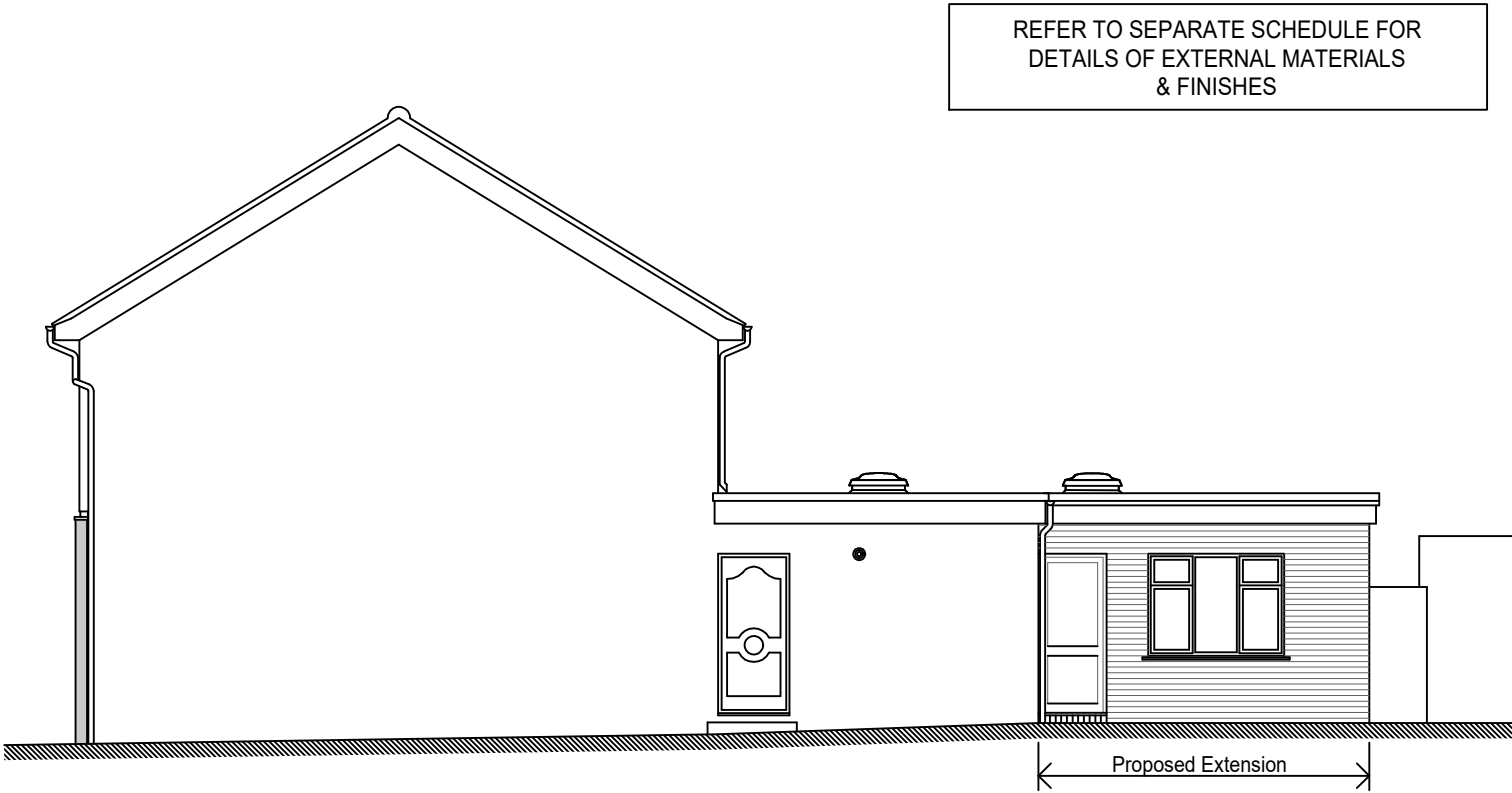


Proposed West Elevation (to Station Road)

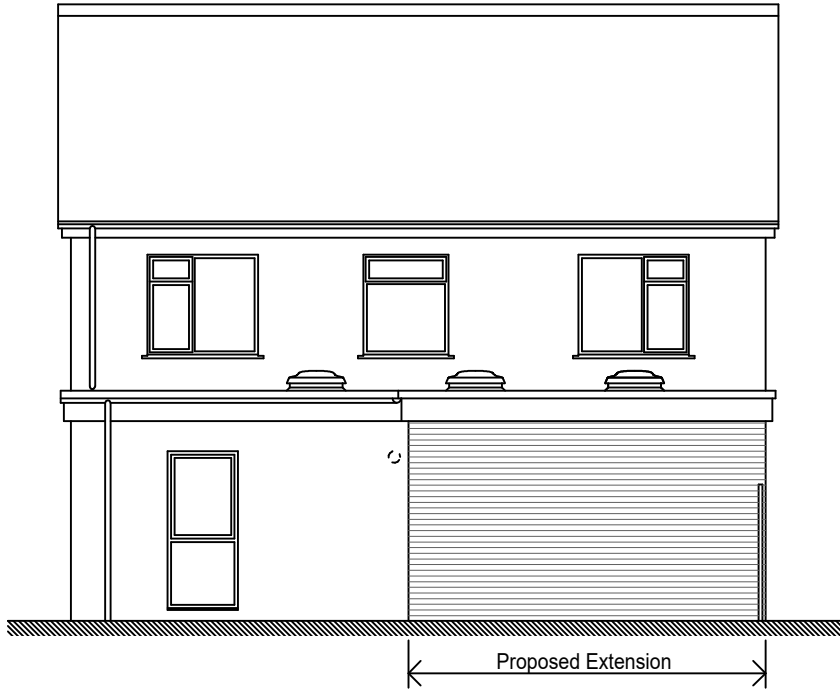


Proposed South Elevation



Proposed East Elevation

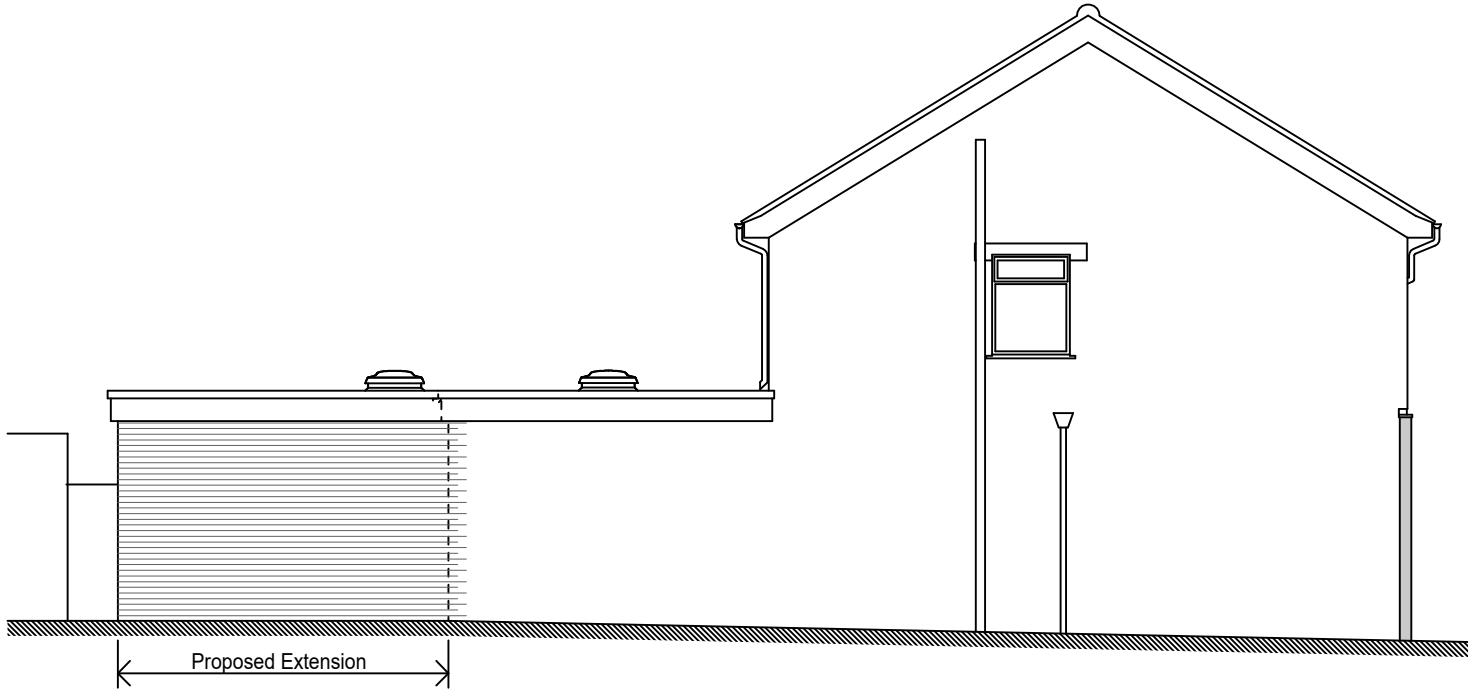

Proposed North Elevation

 

This drawing is the copyright of the Architect and must not be reproduced without permission, except by the Local Planning Authority for planning purposes. Figured dimensions to be taken in preference to scaled. Dimensions to be checked on site before work commences. No deviation from this drawing will be permitted without the prior written consent of the Architect. Ground floor slabs, foundations, structure, etc., and all work below ground is shown provisionally and inspection of ground conditions is essential prior to work commencing. Reassessment is essential when the ground conditions are apparent and redesign may be necessary in the light of soil conditions found. The responsibility for establishing the soil and subsoil conditions rests with the Contractor.	drawing	A - Shopfront glazing amended. 20-04-17			
		revisions	date		
	PROPOSED ELEVATIONS	drawing no.	rev.	date	scale(s)
	project	21701/105	A	APR 2017	1:100
CONVERSION TO DENTAL SURGERY AT FORMER BEAUTY SALON, 32 STATION ROAD HAYLING ISLAND, HAMPSHIRE PO11 0EG	client				
	T & S DICKINSON				
		Jeffrey Douglas Chartered Architect			
		60a Simsb Lane	Hayling Island	Hampshire	PO11 0EH
		Tel: (023) 9246 8889		E-mail: jdo@jeffreydouglas.co.uk	