



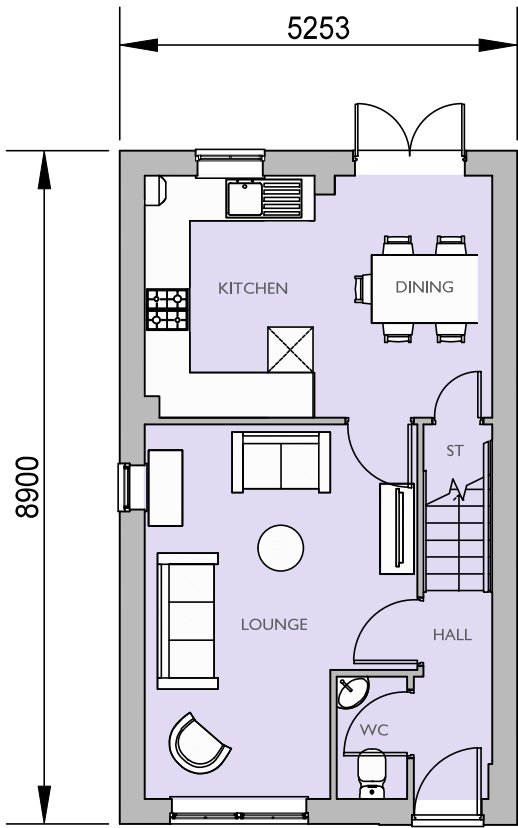

GROUND FLOOR PLAN

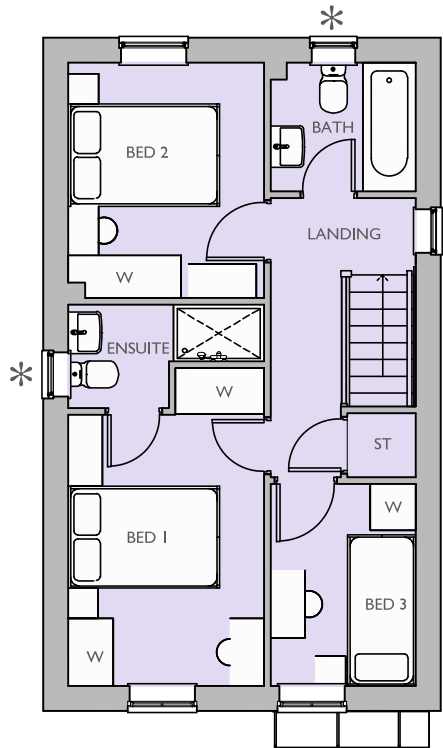

FIRST FLOOR PLAN

* Obscure Glazed Windows

PLOTS 9 (AS) & 47 (OPP)

3 BED (5 PERSON)
HOUSE
2.0 STOREY
830 SqFt

Project:
HAVANT ROAD,
EMSWORTH
Title:
MAINSTONE
FLOOR PLANS

Drawn by : RKDB Checked by : MAH

Scale @ A3:
0 1 2 3 4 5m
Scale 1:100

Date: OCTOBER 2017

Rev	Date	Drawn	Checked
C	29.03.19	RKDB	MAH

PLOT NUMBERS UPDATED

Drg No: CB_I5_I05_MA_P03 Rev: C

Client:

