



front
e l e v a t i o n s

side


side

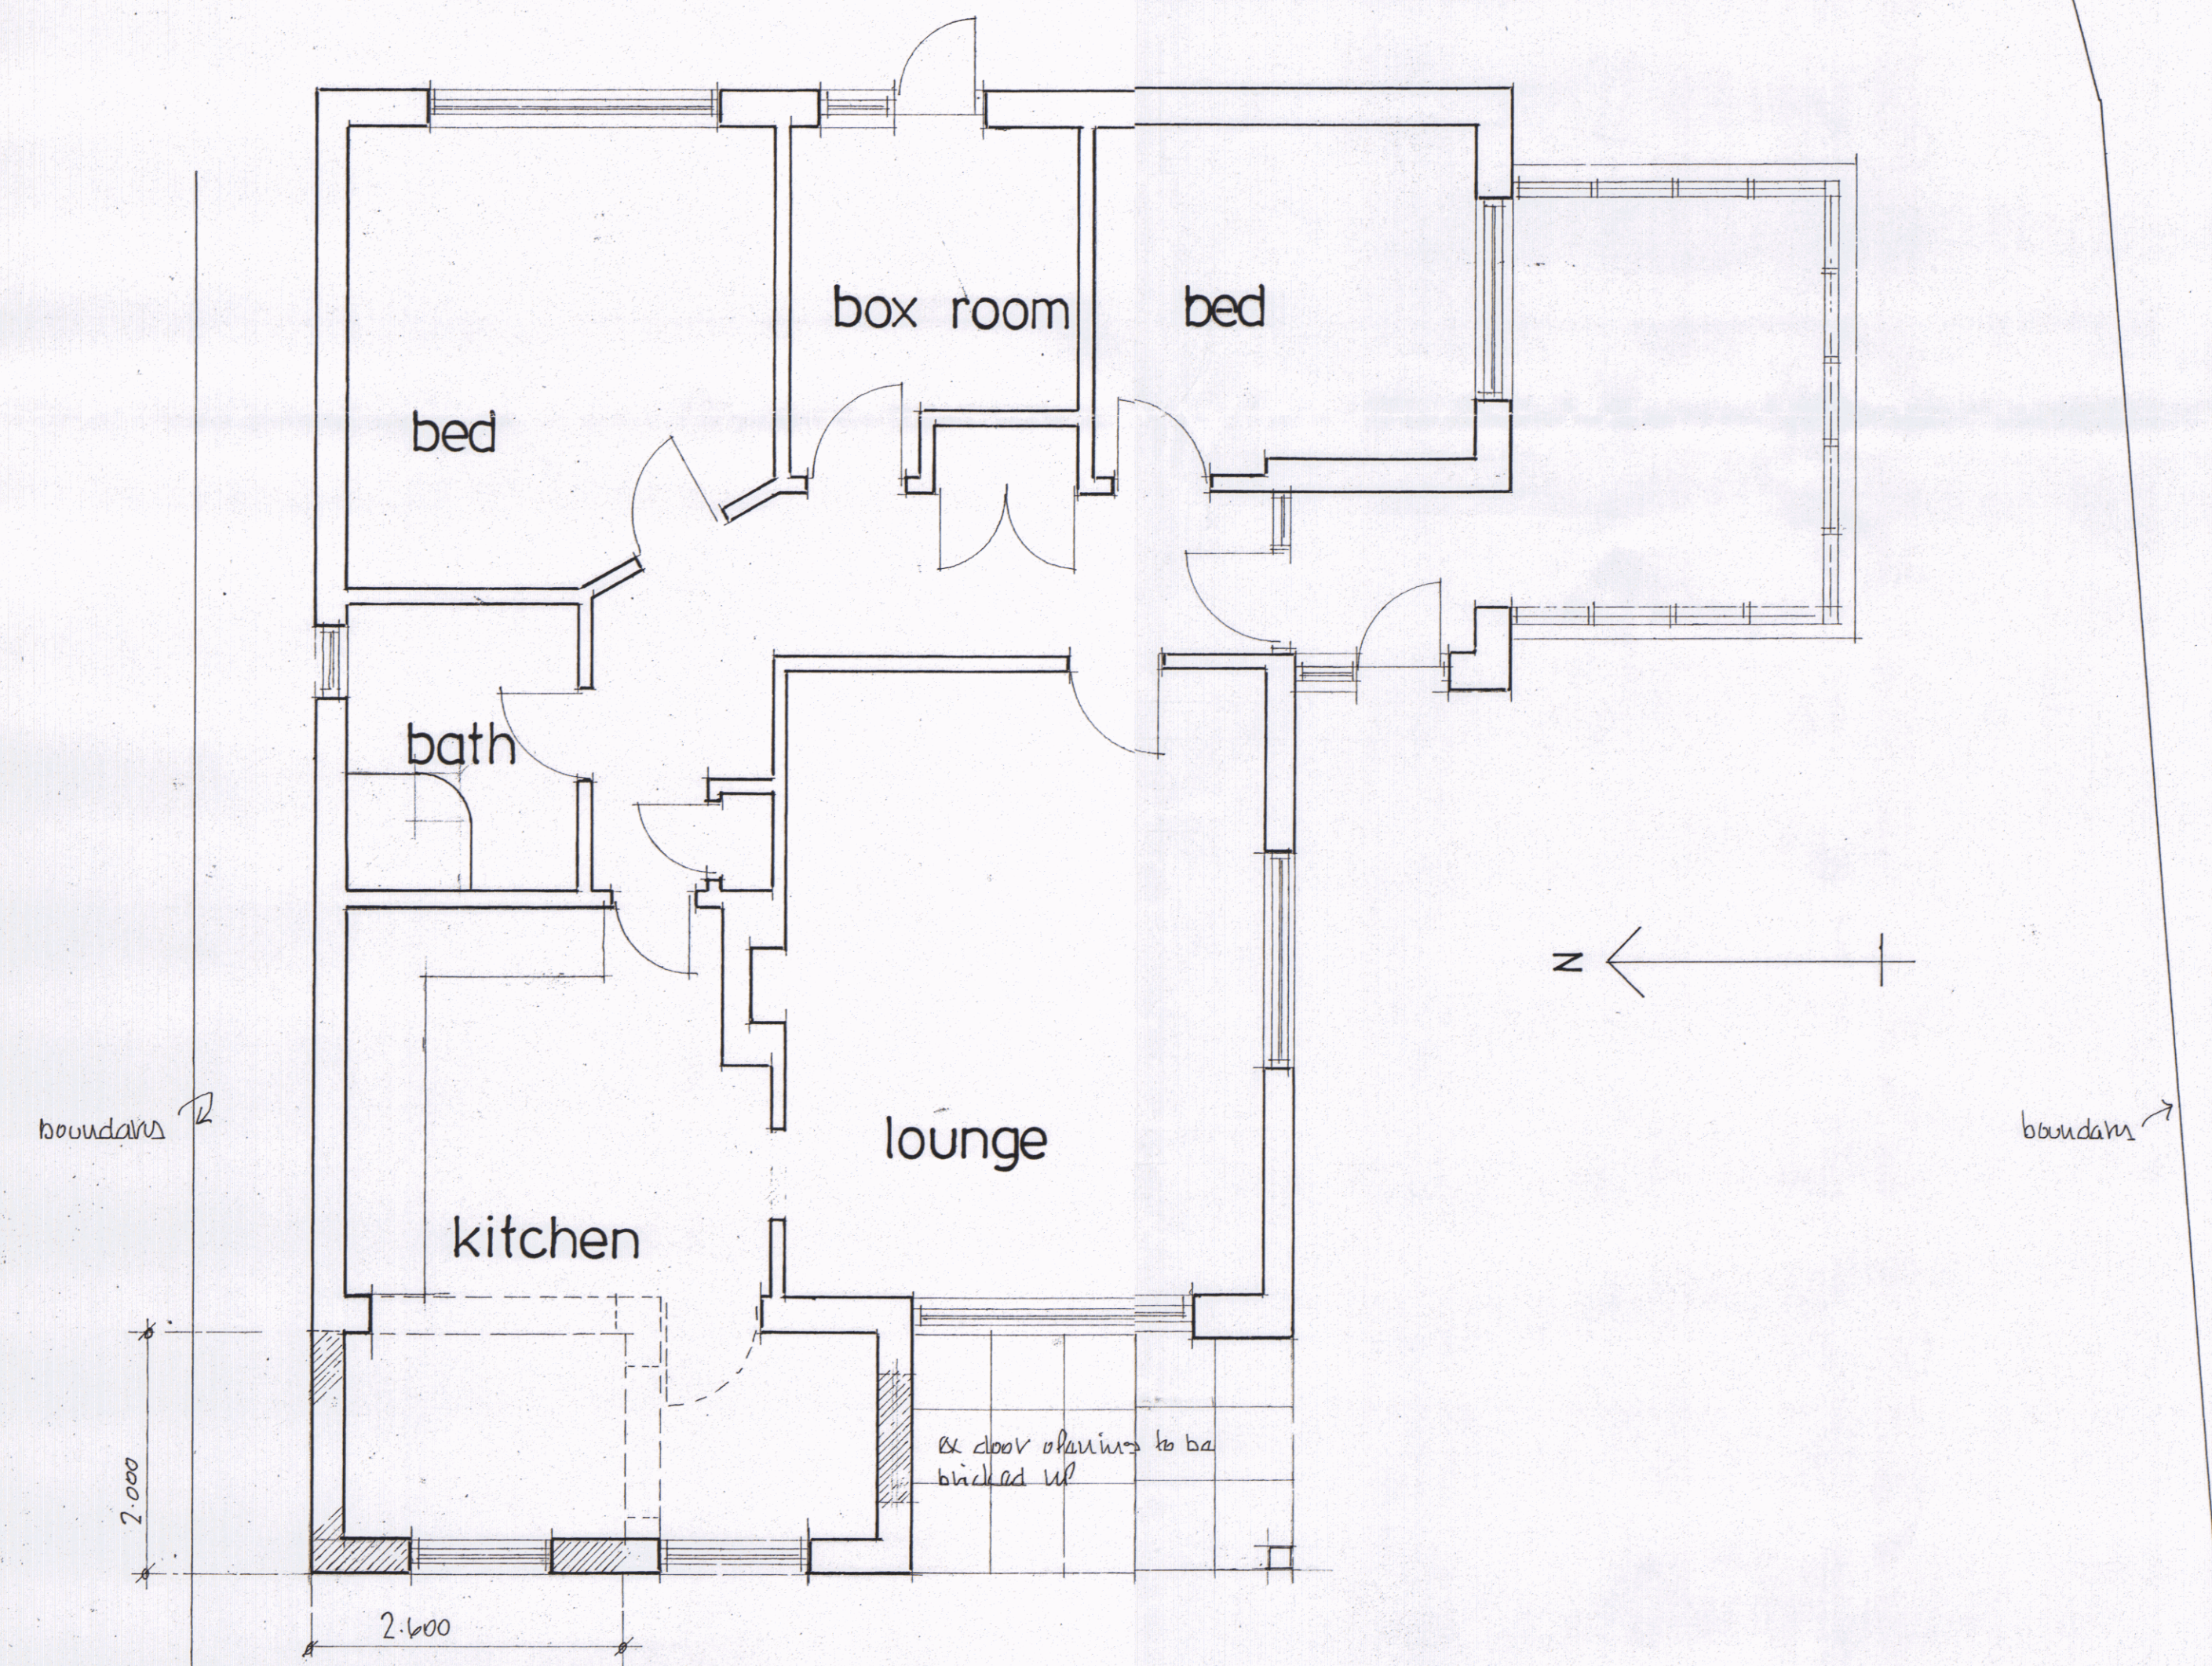

ground floor plan

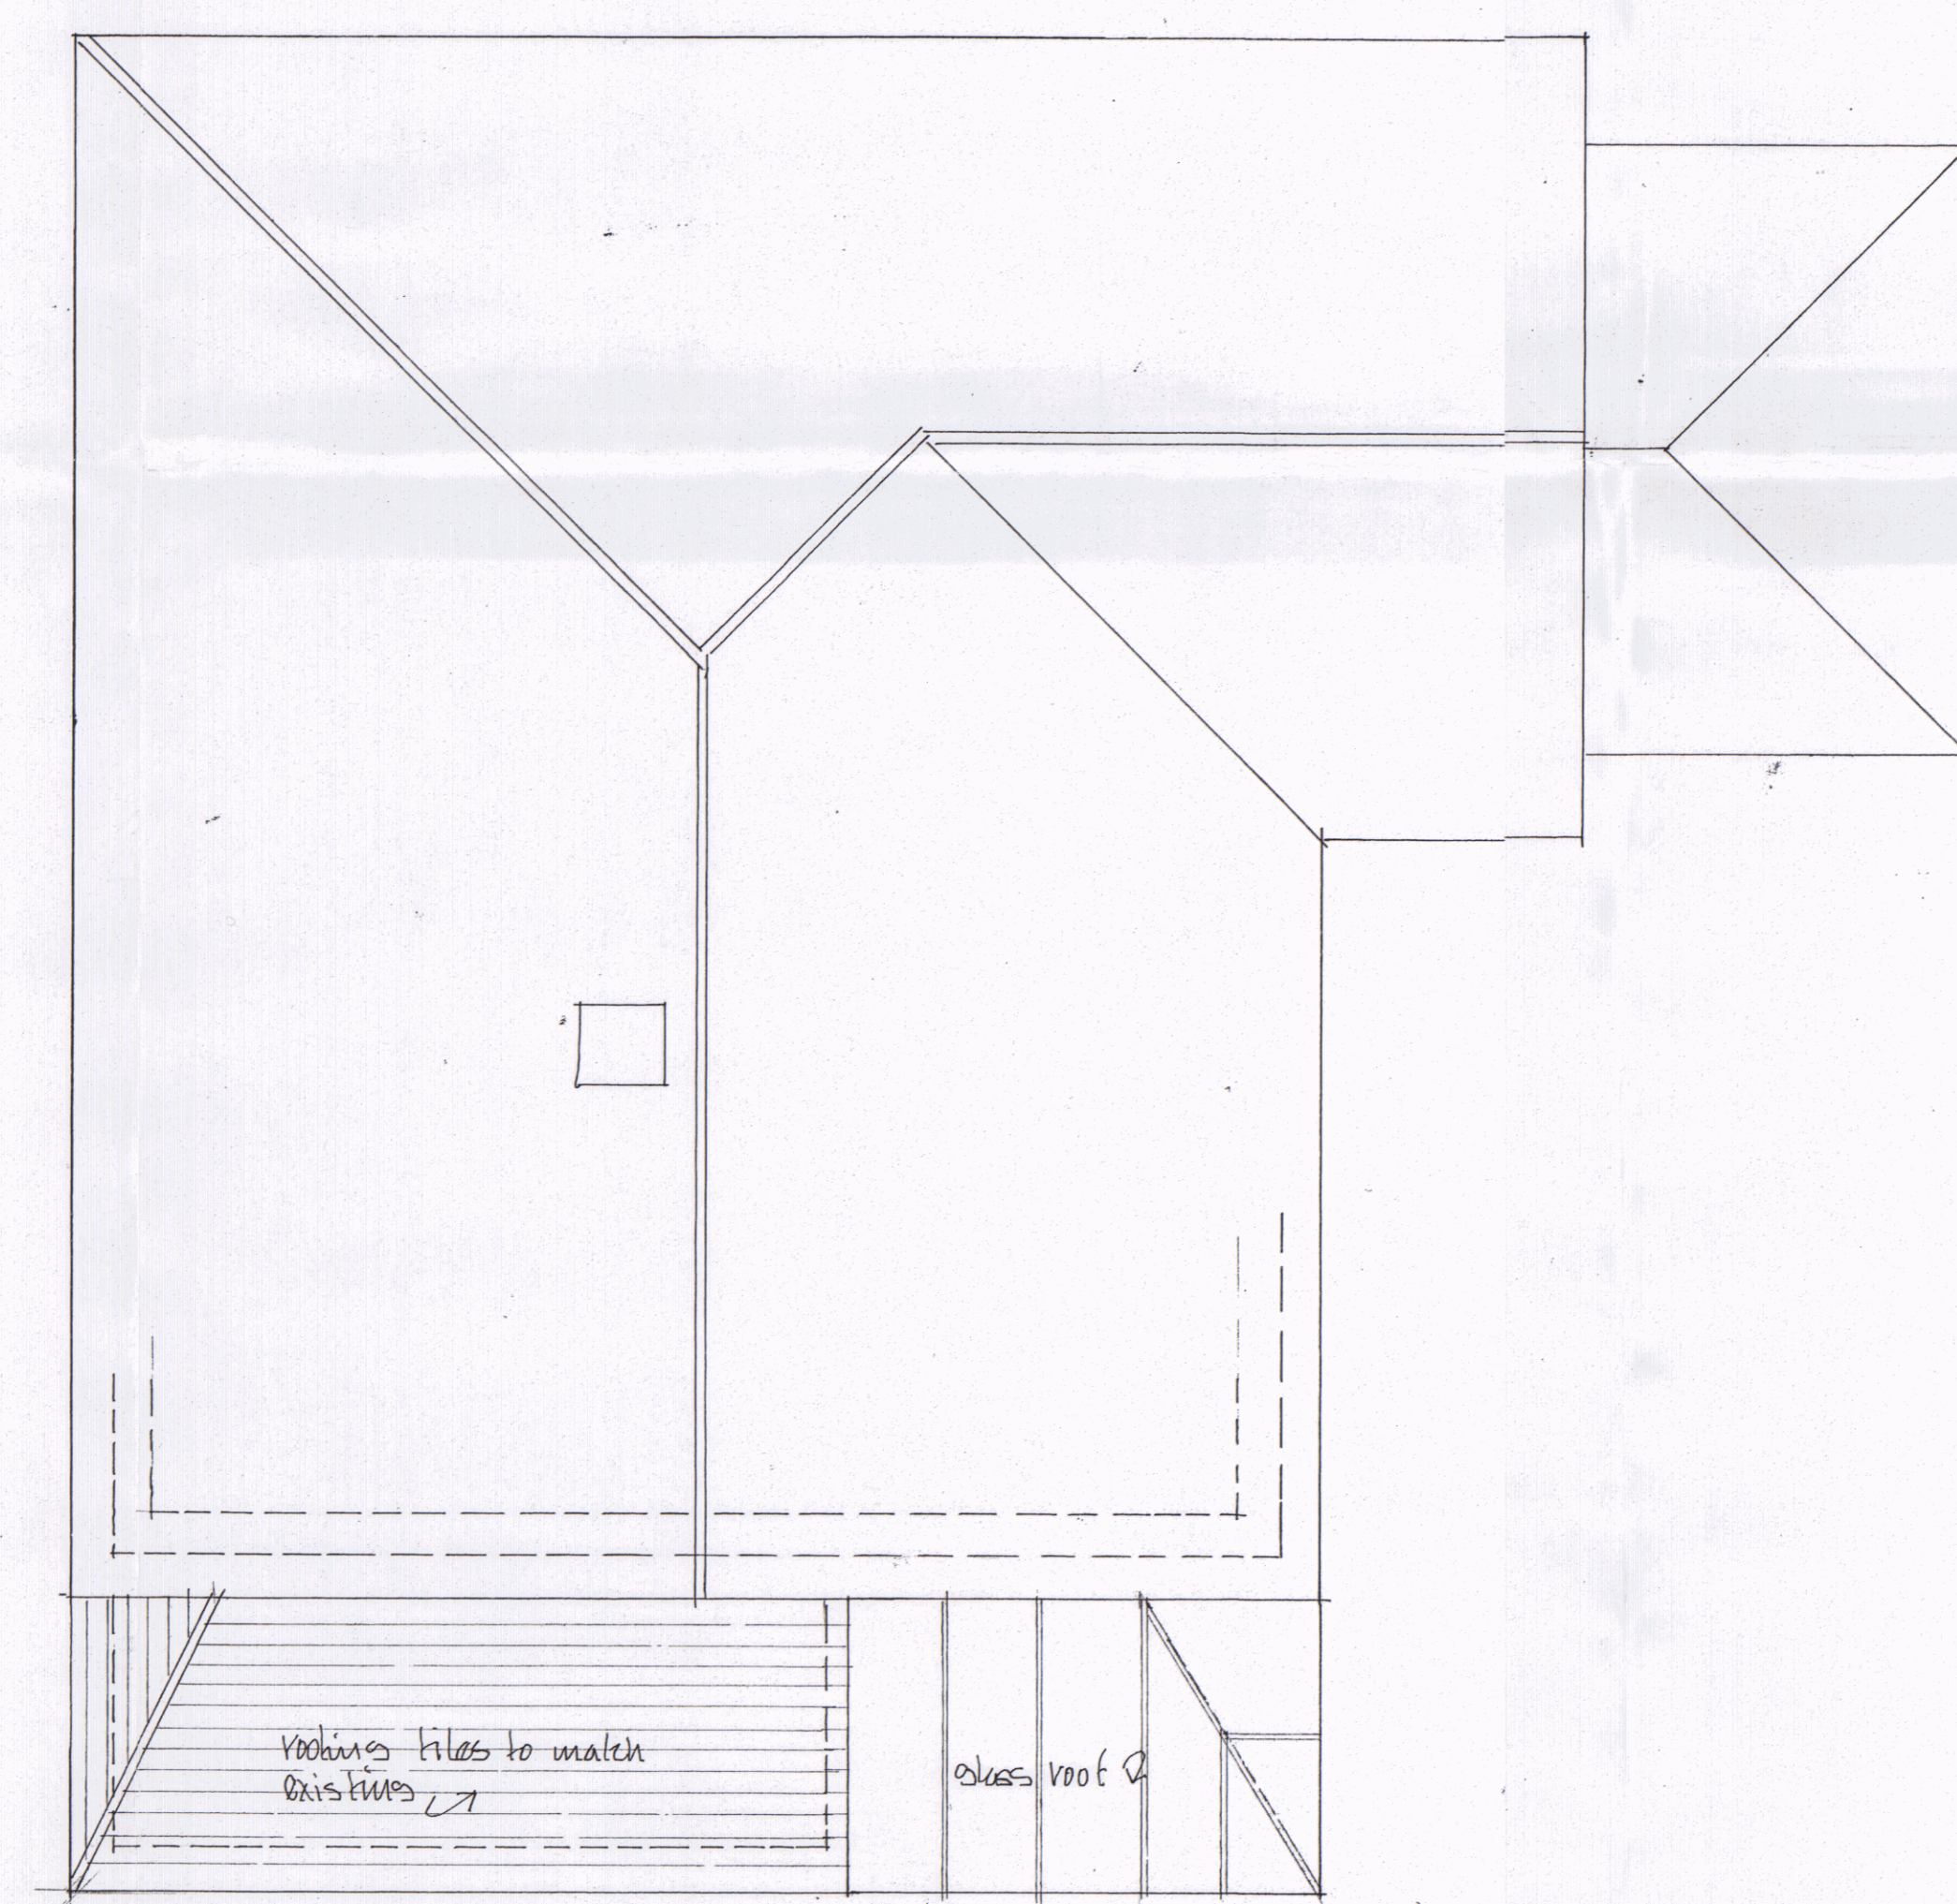

roof plan

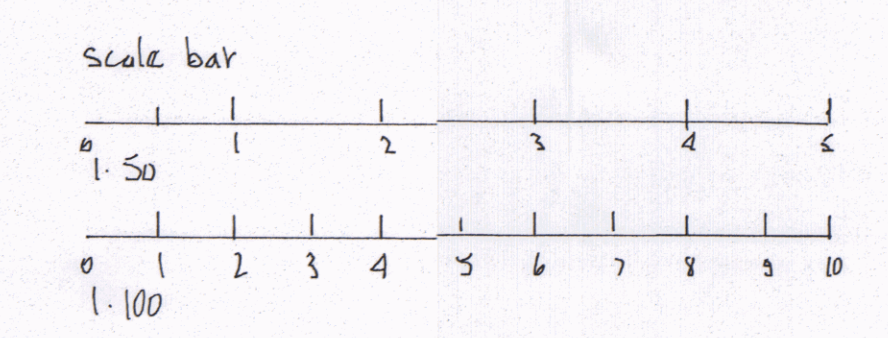

HAVANT BOROUGH
COUNCIL
13 MAR 2020
RECEIVED

Architectural Designs 157 Methuen Road, Southsea, Portsmouth, Hants. PO4 9HQ Telephone: 02392 362829	
Project: Proposed front single storey extension and alterations 18 St Thomas Av Haslemere Island	
Title: Design drawings	
Scale: 1:50 and 1:100	
Date: March 2020	
Drawing No: 2003 - 1808	