




PHYSICAL SCALE IN METERS @ 1:100

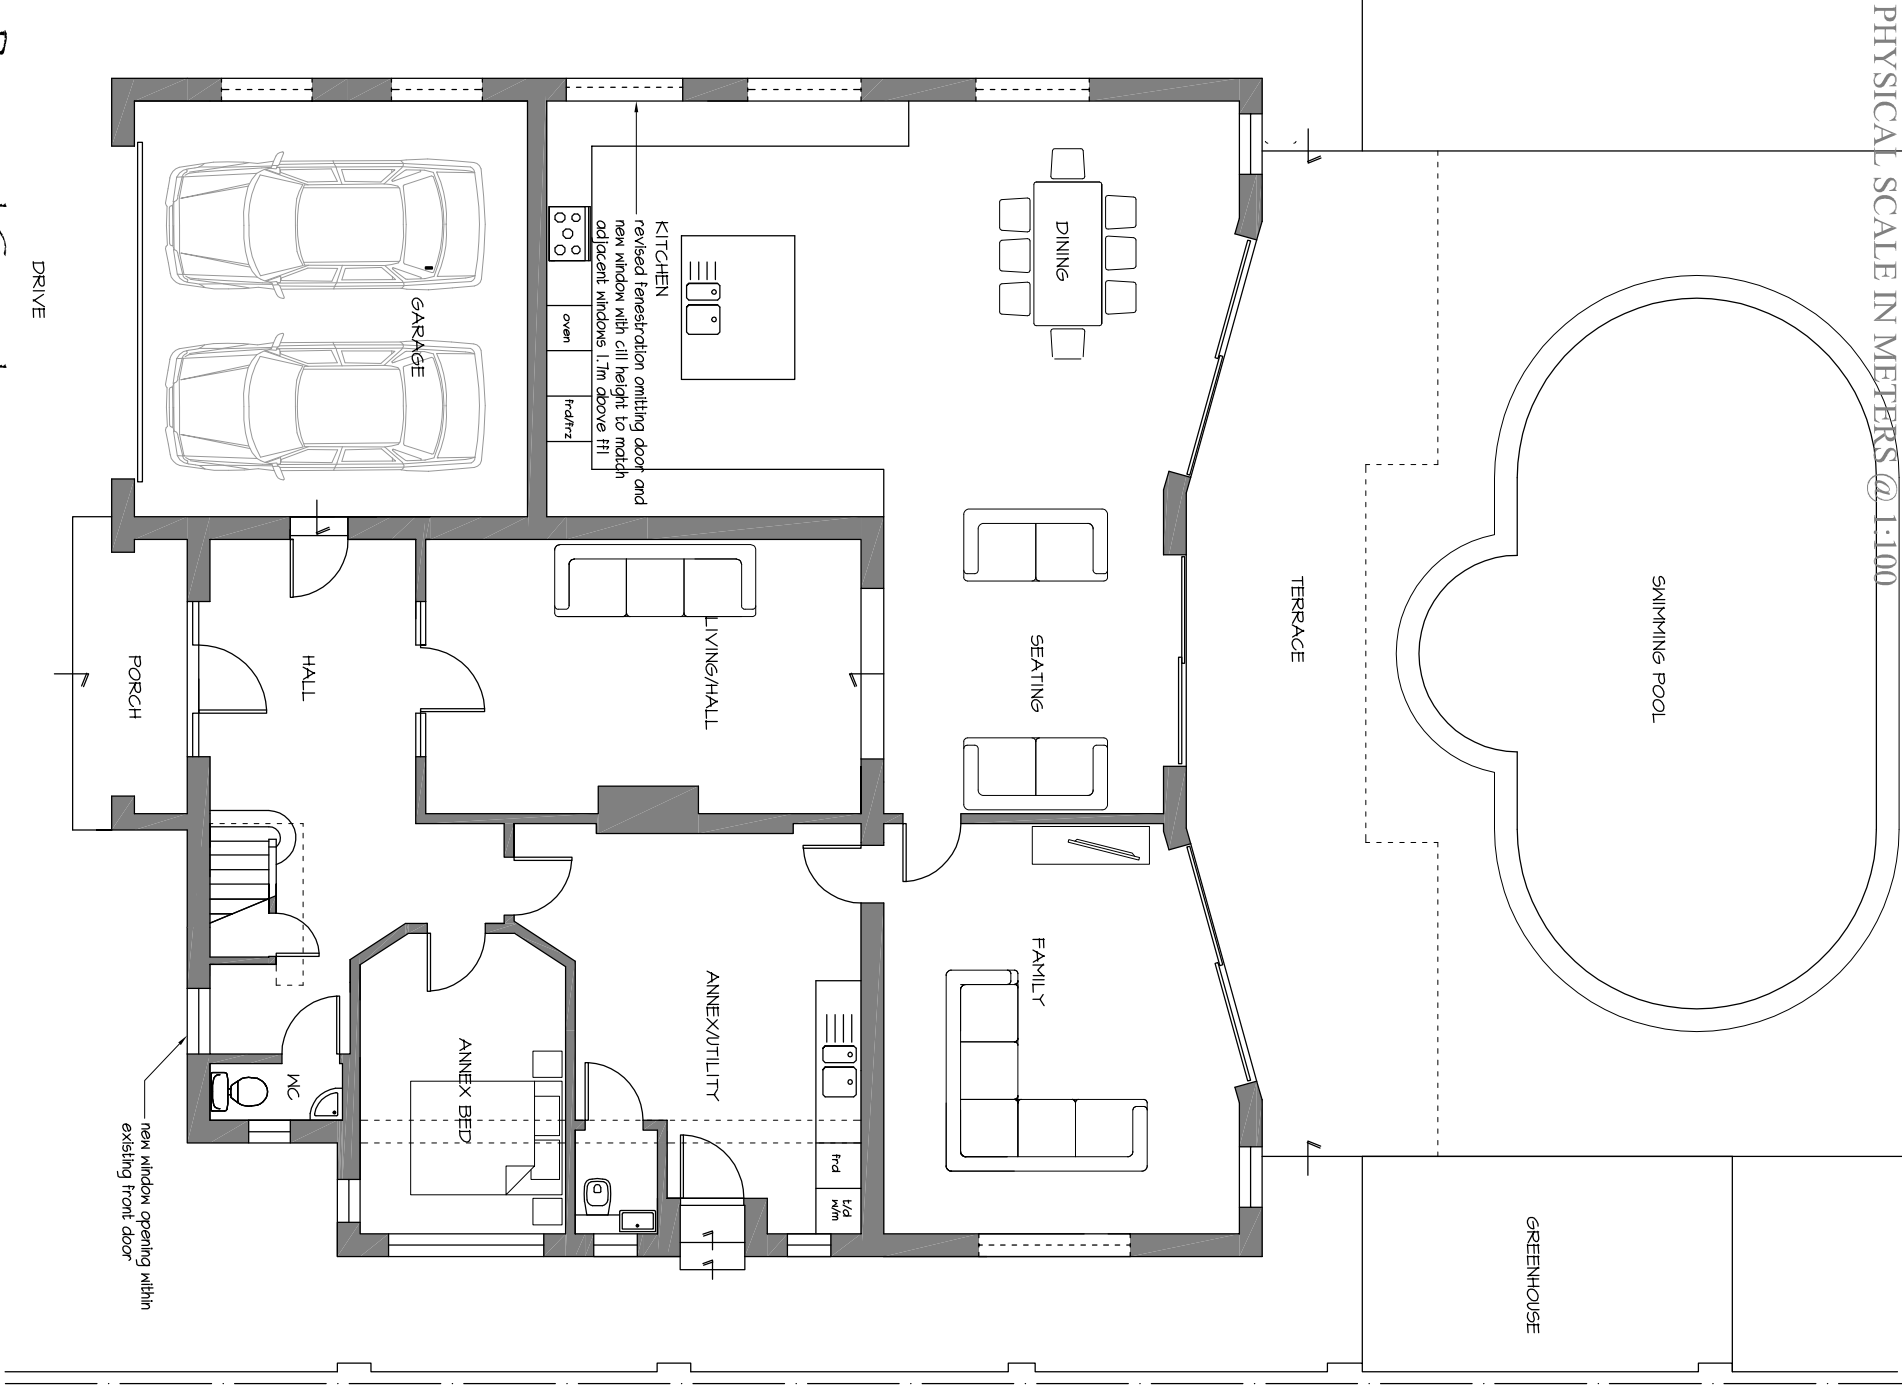

NOTES:
This drawing has been produced solely for PLANNING/DESIGN.
Do not Scale from this Drawing except for planning purposes.
Any drainage shown is presumed and to be checked on site
before commencement of works.
This drawing is the copyright of MF Designs Ltd.

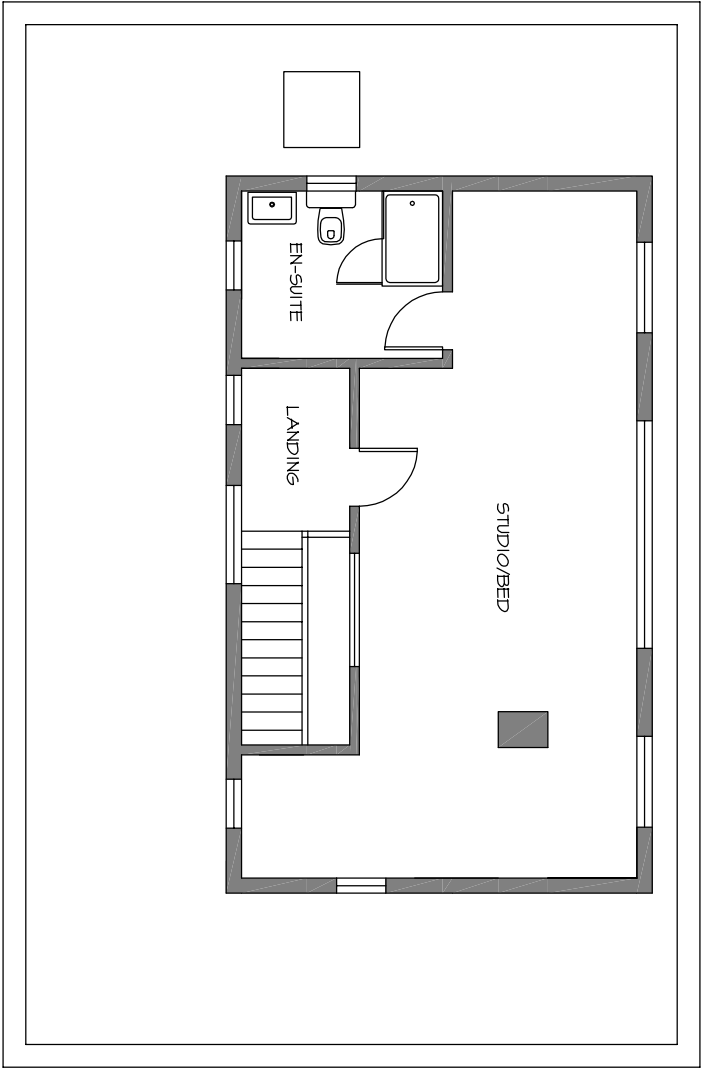

Proposed Second

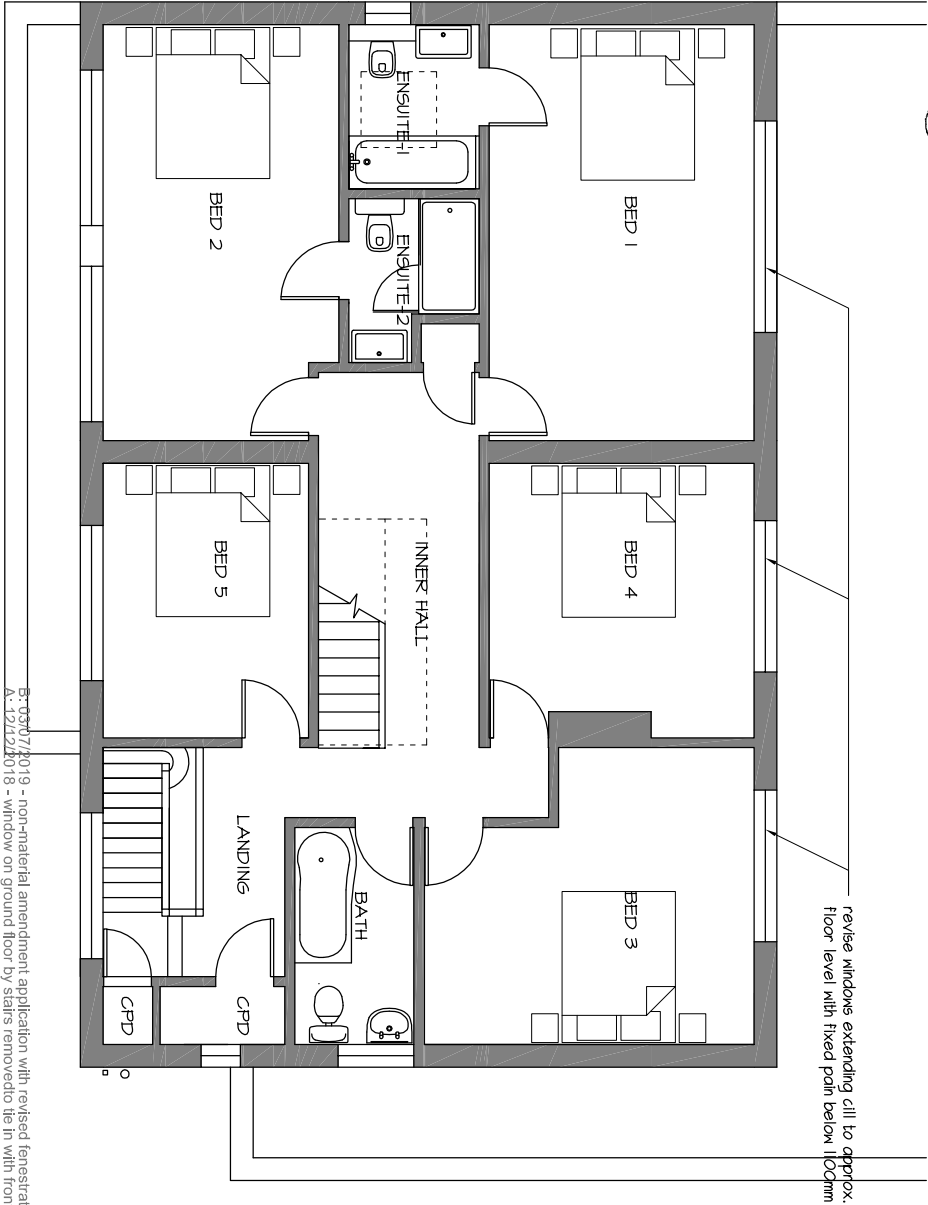

Proposed First

B:03/07/2019 - non-material amendment application with revised fenestration as indicated
A:12/12/2018 - window on ground floor by stairs removed to tie in with front elevation

mf designs ltd

Chartered Architects



36 Grove Road • Havant • Hampshire • PO9 1AR
Director: Martin Farrer RIBA • Co Registration No.4507379

t/f 02392 470967
e admin@mfdesigns.org.uk

Date: December 2018
Scale: 1:100

Job No: 3212
Dwg No: P_01 B



EXTENSION & ALTERATIONS - 23 North Shore Road, Hayling Island.

Proposed Ground