



This drawing may be scaled with reference to the scale bar for planning application purposes only. Do not scale for any other purpose, use only annotated dimensions. All dimensions are to be checked by parties using the drawing, and any errors or omissions are to be reported to James Potter Associates Ltd.



Rev.	Date	Note	Author	Checked
-	dd/mm/yy	Note	XXX	XXX

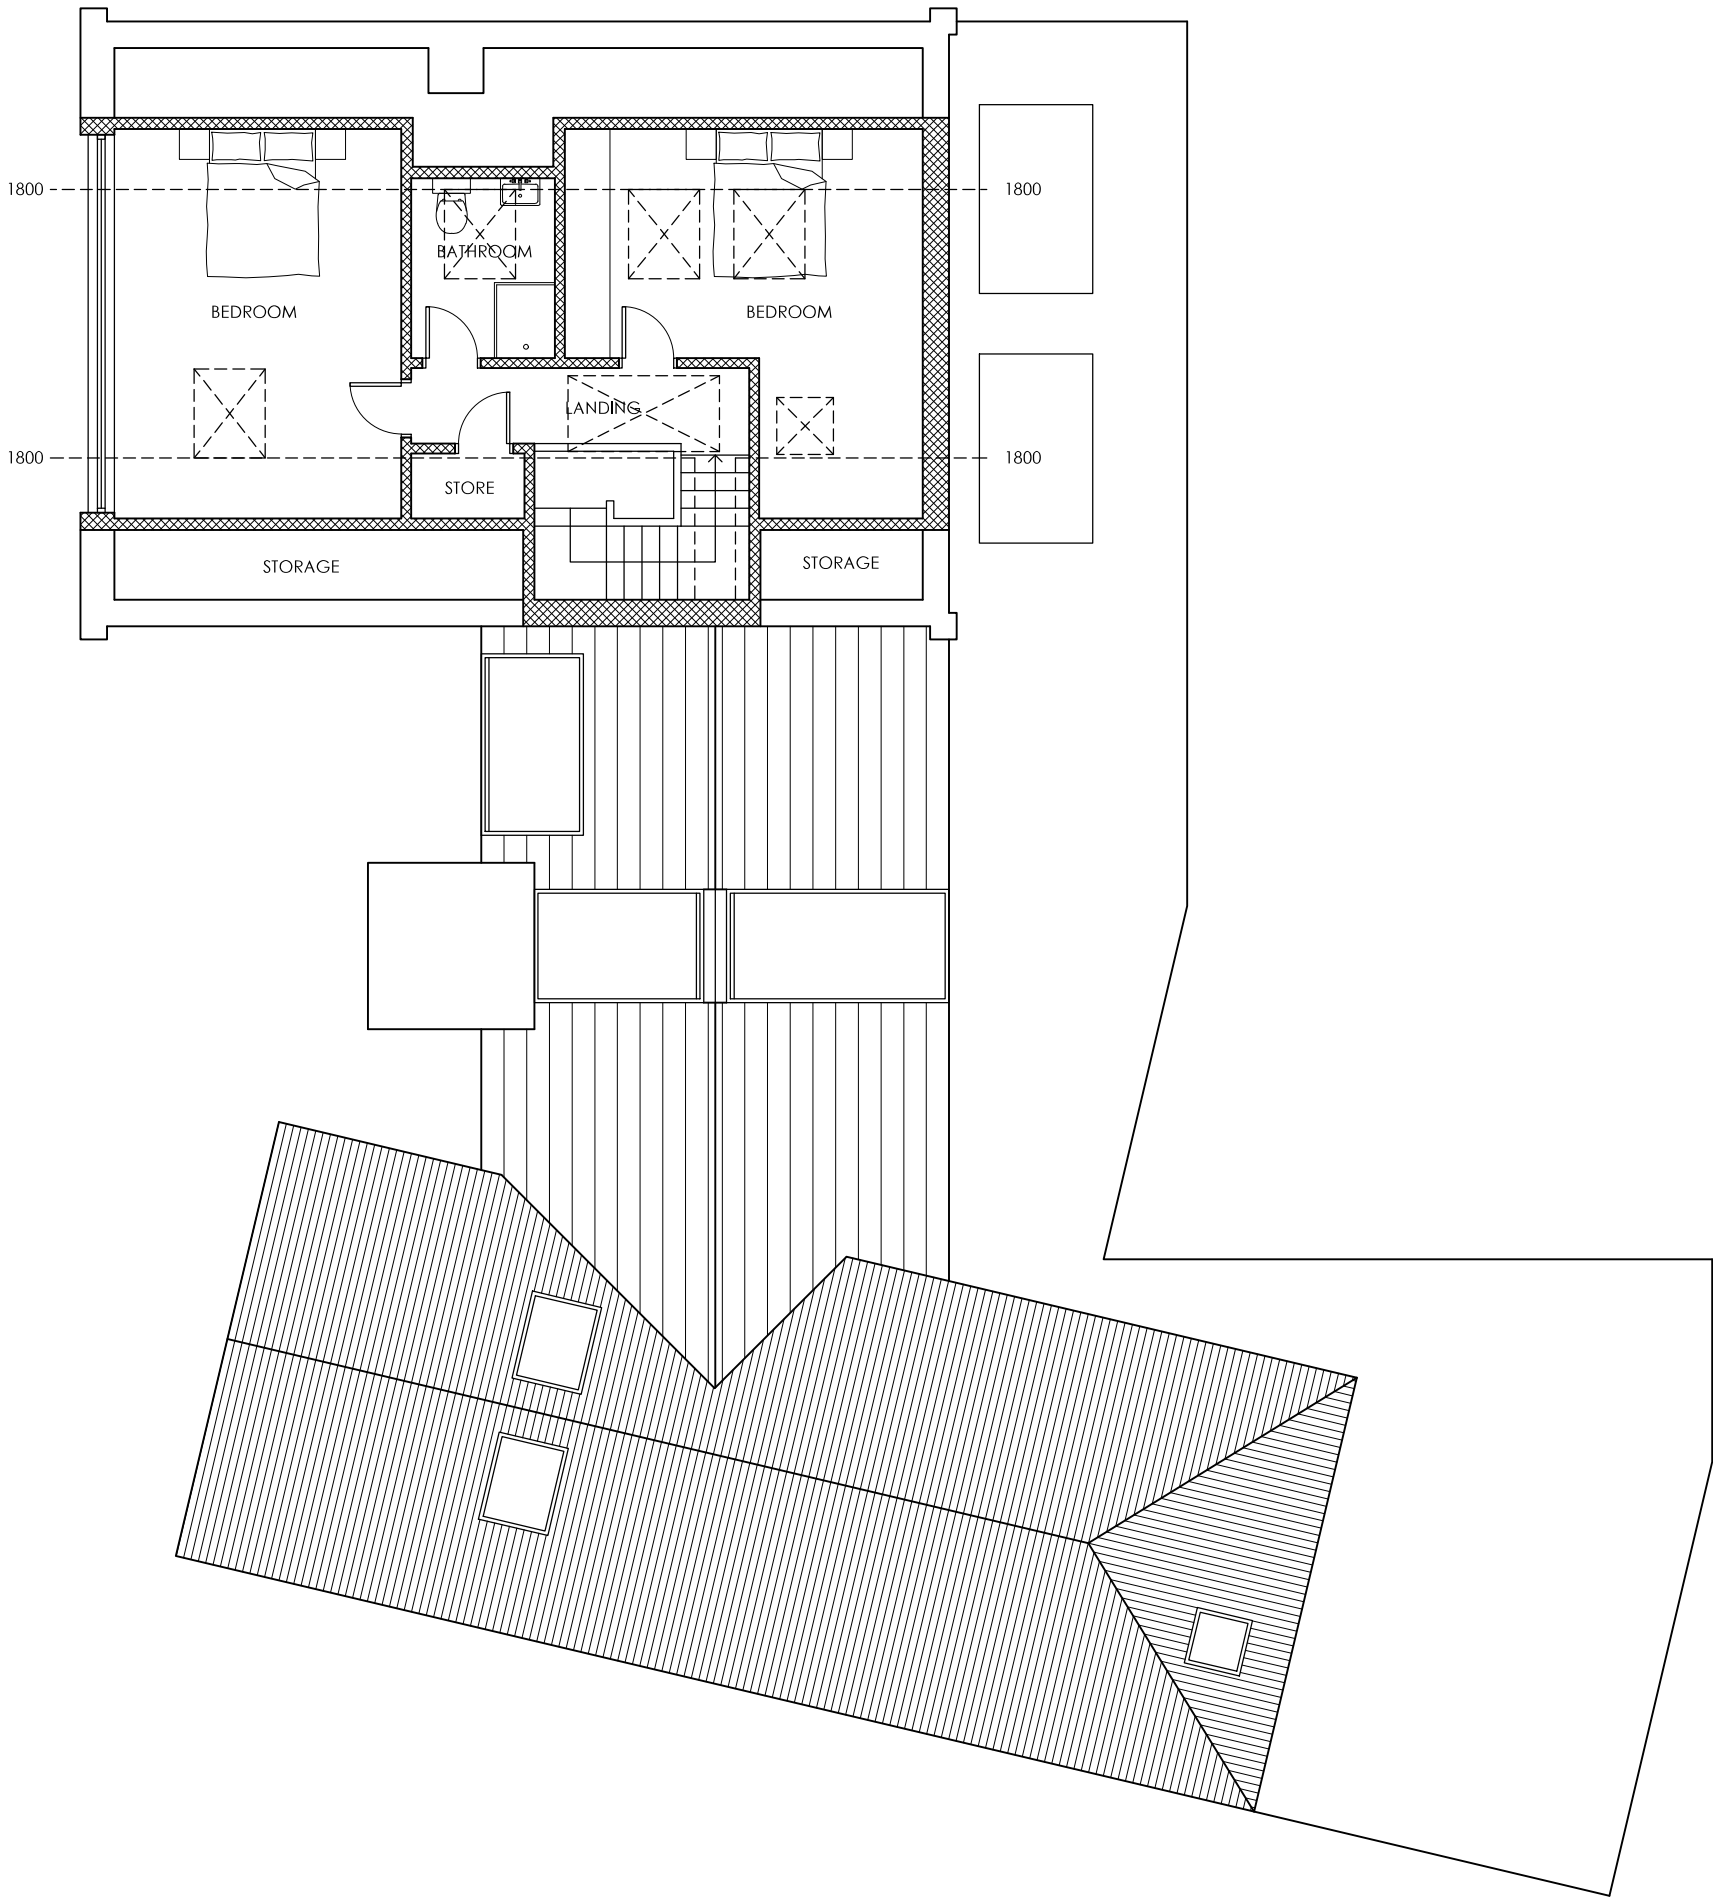

PROPOSED SECOND FLOOR PLAN

KEY

 -  Proposed new walls / partitions
-  Roof light above

 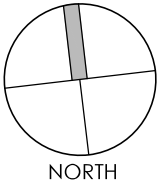

Project	EXTENSIONS, LOFT CONVERSION & ALTS. 128A WOODLANDS WIDLEY PO7 5DS					Drawing	PROPOSED SECOND FLOOR PLAN		
						Job-Dwg Number	18061-PL-506		Rev.
Client	MR & MRS SPURWAY					 JAMES POTTER ASSOCIATES www.jpa.design JPA - PORTSMOUTH 64 Hunter Road, SOUTHSEA, Portsmouth, PO4 9AY t. +44(0)7809612150			
Status	PLANNING								
Scale	1:100		Sheet Size A3						
Author	RH	Checked	JP	Date	02/05/19				