


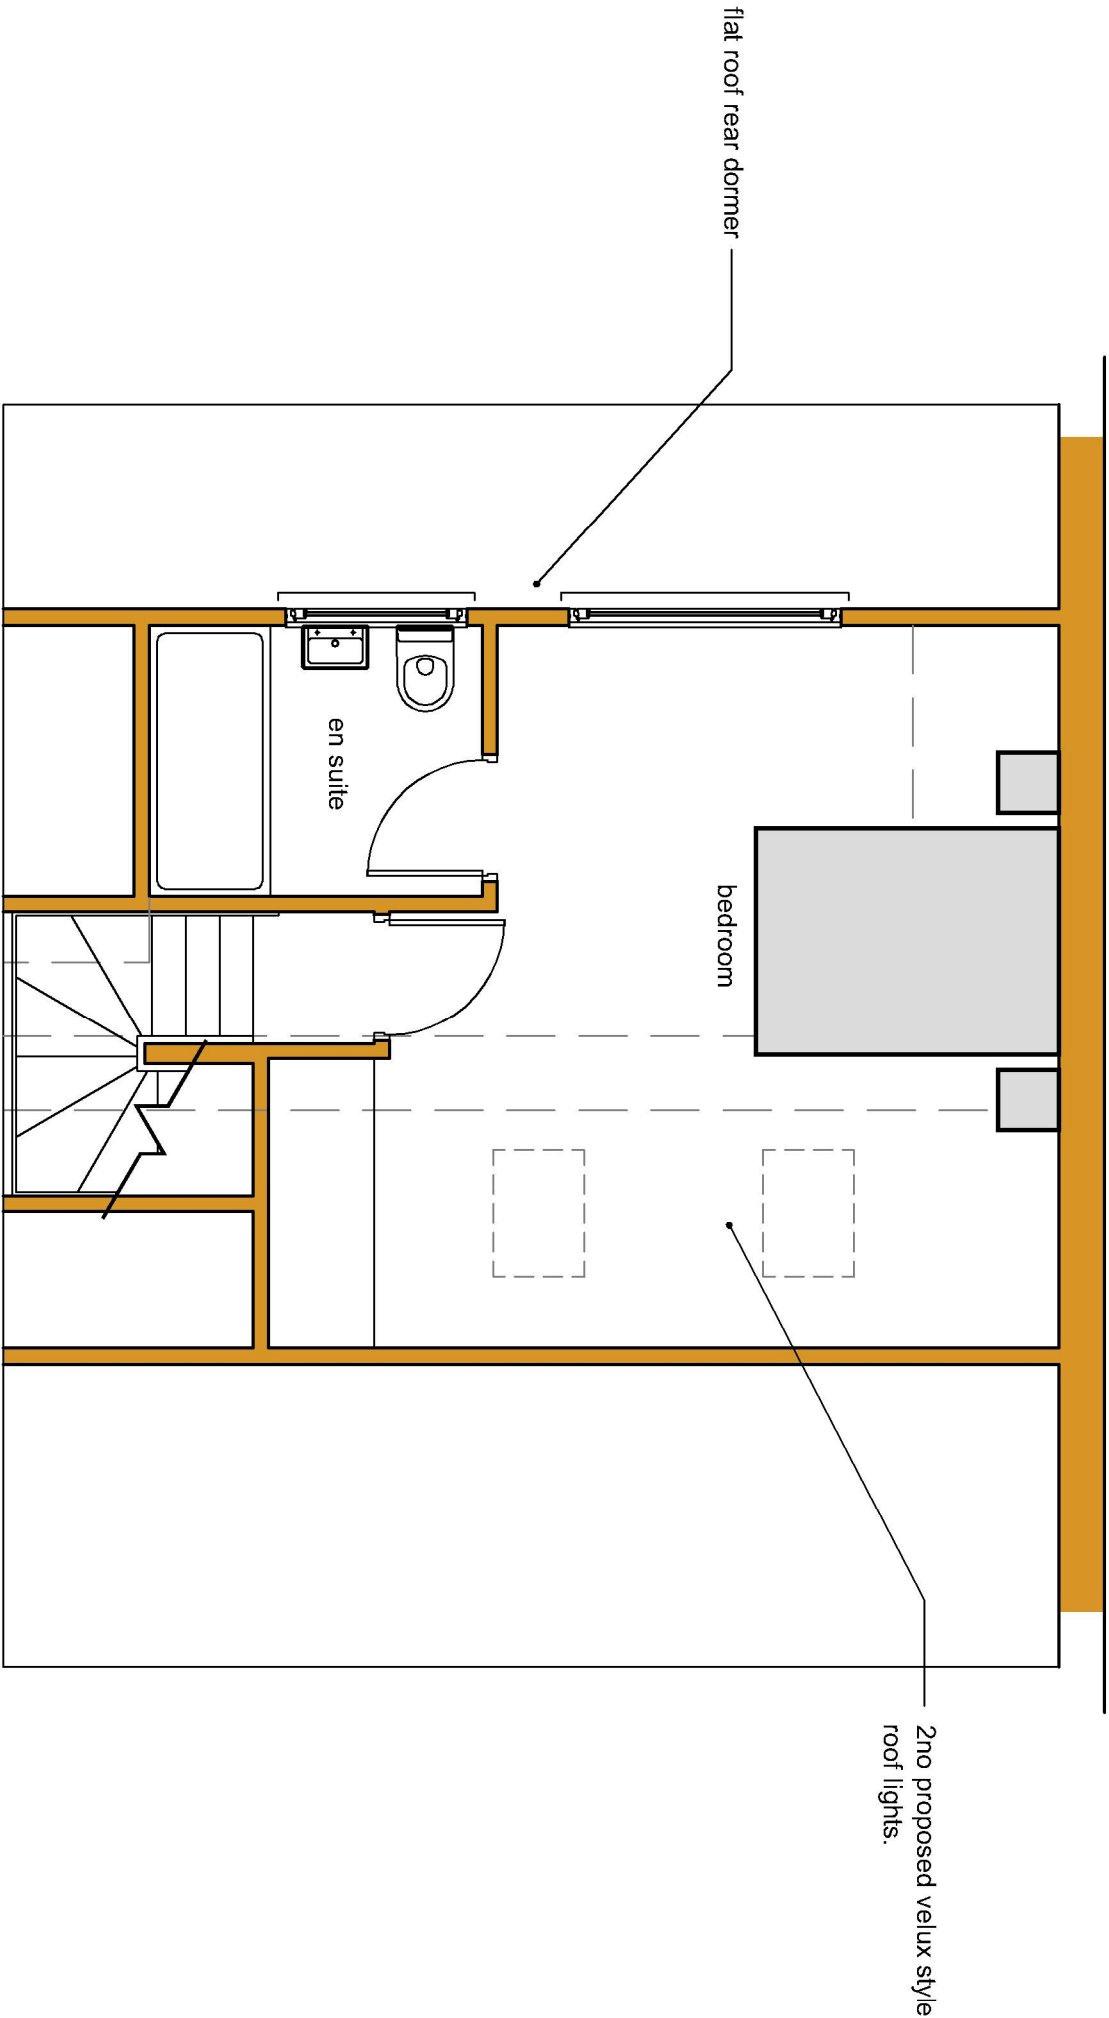

PROPOSED FIRST FLOOR PLAN
SCALE 1:50

Note:
Do not Scale from this Drawing (except for planning approval).
All dimensions are in millimetres and to be checked on site.
All Dimensions relating to subcontractors or suppliers work
must be checked and agreed between the main contractor and
the sub-contractors and suppliers.

DRAWING TITLE

PLANNING APPLICATION
PROPOSED GROUND FLOOR PLAN

DATE

Feb 2020

SCALE

1:50 @ A3

DRN

gp

CHK

-

Drawing Ref

19155 PL311

Rev

-

CLIENT

Ms Barfoot - 15 Deverell Place, Widley, Hants.

Gavin Page BA(hons)
tel. 07747 011252
email. gavin.page77@gmail.com

grp architectural design