



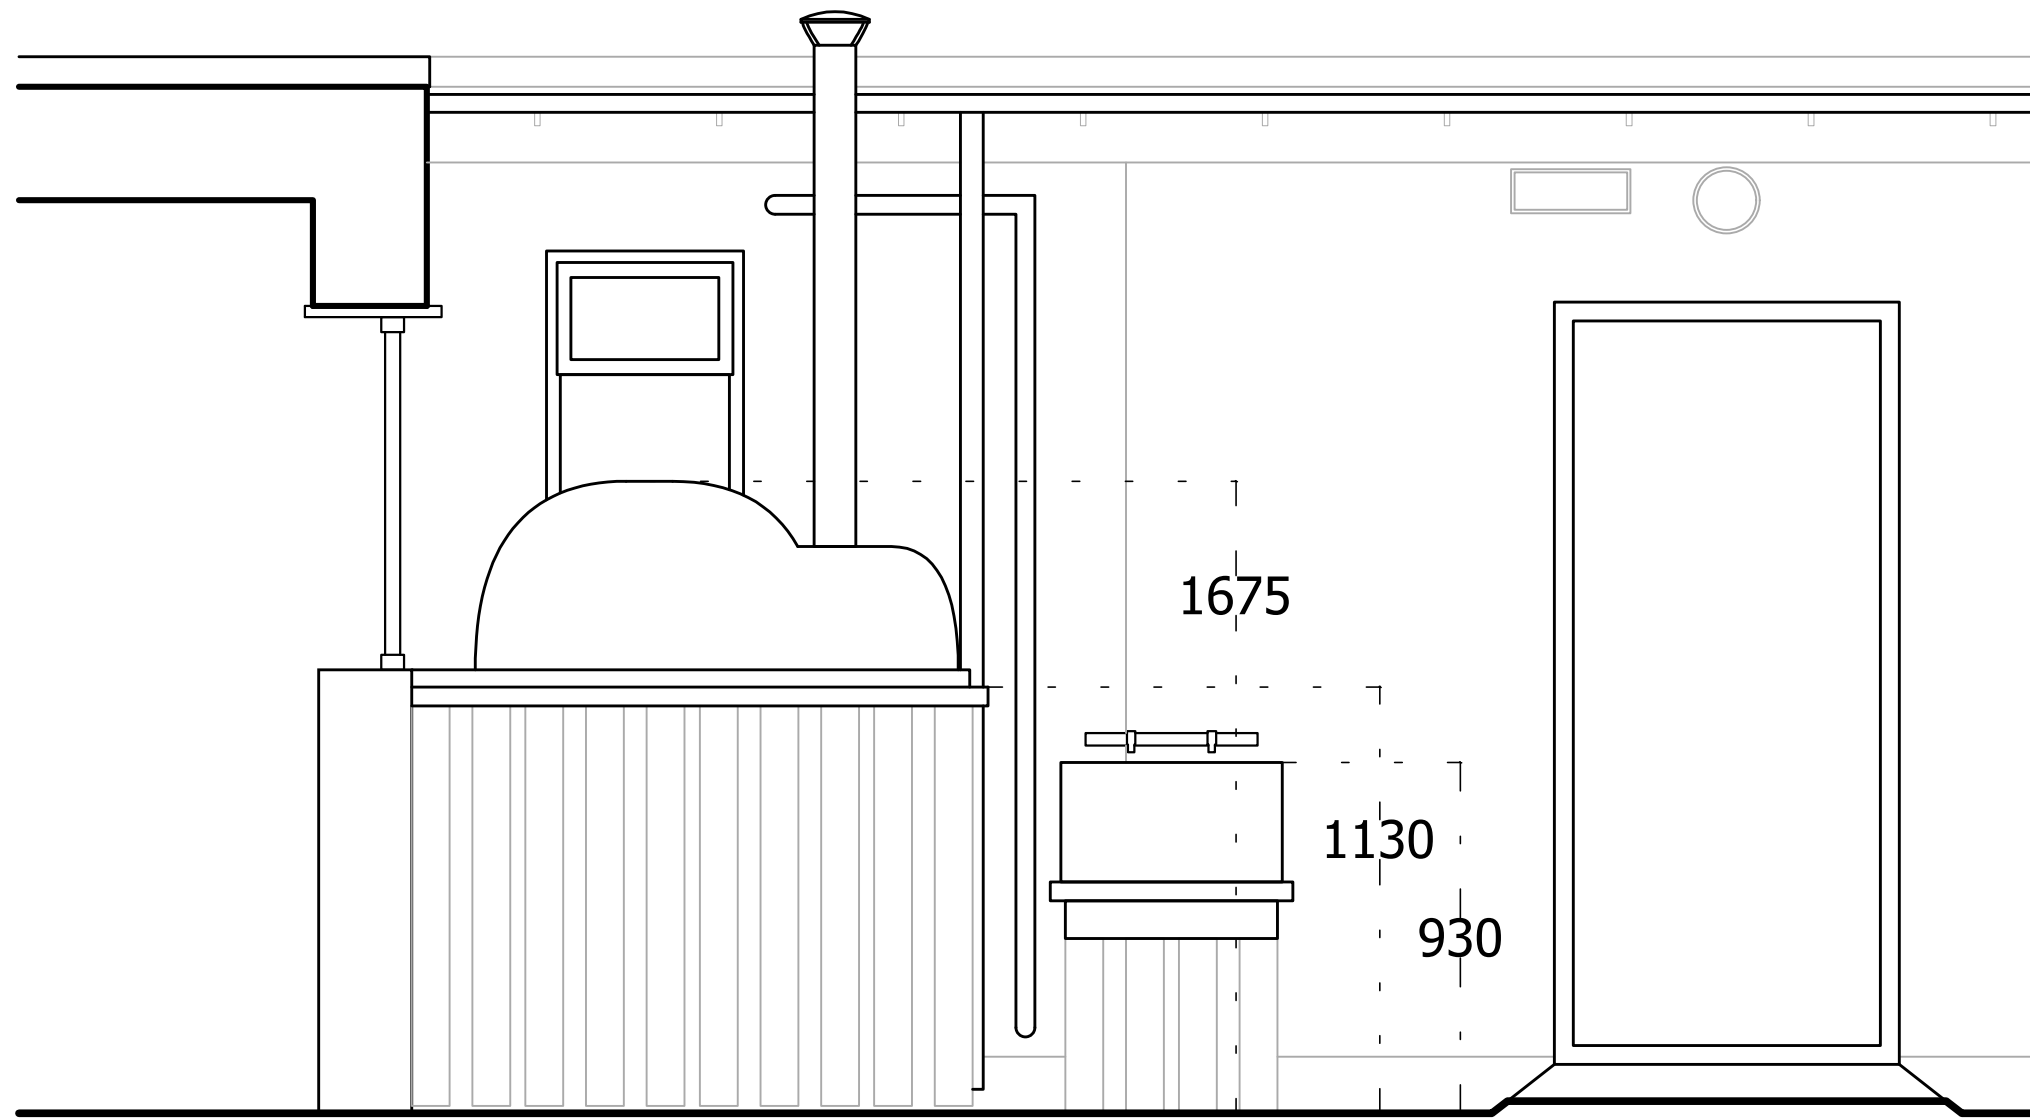


Proposed Section BB'
Scale 1:20 @ A1, 1:40 @ A3

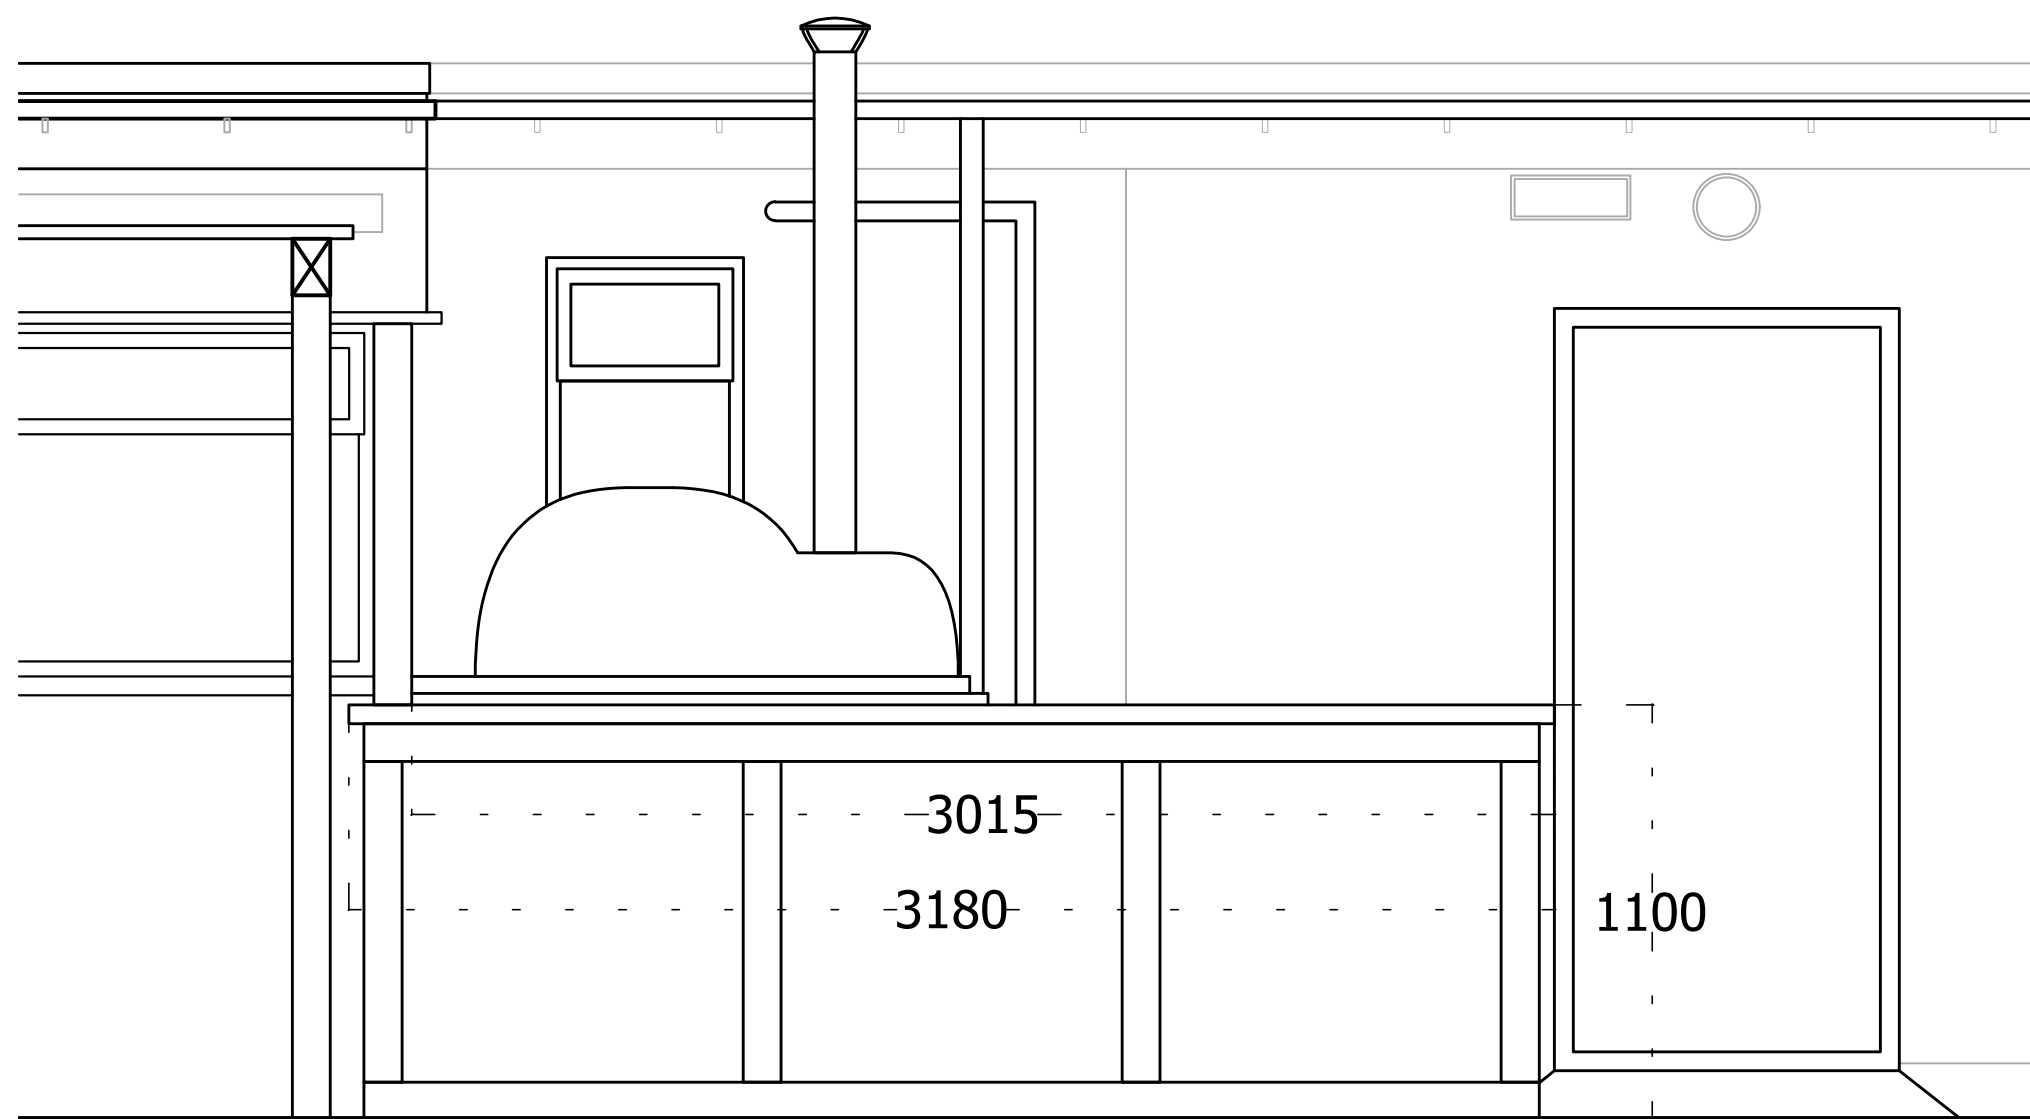


Proposed Section CC'
Scale 1:20 @ A1, 1:40 @ A3





Proposed East Elevation
Scale 1:20 @ A1, 1:40 @ A3

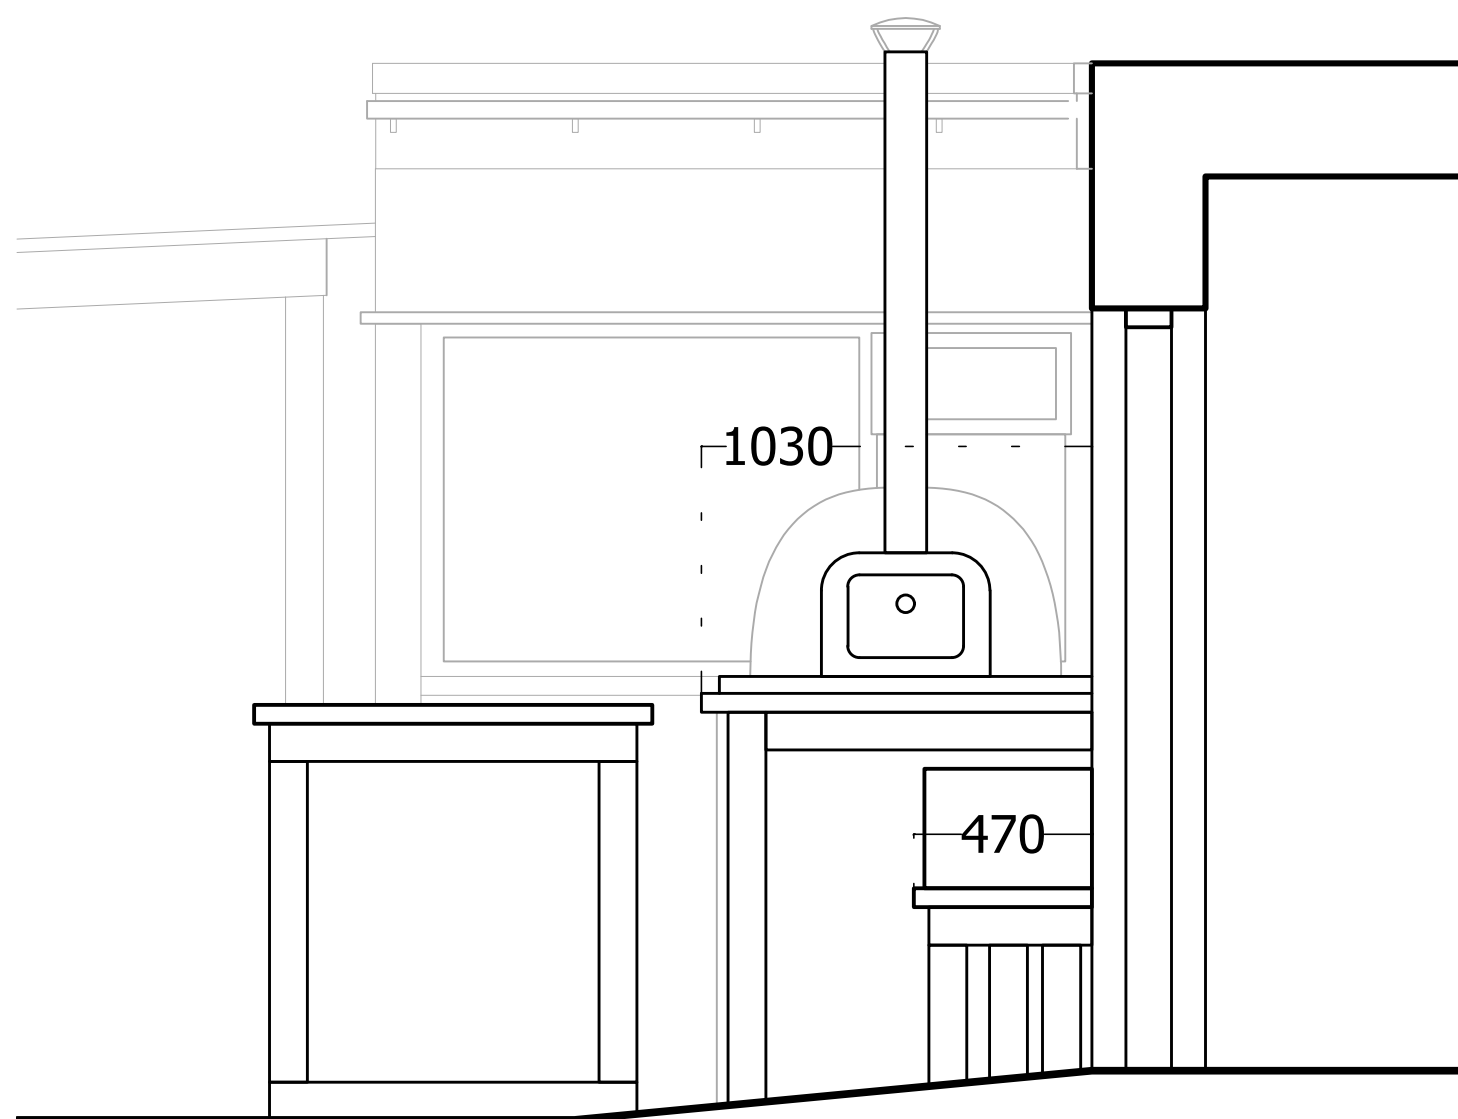

Proposed North Elevation
Scale 1:20 @ A1, 1:40 @ A3

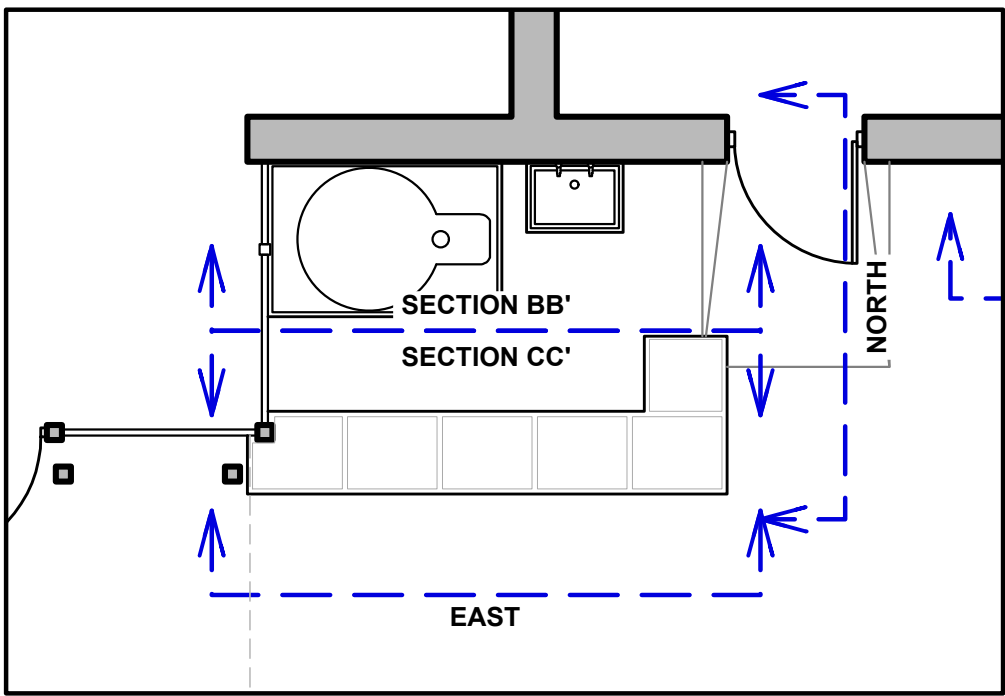

Elevation Key
NTS

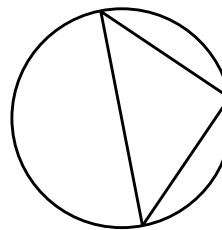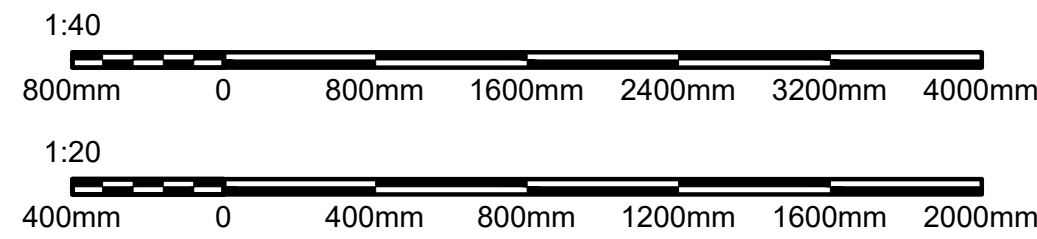

ISSUED FOR INFO 21.11

Rev	Description	Date
1	Fullers, Smith & Turner	
2	The King's Arms	
3	19 Havant Road	
4	Emsworth, PO10 7JD	
5	PROPOSED OUTSIDE	
6	BAR / PIZZA OVEN	
7	1:20 @ A1, 1:40 @ A3	

WESTWOOD STUDIOS Ltd
97 Dale Avenue,
Hassocks,
West Sussex,
BN6 8LR.

t: 07957421434
info@westwoodstudios.co.uk

INFORMATION	Rev No.
Dwg No.	
19-038-02-06	-