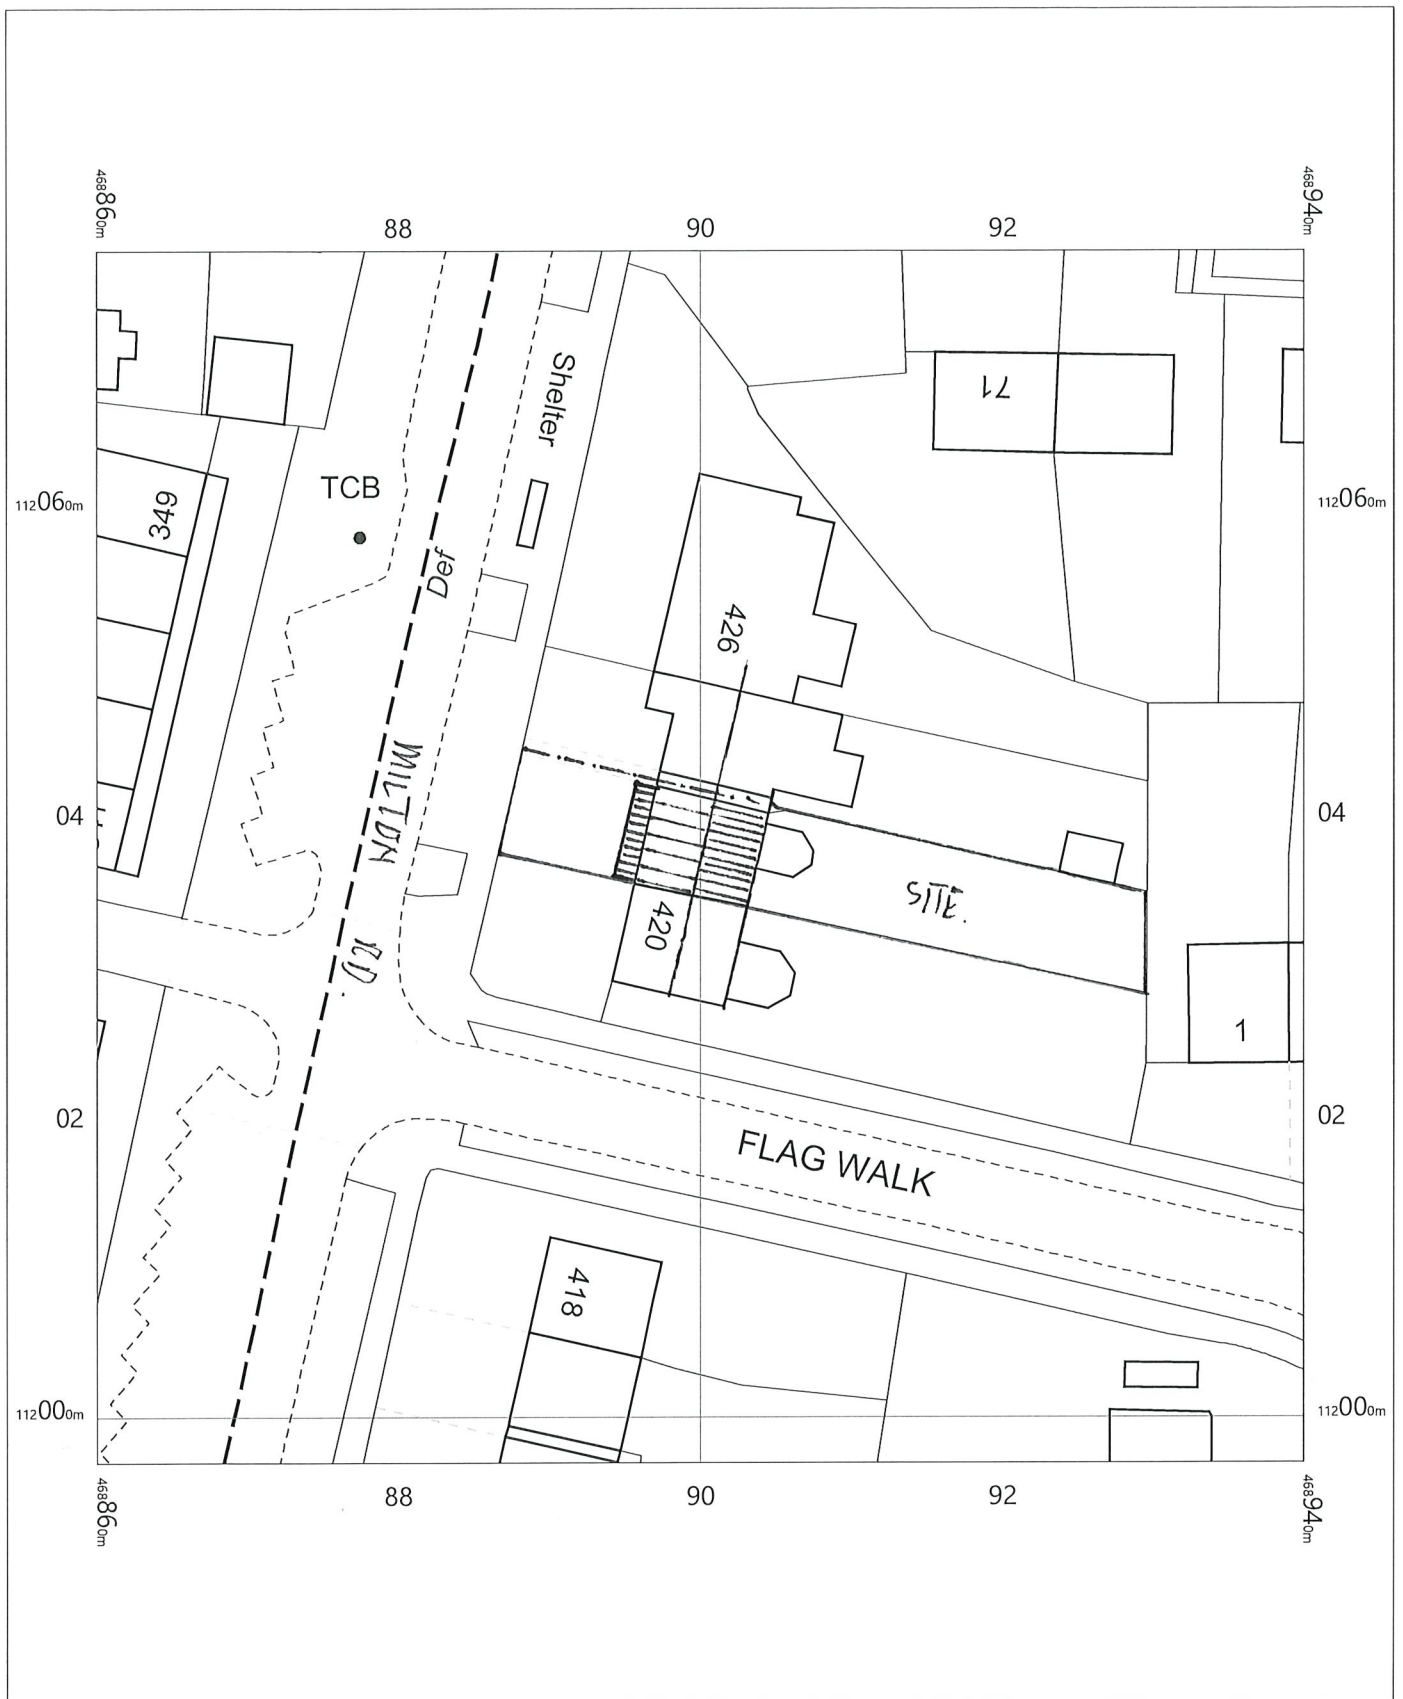



SITE PLAN : SCALE : 1:500.

422 Milton Road,  
Cowplain,  
Waterlooville,  
Hampshire  
PO8 8LD

OS MasterMap 1250/2500/10000 scale  
Thursday, November 14, 2019, ID: MPMBW-00840970  
[www.blackwellmapping.co.uk](http://www.blackwellmapping.co.uk)

1:500 scale print at A4, Centre: 468900 E, 112037 N

©Crown Copyright Ordnance Survey. Licence no. 100041041

 

**BLACKWELL'S**  
MAPPING SERVICES  
PERSONAL & PROFESSIONAL MAPPING  
[www.blackwellmapping.co.uk](http://www.blackwellmapping.co.uk)

TEL: 0800 151 2612  
[maps@blackwell.co.uk](mailto:maps@blackwell.co.uk)