

Rev A - Minor revisions;
(Mar' 19)

Project

PROPOSED REPLACEMENT HOUSE AT
LITTLE FOXES, ROSE HILL, WATERLOOVILLE.

Drawing Title

SITE PLAN

Client

MR GOODYEAR


NP DESIGNS
Architectural Consultants

WOODSIDE HOUSE, 108 LONGWOOD AVENUE
COWPLAIN,
WATERLOOVILLE, HAMPSHIRE PO8 8HX
TEL: 023 9226 8551. EMAIL: nigel@npdesigns.net

Scale 1:200

Dwg No P 298 / 2

Rev A

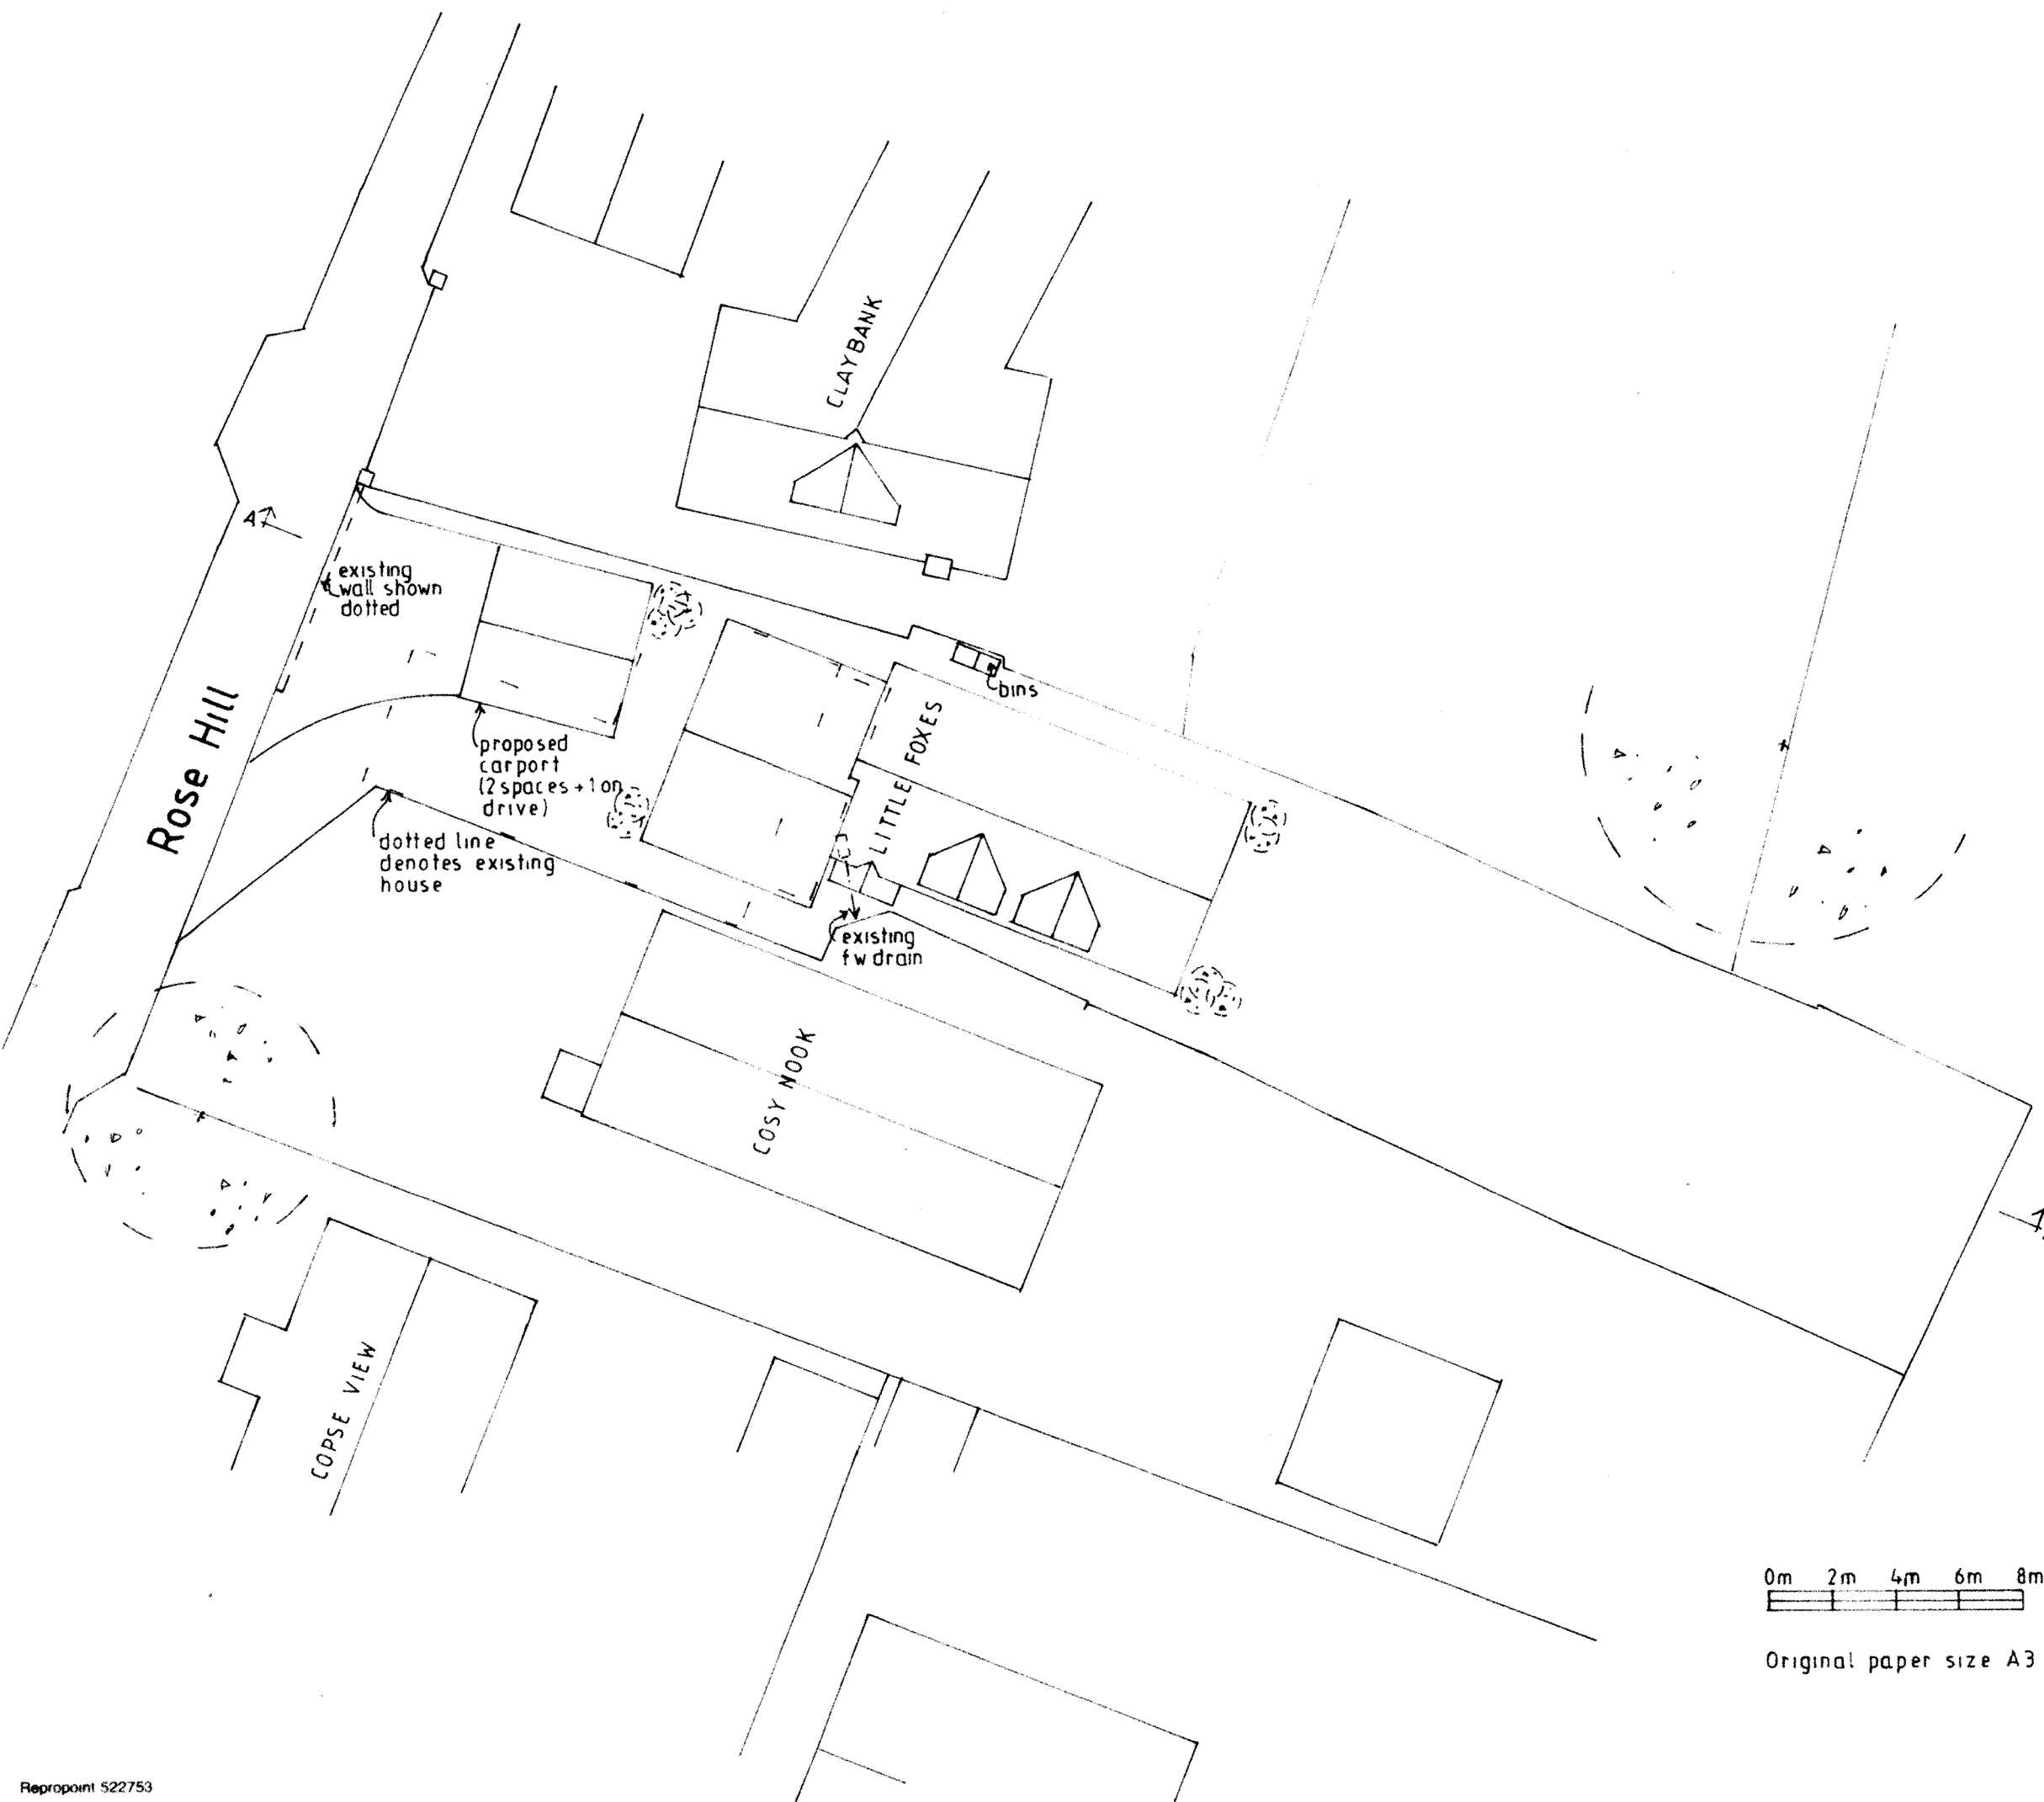

0m 2m 4m 6m 8m

Original paper size A3