



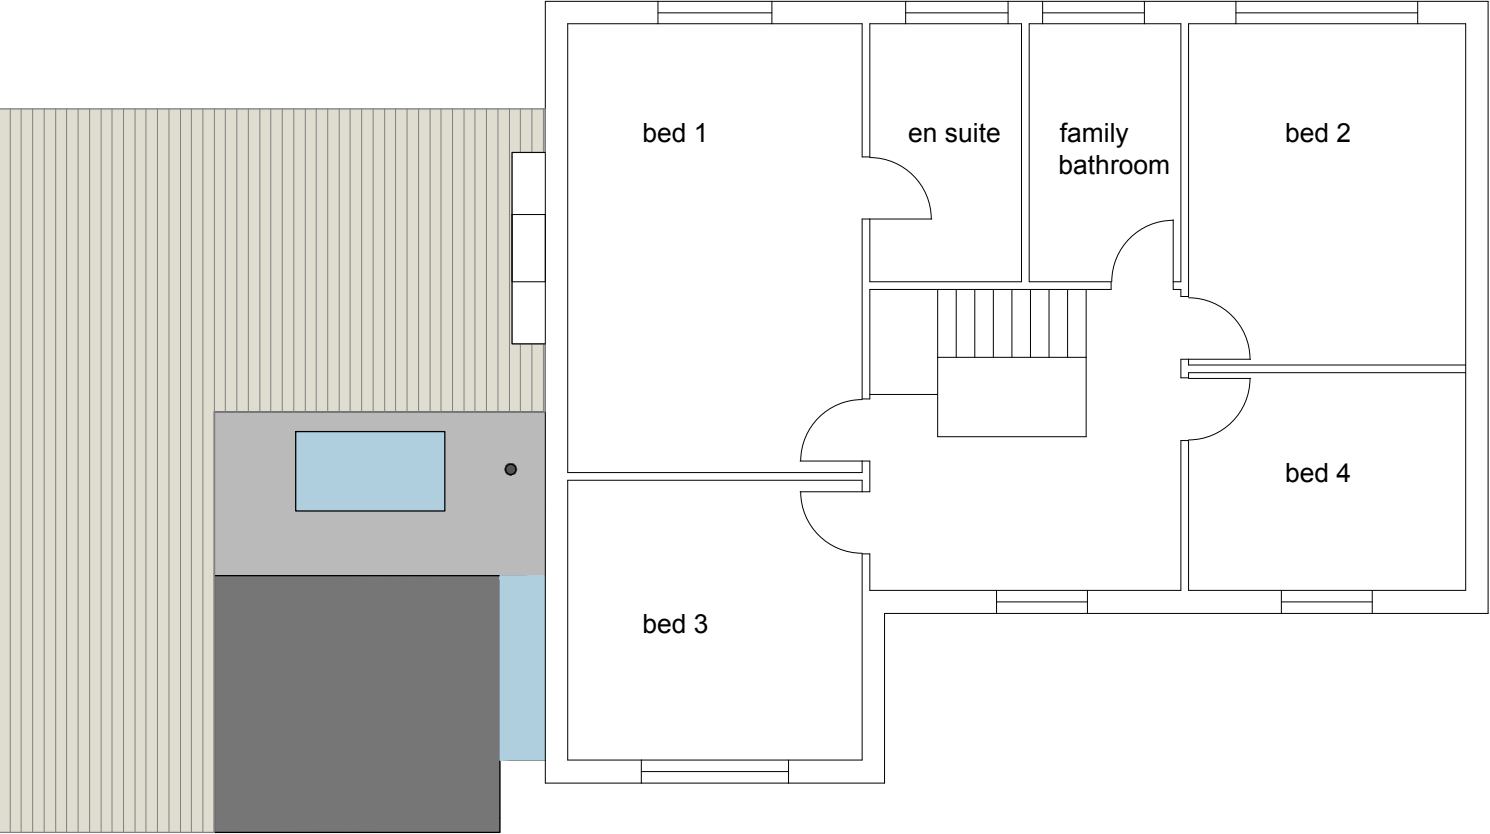

1 proposed first floor plan
scale 1:100 @ A3

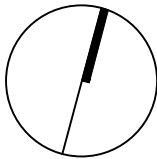

planning

this drawing is not for
construction
this drawing is the
property of:
dwell design
unit 8d,
funtley court,
funtley hill,
fareham,
po16 7uy

revisions
-/-

scale bars
1:100
0 1 2 5

scale
1:100 @ A3

job name
34 st helens road

date
june 19

job number
19019

drawing number
(pl)06

drawing name
proposed first floor
plan

status
planning

revision
-

dwell design
ltd