

LINEAR SCALE 1:100

A3 @ 1:100

PROPOSED ELEVATIONS

ADP ARCHITECTS LTD

Richmond Court, 94 Botley Road, Park Gate,
Southampton, Hampshire SO31 1BA
Telephone/ Fax Number: 0845 365 1475
Email: mail@adp-ltd.co.uk

Copyright of ADP Architects Ltd


Rev A - May 2014 - Planning Conditions

Rev B - Dec 2019 - PV Panels



Front Elevation (North) 1:100

Side Elevation (West)

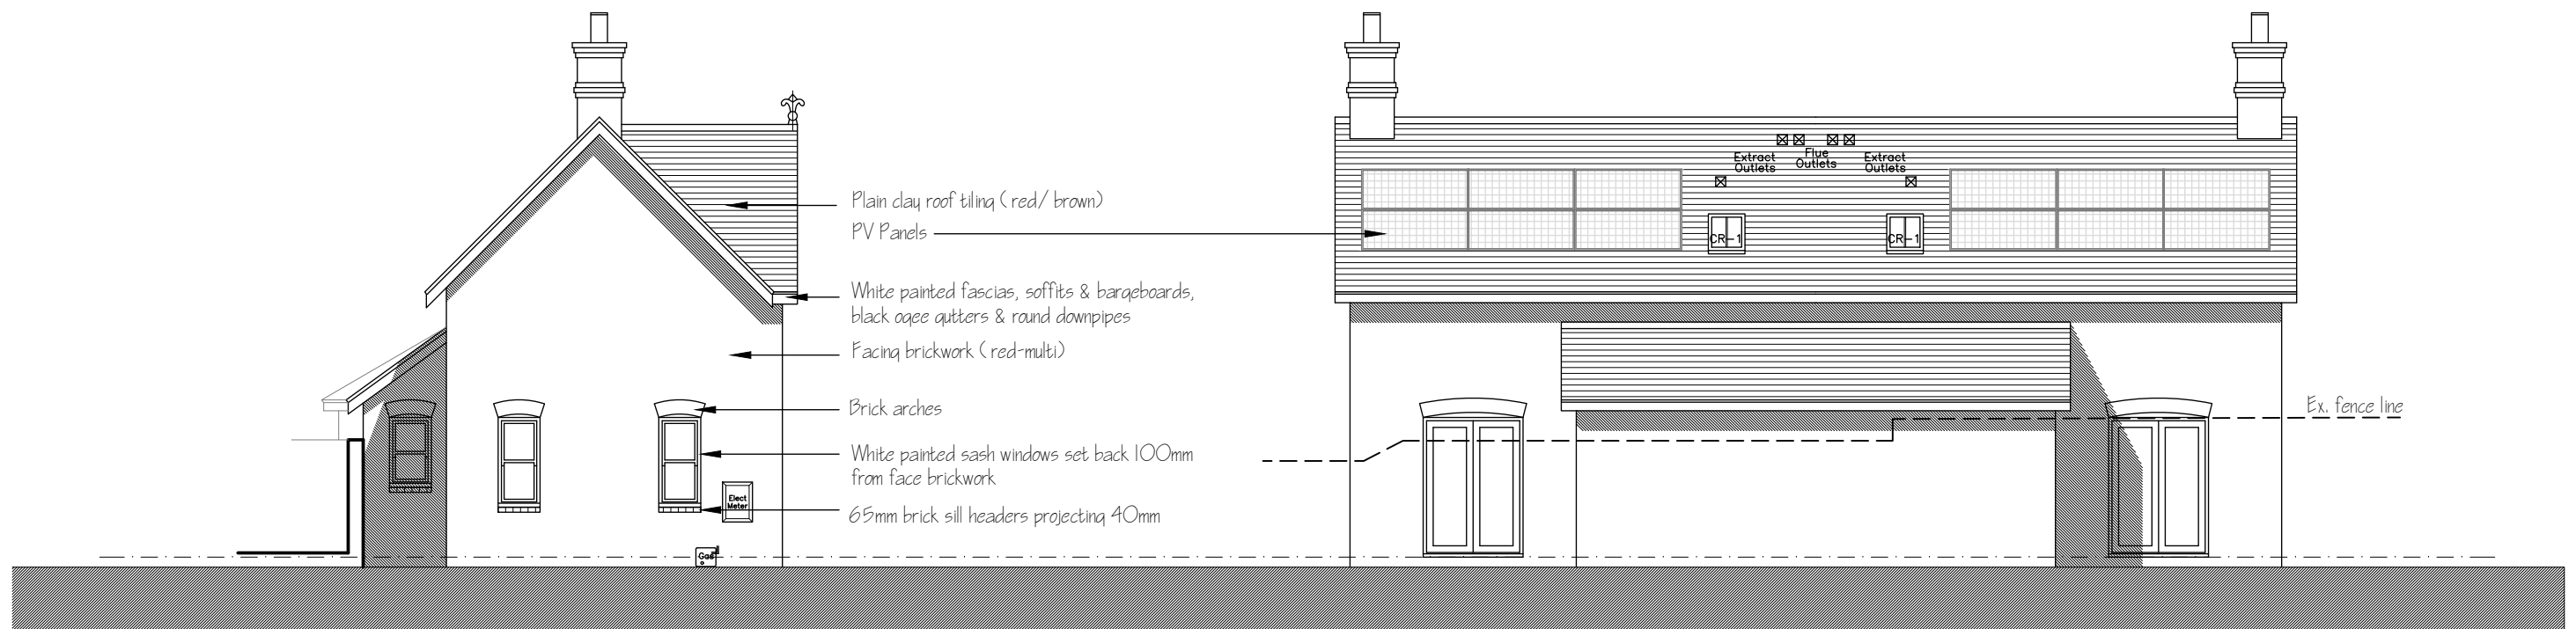

Side Elevation (East)

Rear Elevation (South)

Proposed Residential Development ✕ 17 South Street ✕ Havant ✕ Mr J Ramage ✕ 1385 / 105b