

Notes



- Orientation of each plot varies. For orientation of each house type A refer to site plan.
- For design options please refer to elevation drawings.
- Incoming services and cabinet locations to be agreed.

House Type A - 4 Bed / 7 Person		
Ground Floor GIA m²	First Floor GIA m²	Total
56	56	112


Plot Number	Layout Orientation	Design Option	Type
1	Handed	A	Semi- Detached
2	As Plan	A	Semi- Detached
9	Handed	B	Mid - Terrace
10	As Plan	B	End Terrace (R)
13	Handed	A	End Terrace (L)
16	Handed	B	Semi- Detached
17	As Plan	B	Semi- Detached

Windows

NOTE A - Plot 13 ONLY
NOTE B - All plots except Plot 9
NOTE C - All plots except Plot 9 & Plot 10

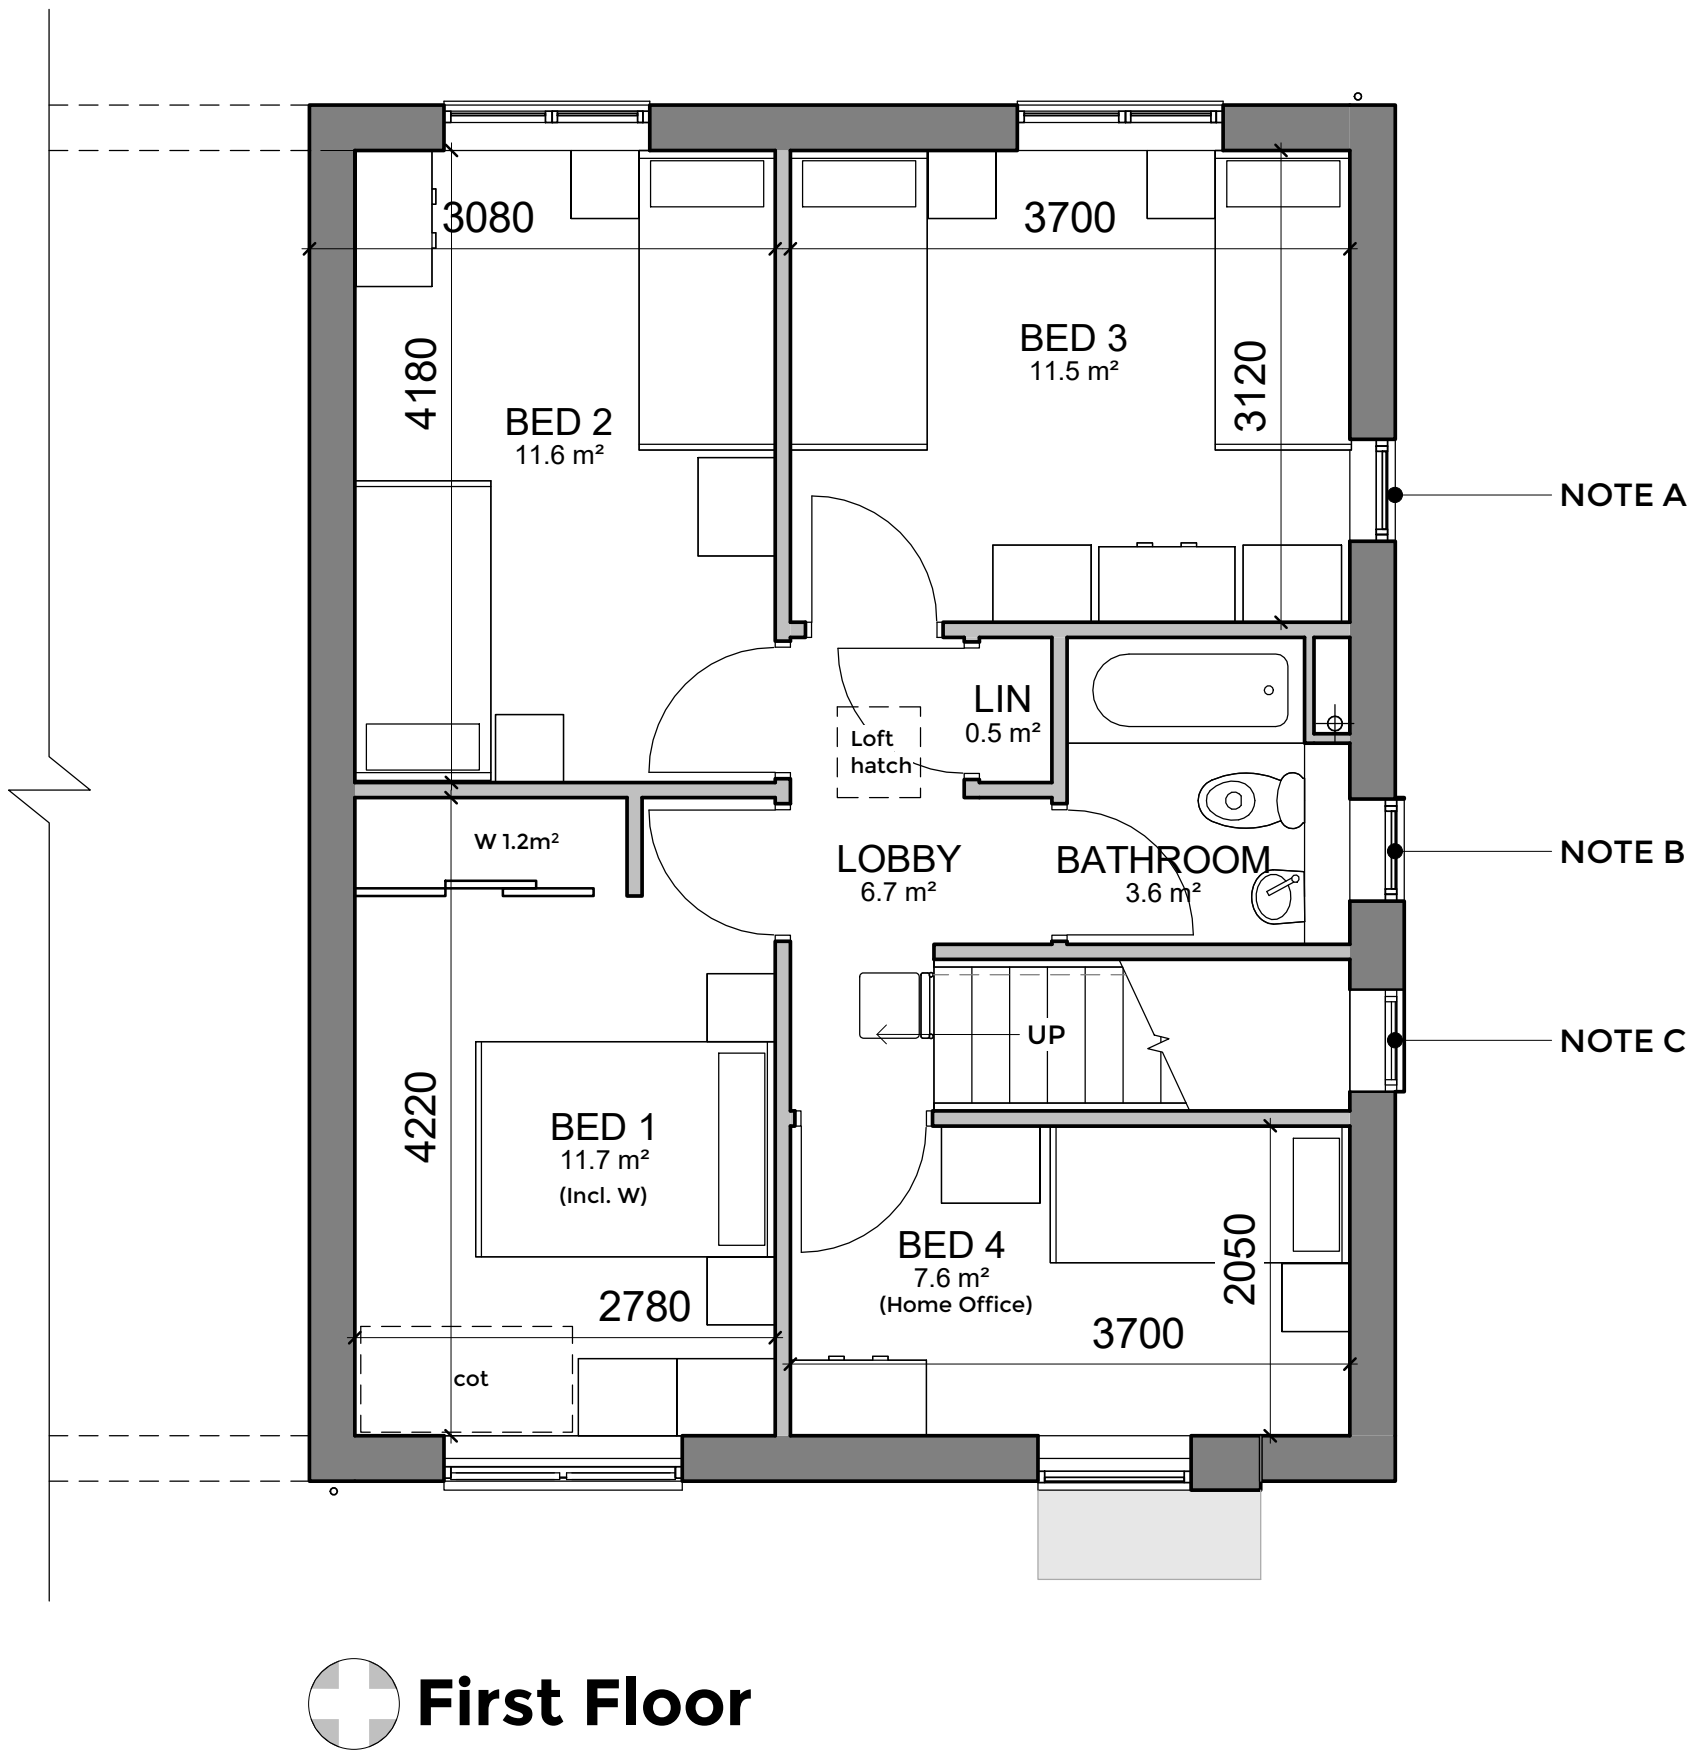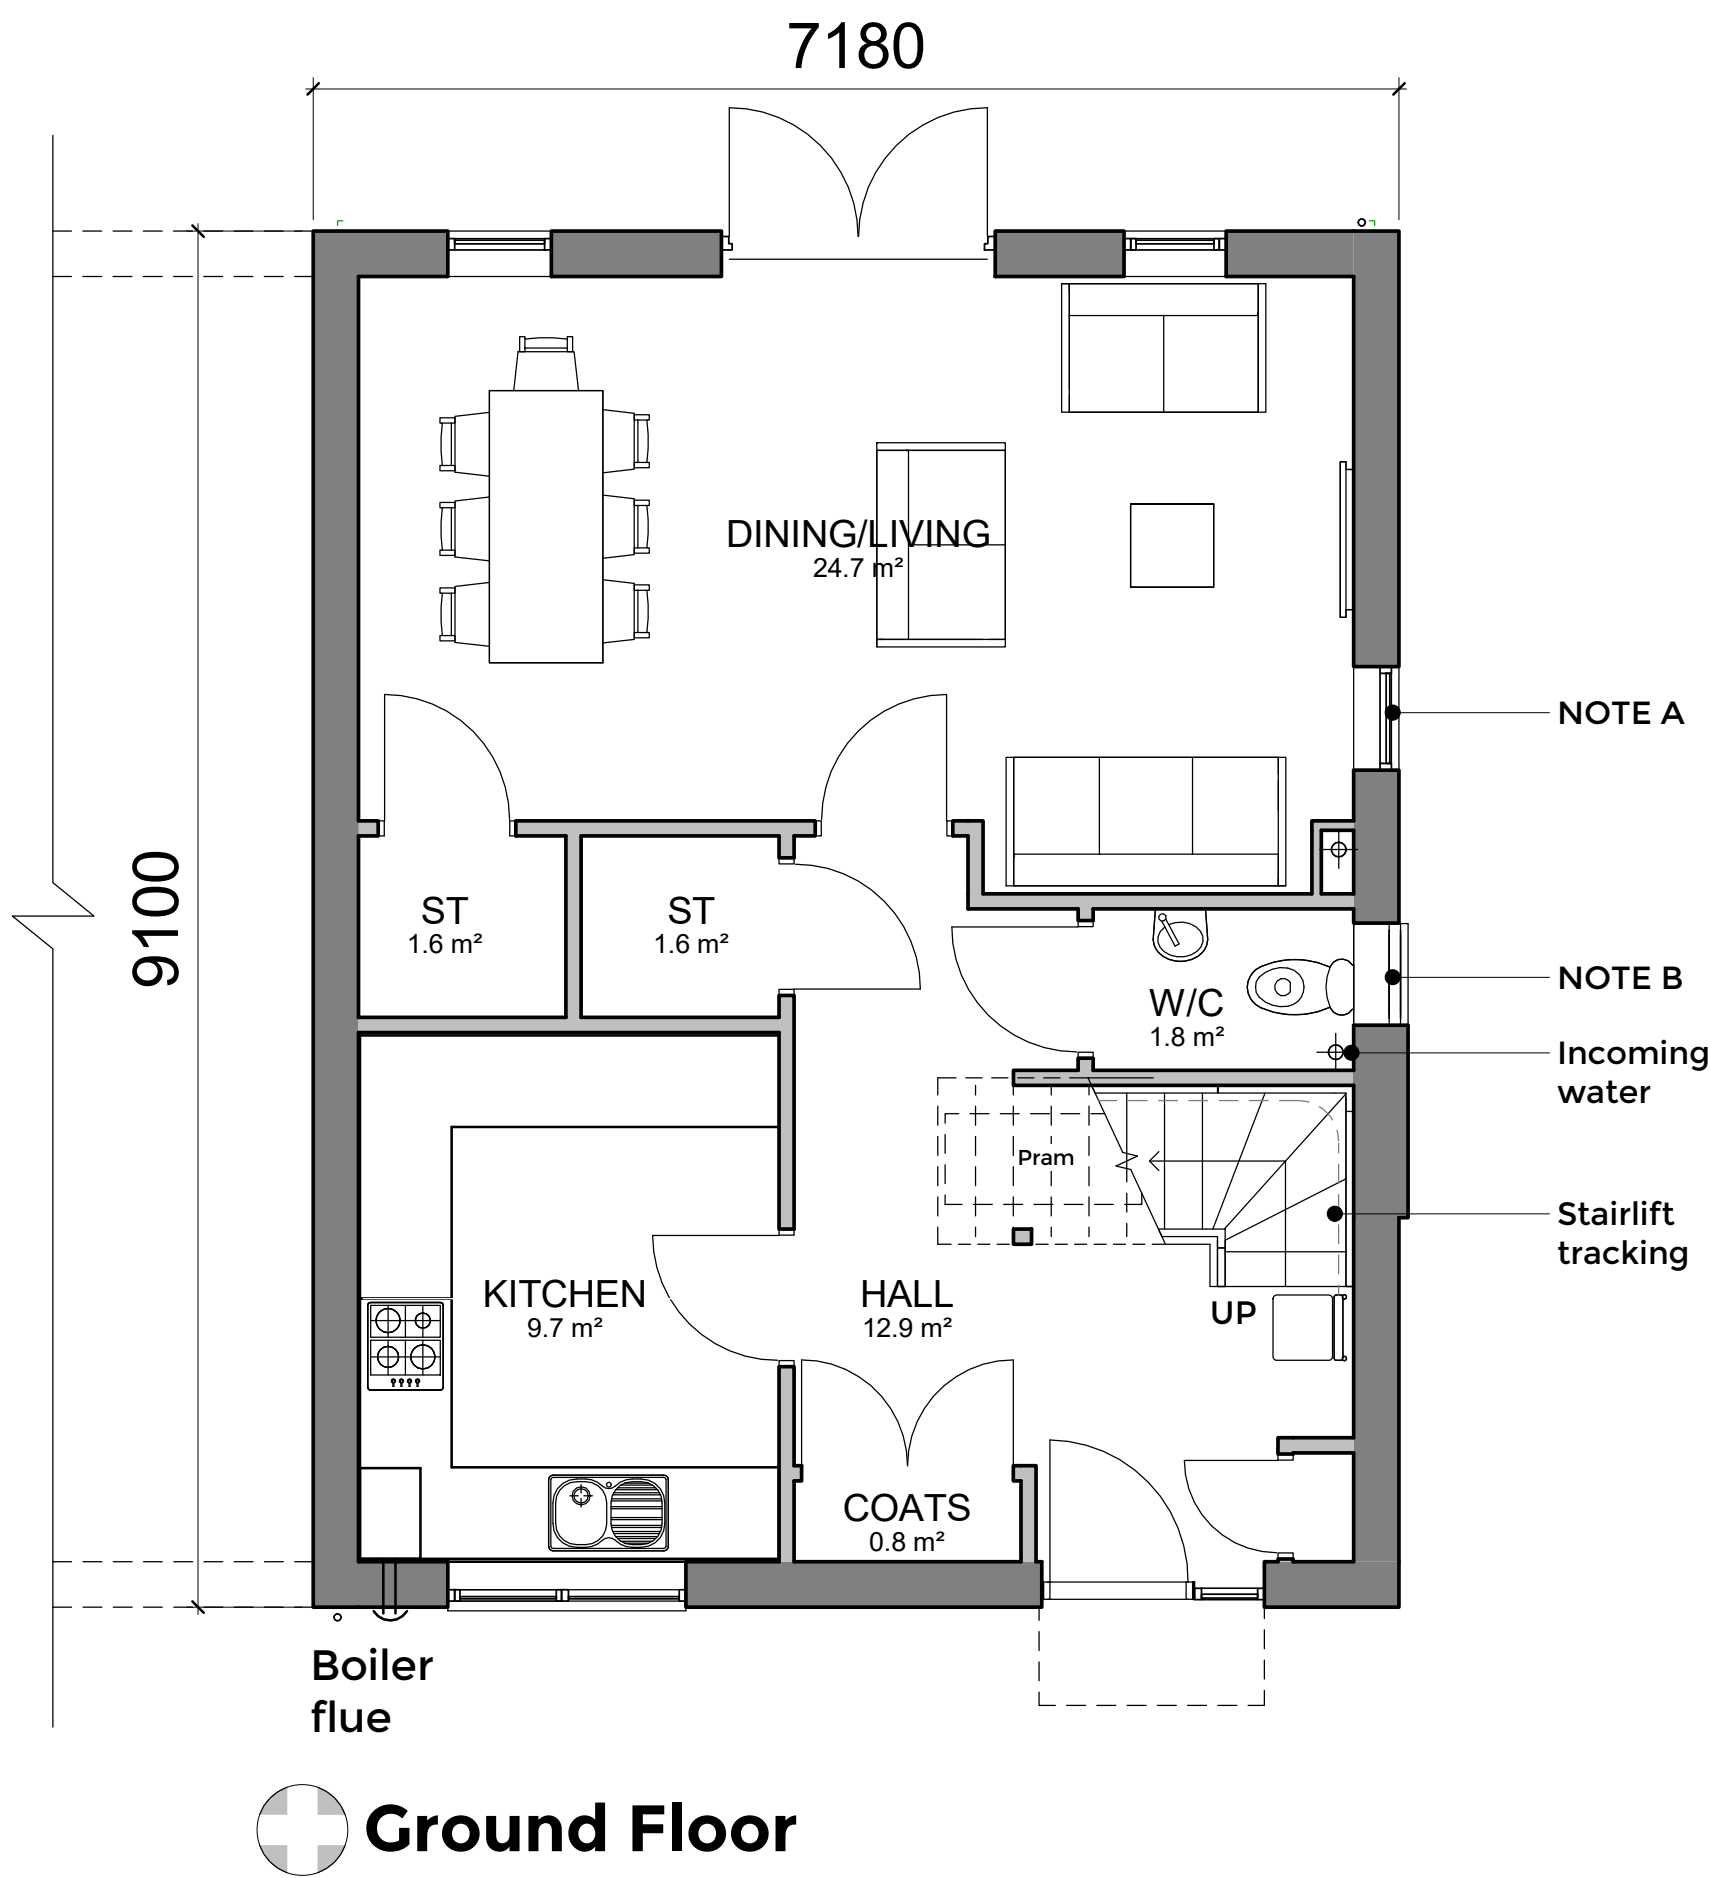


F	Jul 2019	Design Option changed to B on Plots 16 & 17	IC	RS
E	Jul 2019	Windows and cladding revised	IC	RS
D	Mar 2019	Mid height window added to stairs, note added	JG	PF
C	Feb 2019	Draft planning submission - general drawing updates, drawing information and notes added.	AW	PF
B	Feb 2019	Loft hatch added	JG	PF
A	Jan 2019	GIA schedule added, fittings added to master bedroom	JG	PF
Rev.	Date	Description	Drawn	Check

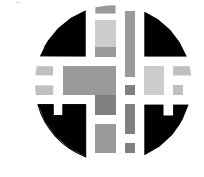

BOYLE+SUMMERS
ARCHITECTURE AND MASTERPLANNING

Canute Chambers
Canute Road
Southampton
Hampshire
SO14 3AB

Client	Exbury Homes Ltd.			
Project	Woodcroft Lane, Waterloooville			
Title	House Type A - 4 Bed 7 Person			
BS192	Project	Originator	Volume	Level
	WLV - BSL - A - ZZ - DR - A - 30 01 - DF - F			
B+S Ref.	Date	Scale @ A1	Drawn	Checked
17053	Jan 2019	1 : 50	JG	PF
Tel: 023 8063 1432 www.boyleandsummers.co.uk				
Other than for the purposes of planning, do not scale these drawings. Use written dimensions only. All dimensions to be checked on site prior to commencement of work.				
This drawing is © Boyle+Summers Ltd and may not be reproduced, copied or altered in any way without written authority.				

 

DRAFT