



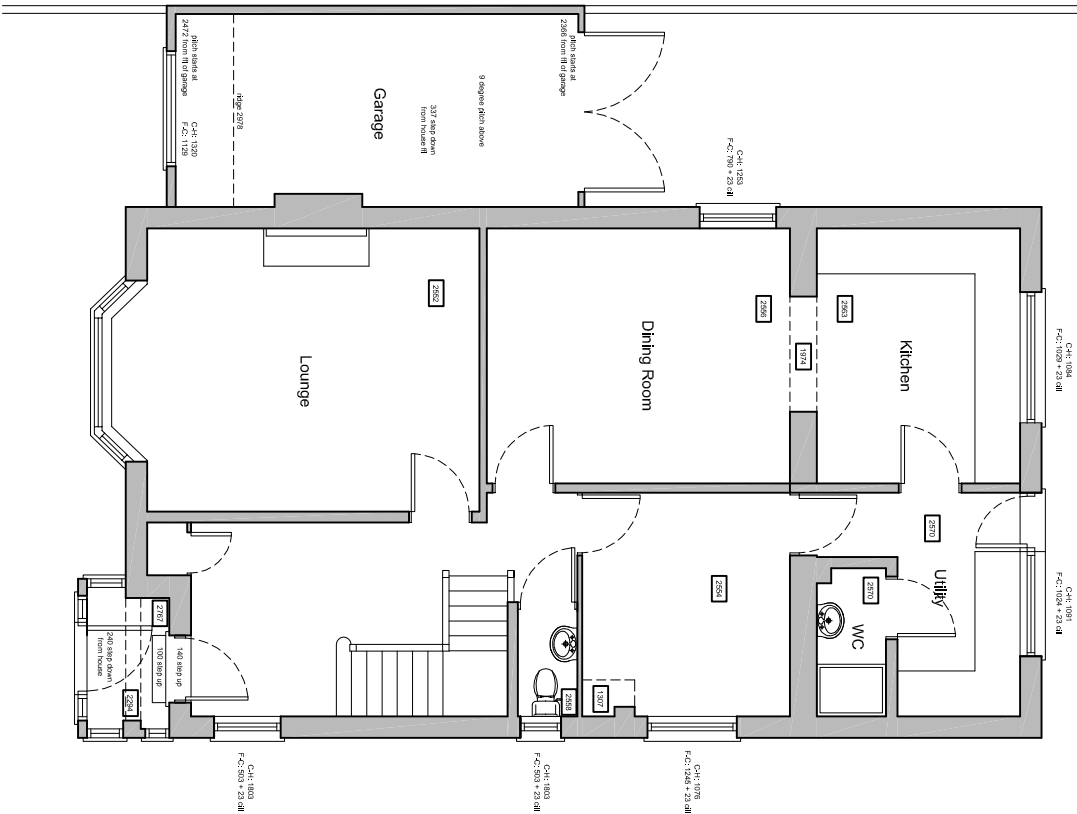


Ground floor plan


Existing floor plans scale 1:100

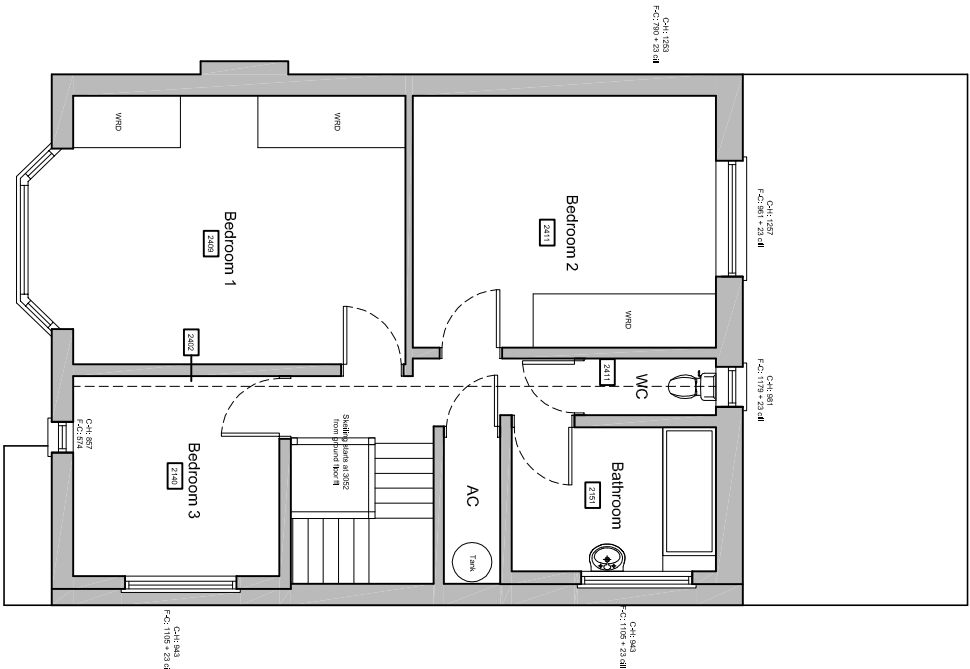

First floor plan

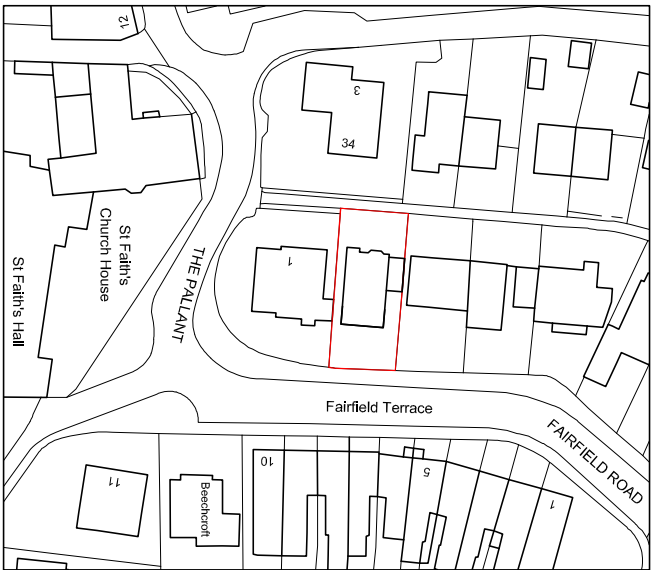

Location plan scale 1:1250

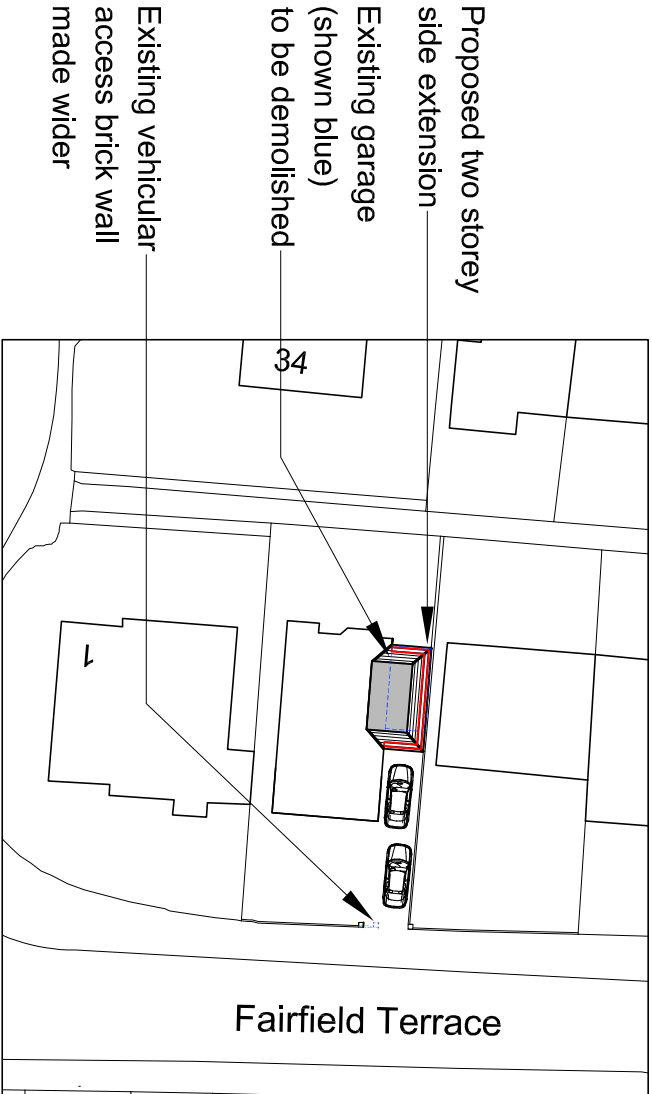


Proposed site plan scale 1:500



Ordnance Survey, (c) Crown Copyright 2019.
All rights reserved. Licence number 100022432

NOTES:
Dimensions to be checked on site before commencing work. Any discrepancies shall be reported to the architect immediately.
Do not scale from these drawings except for planning purposes. Use figured dimensions only.
Where applicable this drawing is to be read in conjunction with other consultants' drawings.

For	MR & MRS PONSONBY			Title	EXISTING FLOOR PLANS SITE & LOCATION PLAN			Office Tel:	01243 933732		
Project	PROPOSED EXTENSION AT 2 MANOR CLOSE, HAVANT HANTS, PO9 1BD			Date	Drawn	Scale	Checked	Email:	admin@jb-architecturedesign.com		
				SEPT 2019	JB	As shown @ A3	-	Web:	www.jb-architecturedesign.com		
				Job Number		Drawing Number	Revision				
				PL283.19		-01					

 

JB architecture

JB ARCHITECTURE

